



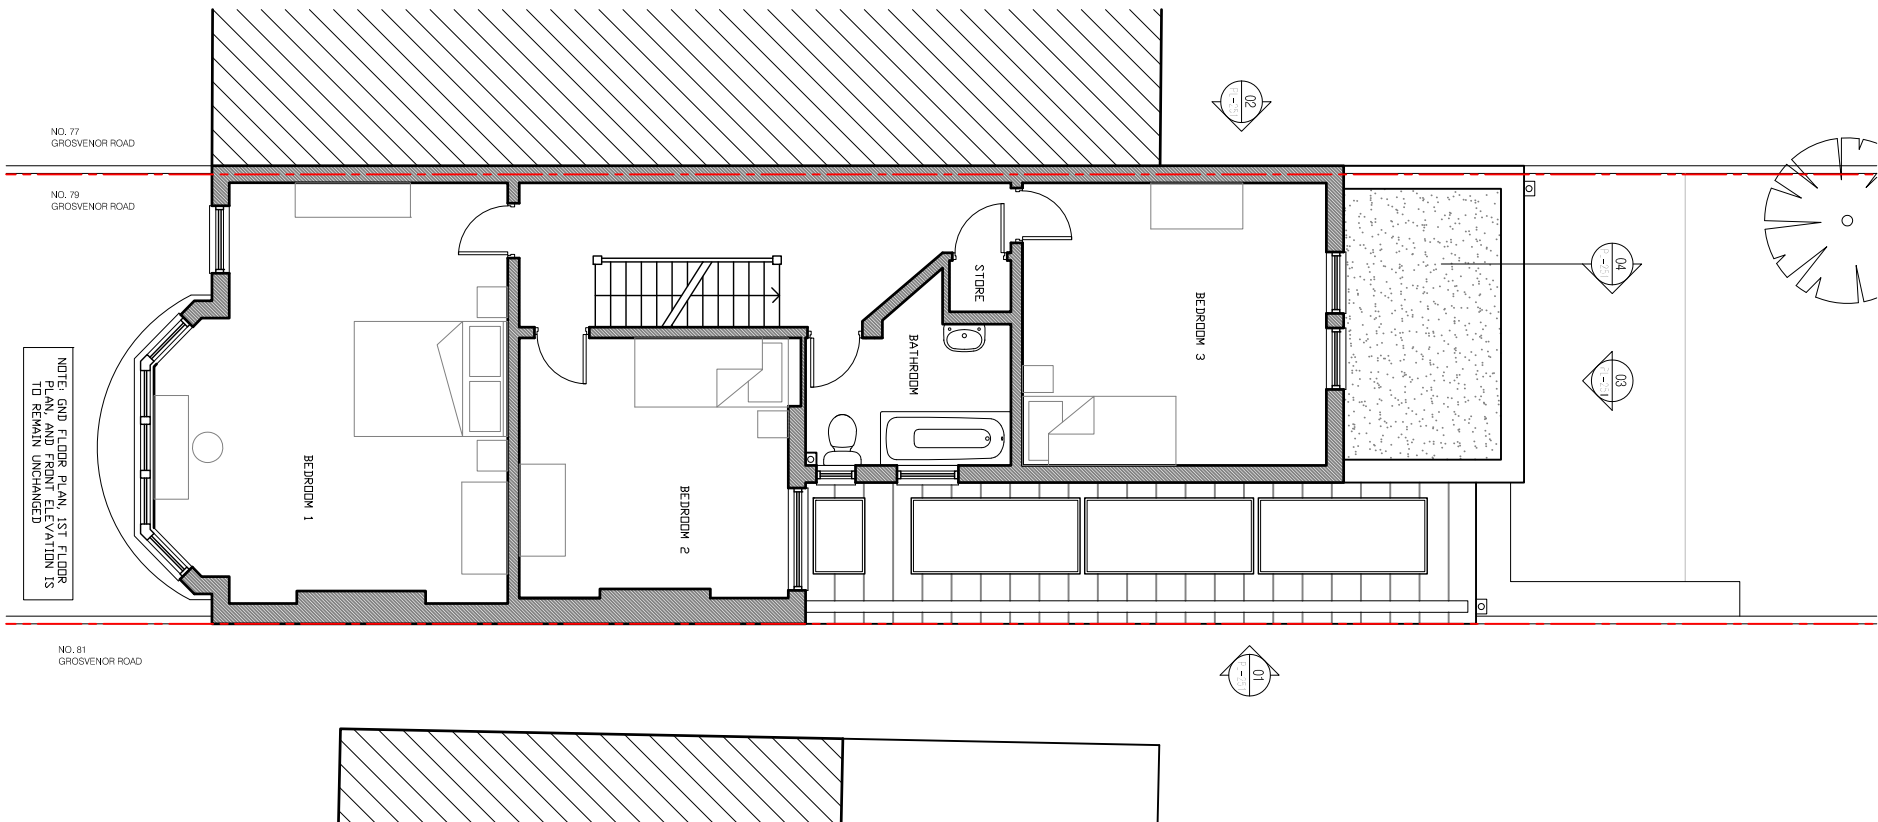

2 PROPOSED SECOND FLOOR PLAN

PL-2011:100@AS

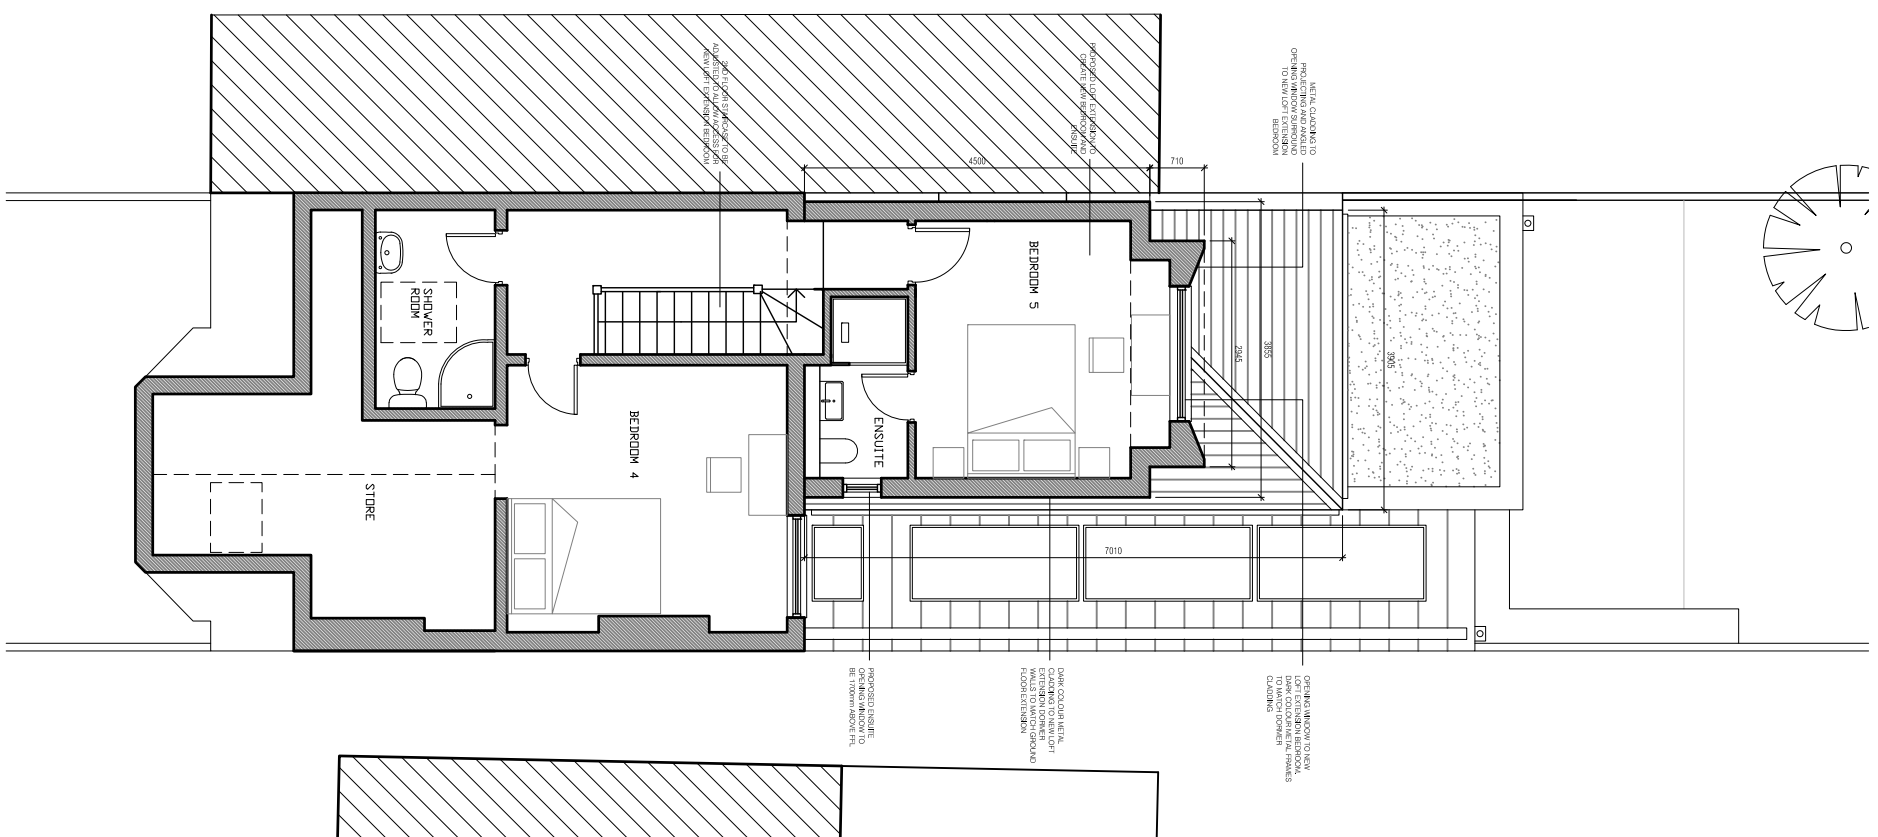

3 PROPOSED ROOF PLAN

PL-2011:100 @ A3

