



GROSVENOR ROAD

WINDERMERE ROAD

L1

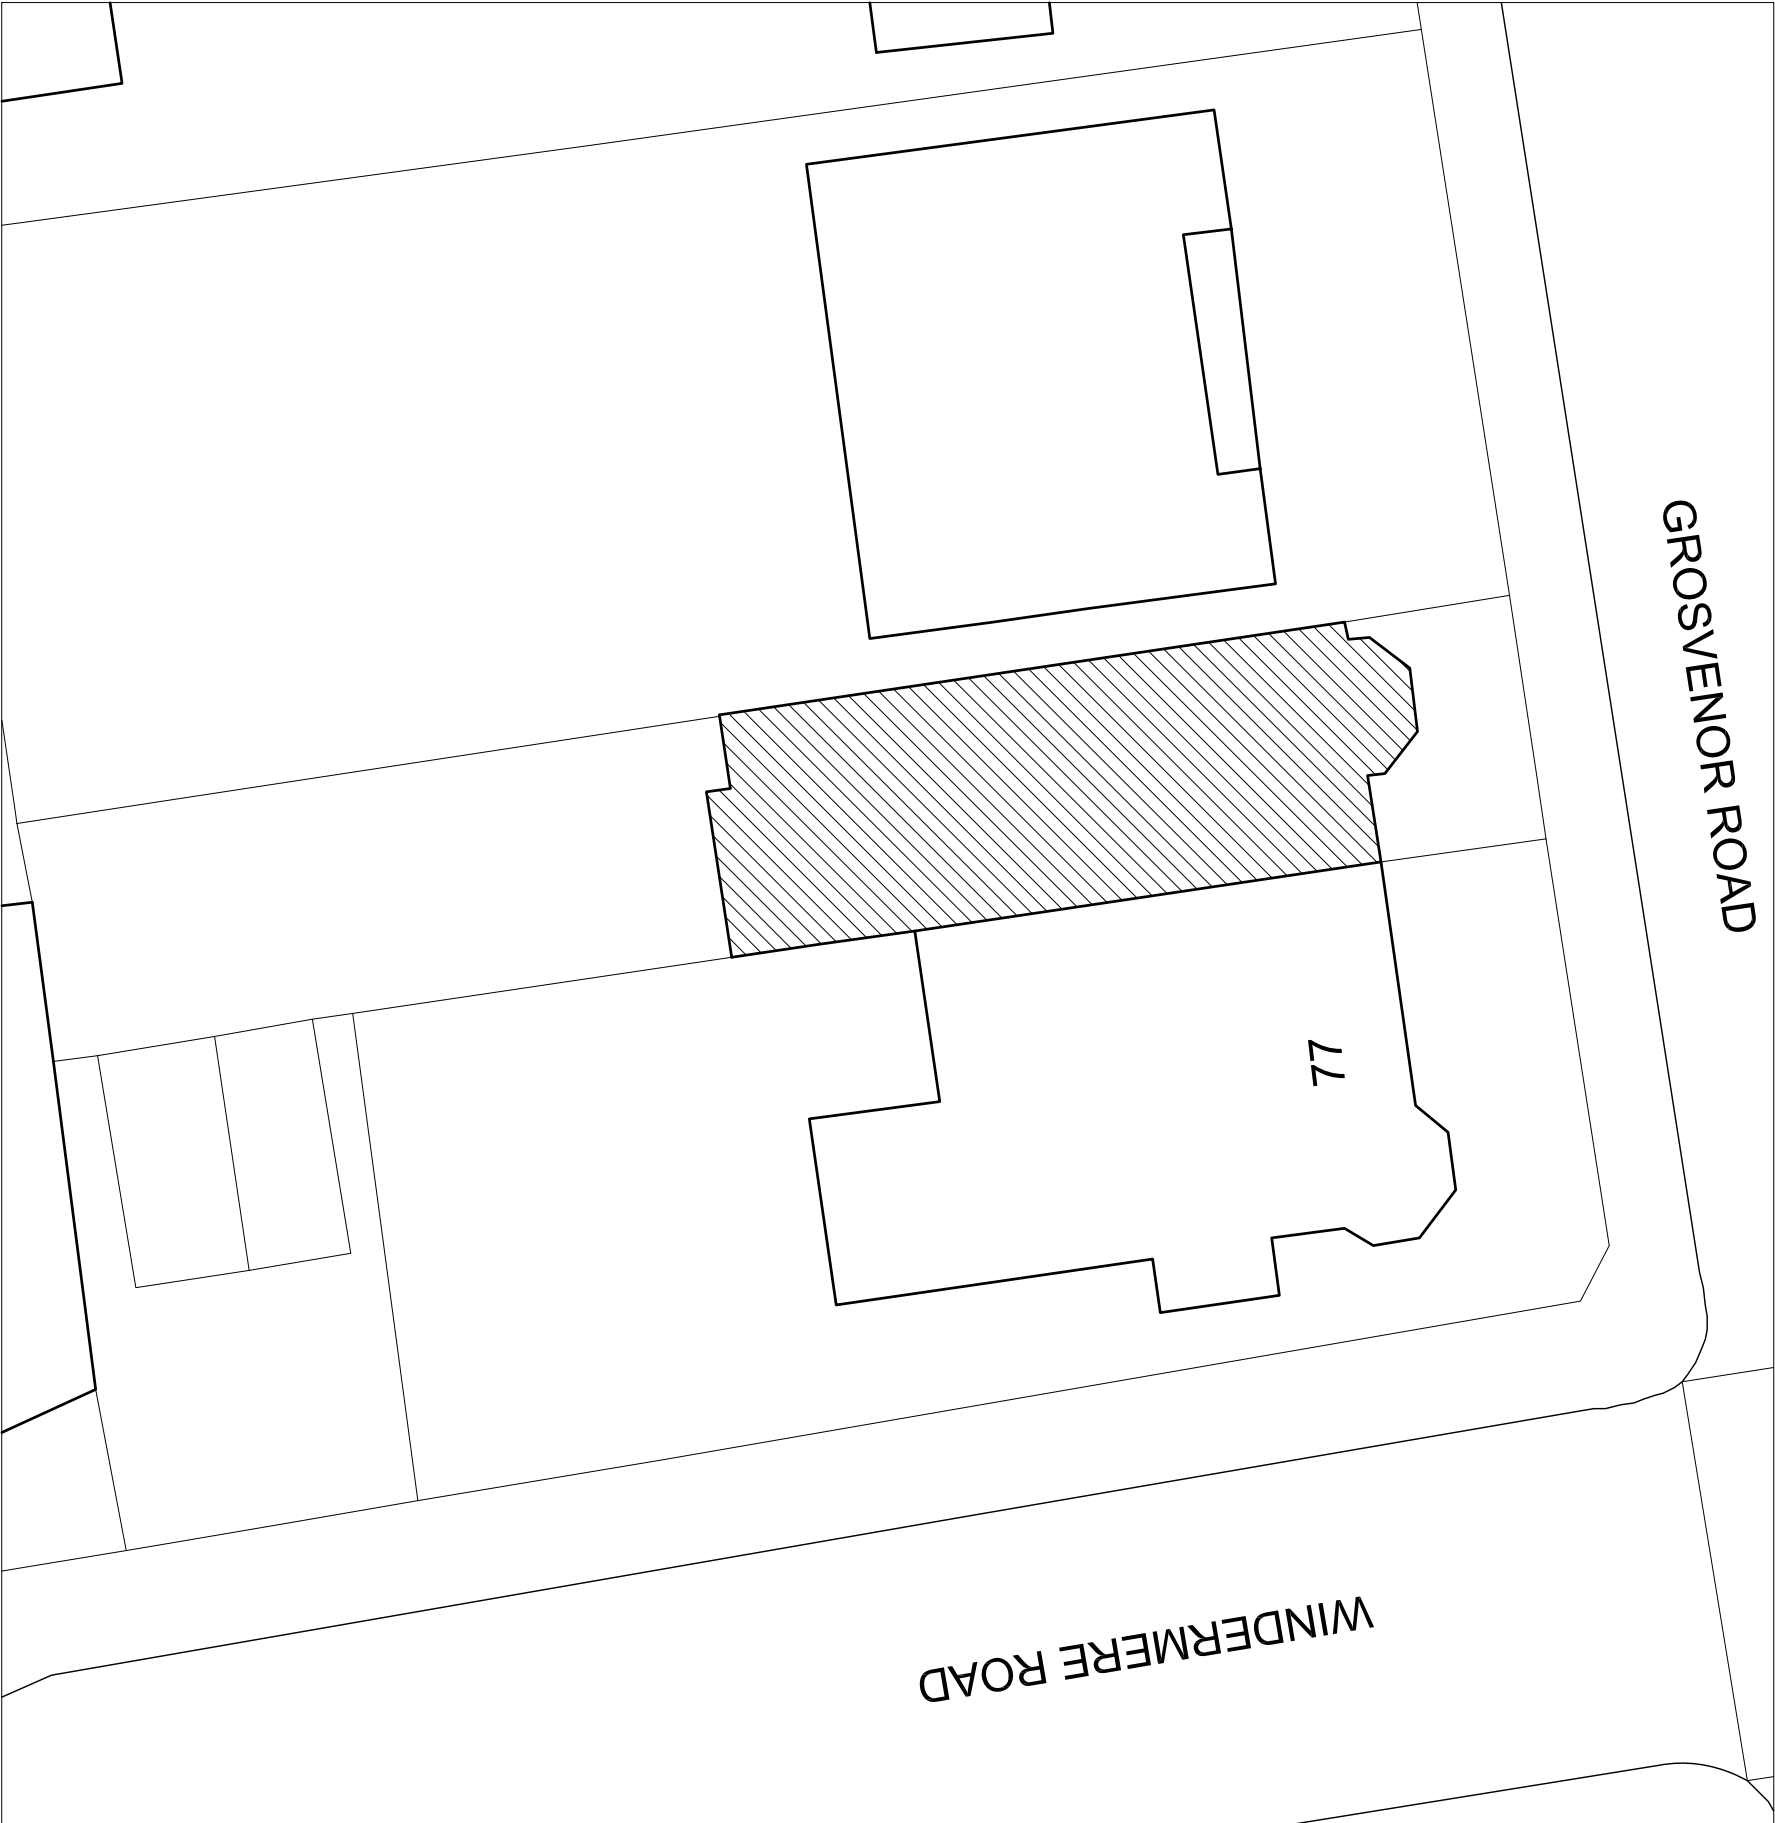

1 BLOCK PLAN  
PL-001 1: 200 @ A3

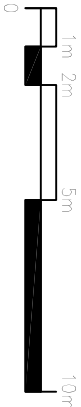

1



2 LOCATION PLAN  
PL-001 1: 1250 @ A3



THIS DRAWING IS PROVIDED AS A GUIDE ONLY FOR INFORMATION AND PLANNING PURPOSES. IT IS NOT A CONTRACT DOCUMENT. THE CLIENT SHALL BE RESPONSIBLE FOR OBTAINING ALL NECESSARY CONSENTS AND APPROVALS FROM THE LOCAL AUTHORITY AND OTHER RELEVANT AGENCIES.

KEY PLAN

NOTES

REV. DATE DESCRIPTION  
P01 10/03/2023 REVISION/REWORK

DWG. DATE

BLOCK PLAN +  
LOCATION PLAN

DRAWN BY

CHECKED

DATE

SCALE 1:1250 @ A3

STATUS

PLANNING

PROJECT

REF

1099-PL-001

CLIENT

AMY AND TOM MORRIS

79 GROSVENOR ROAD

LONDON, N10 2DU

gba  
GEORGE  
BEEDLE  
ARCHITECTS