



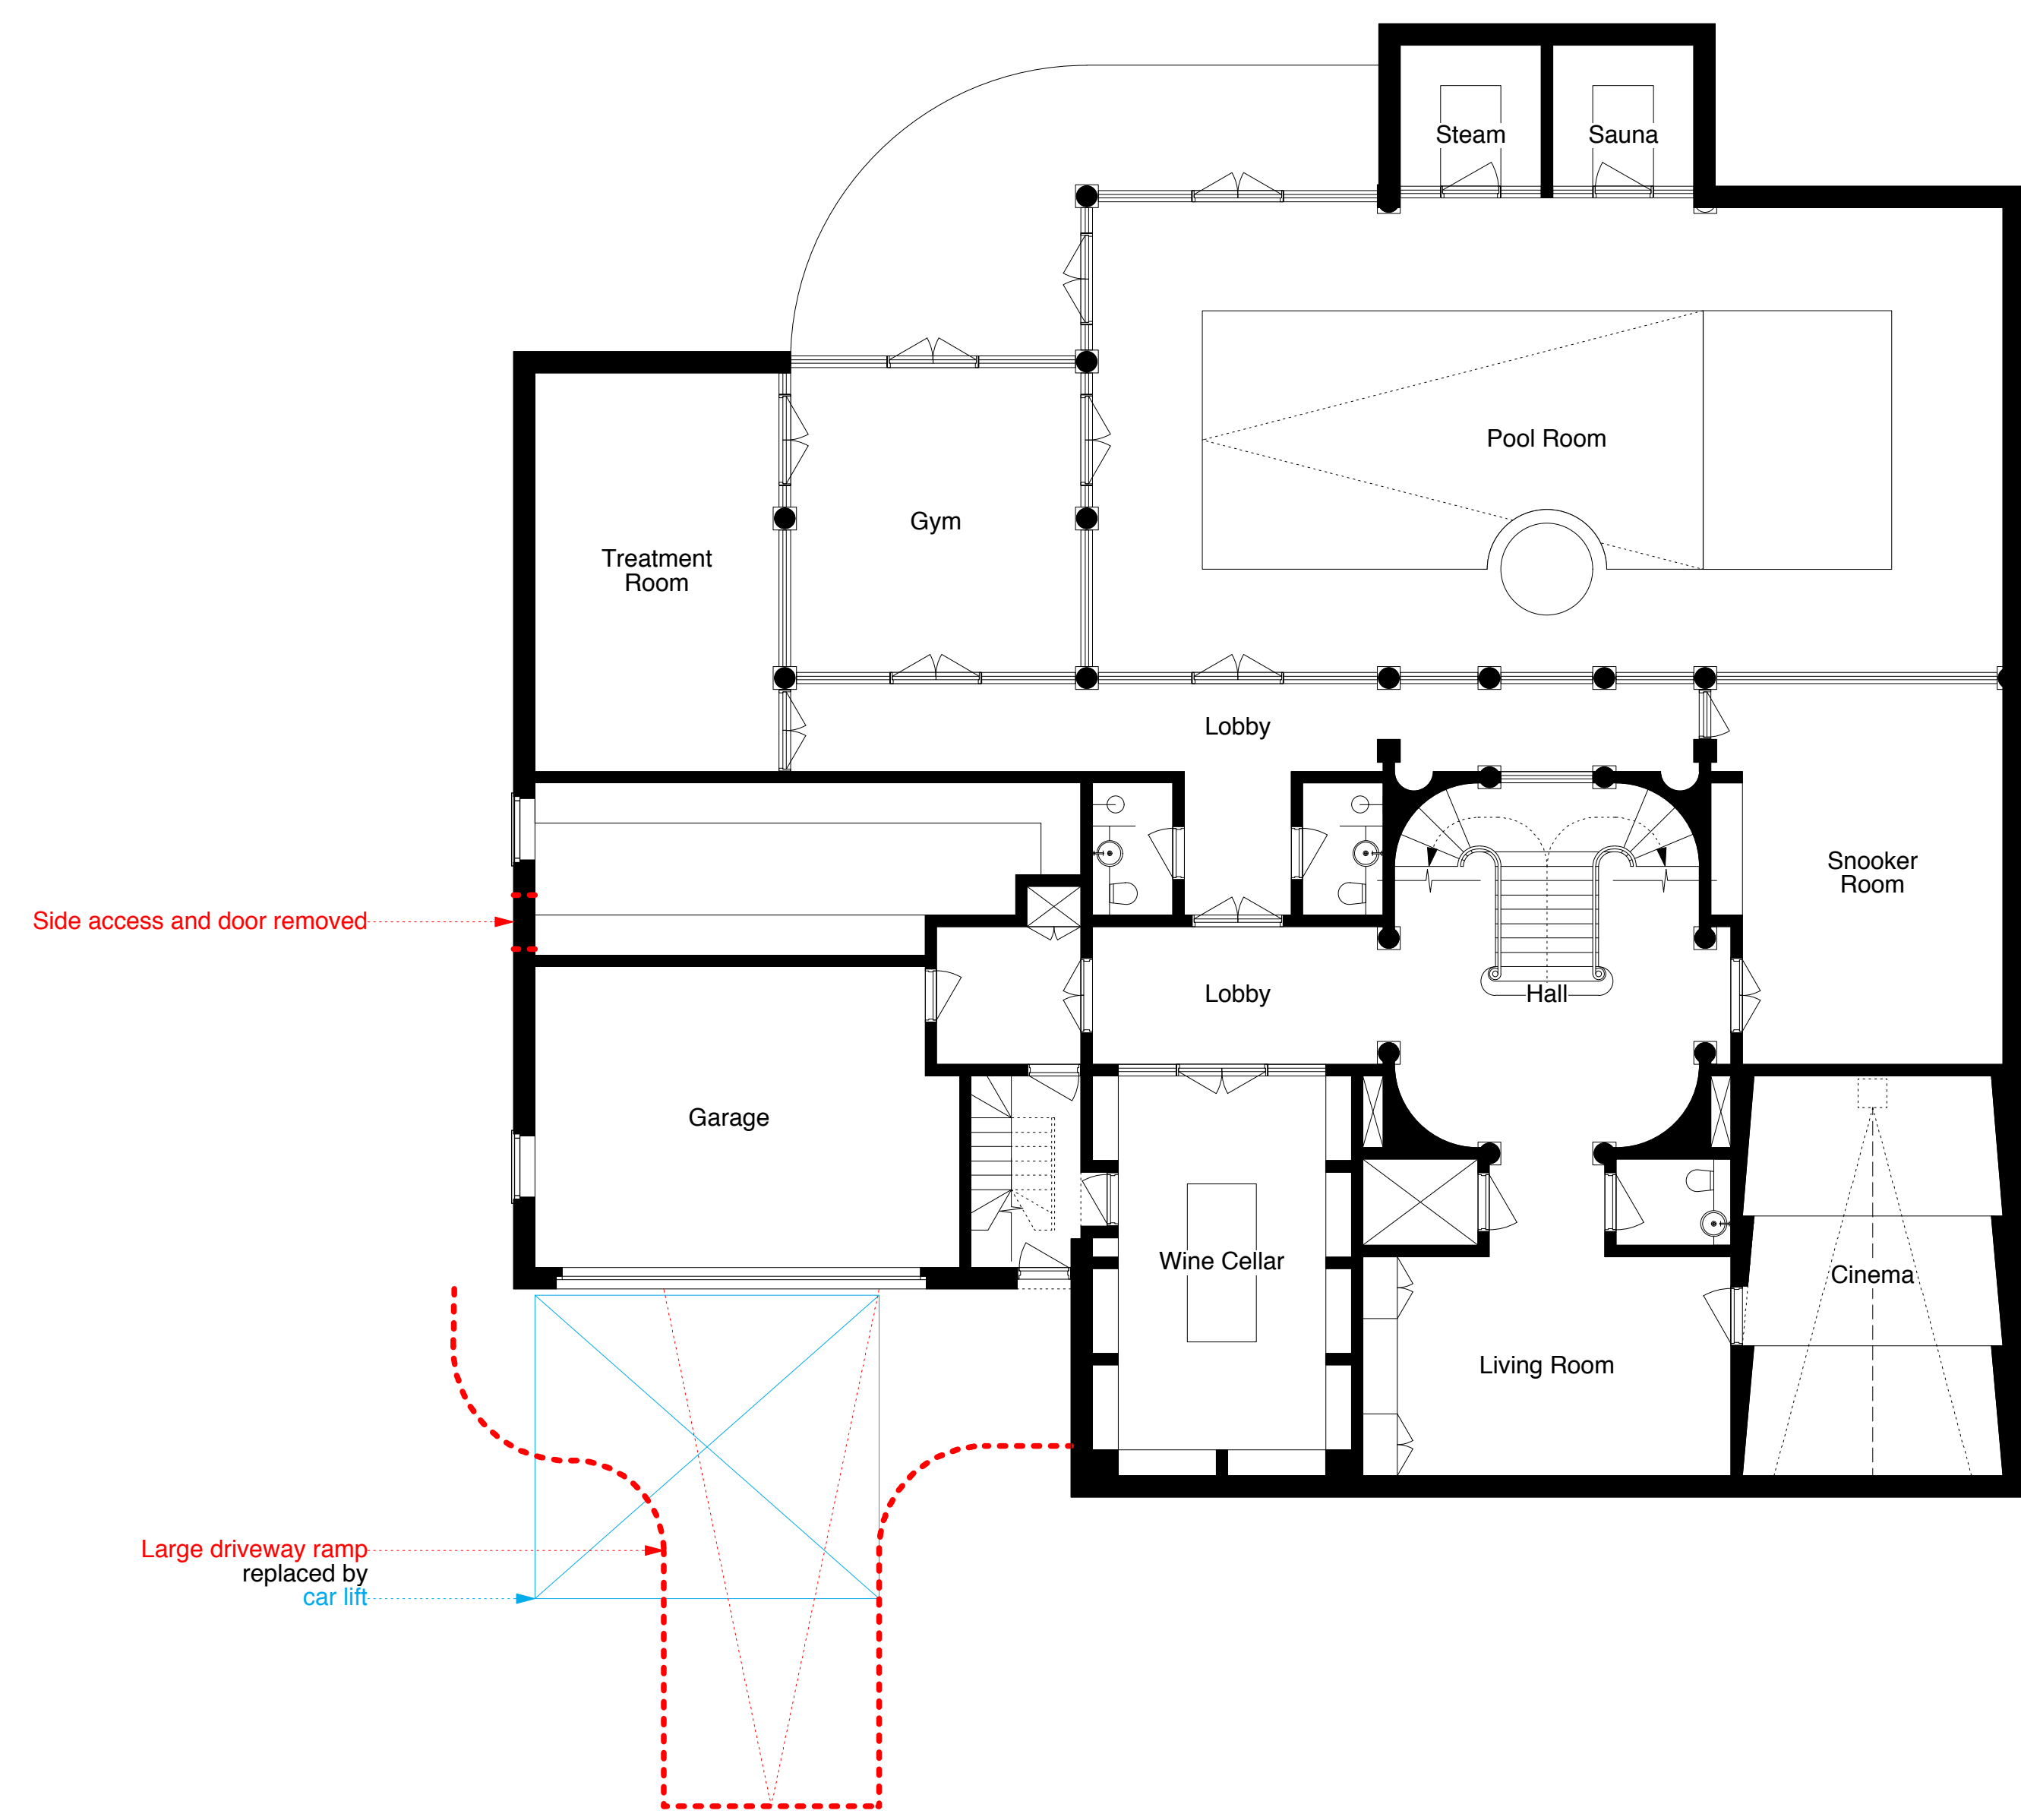


Basement Plan

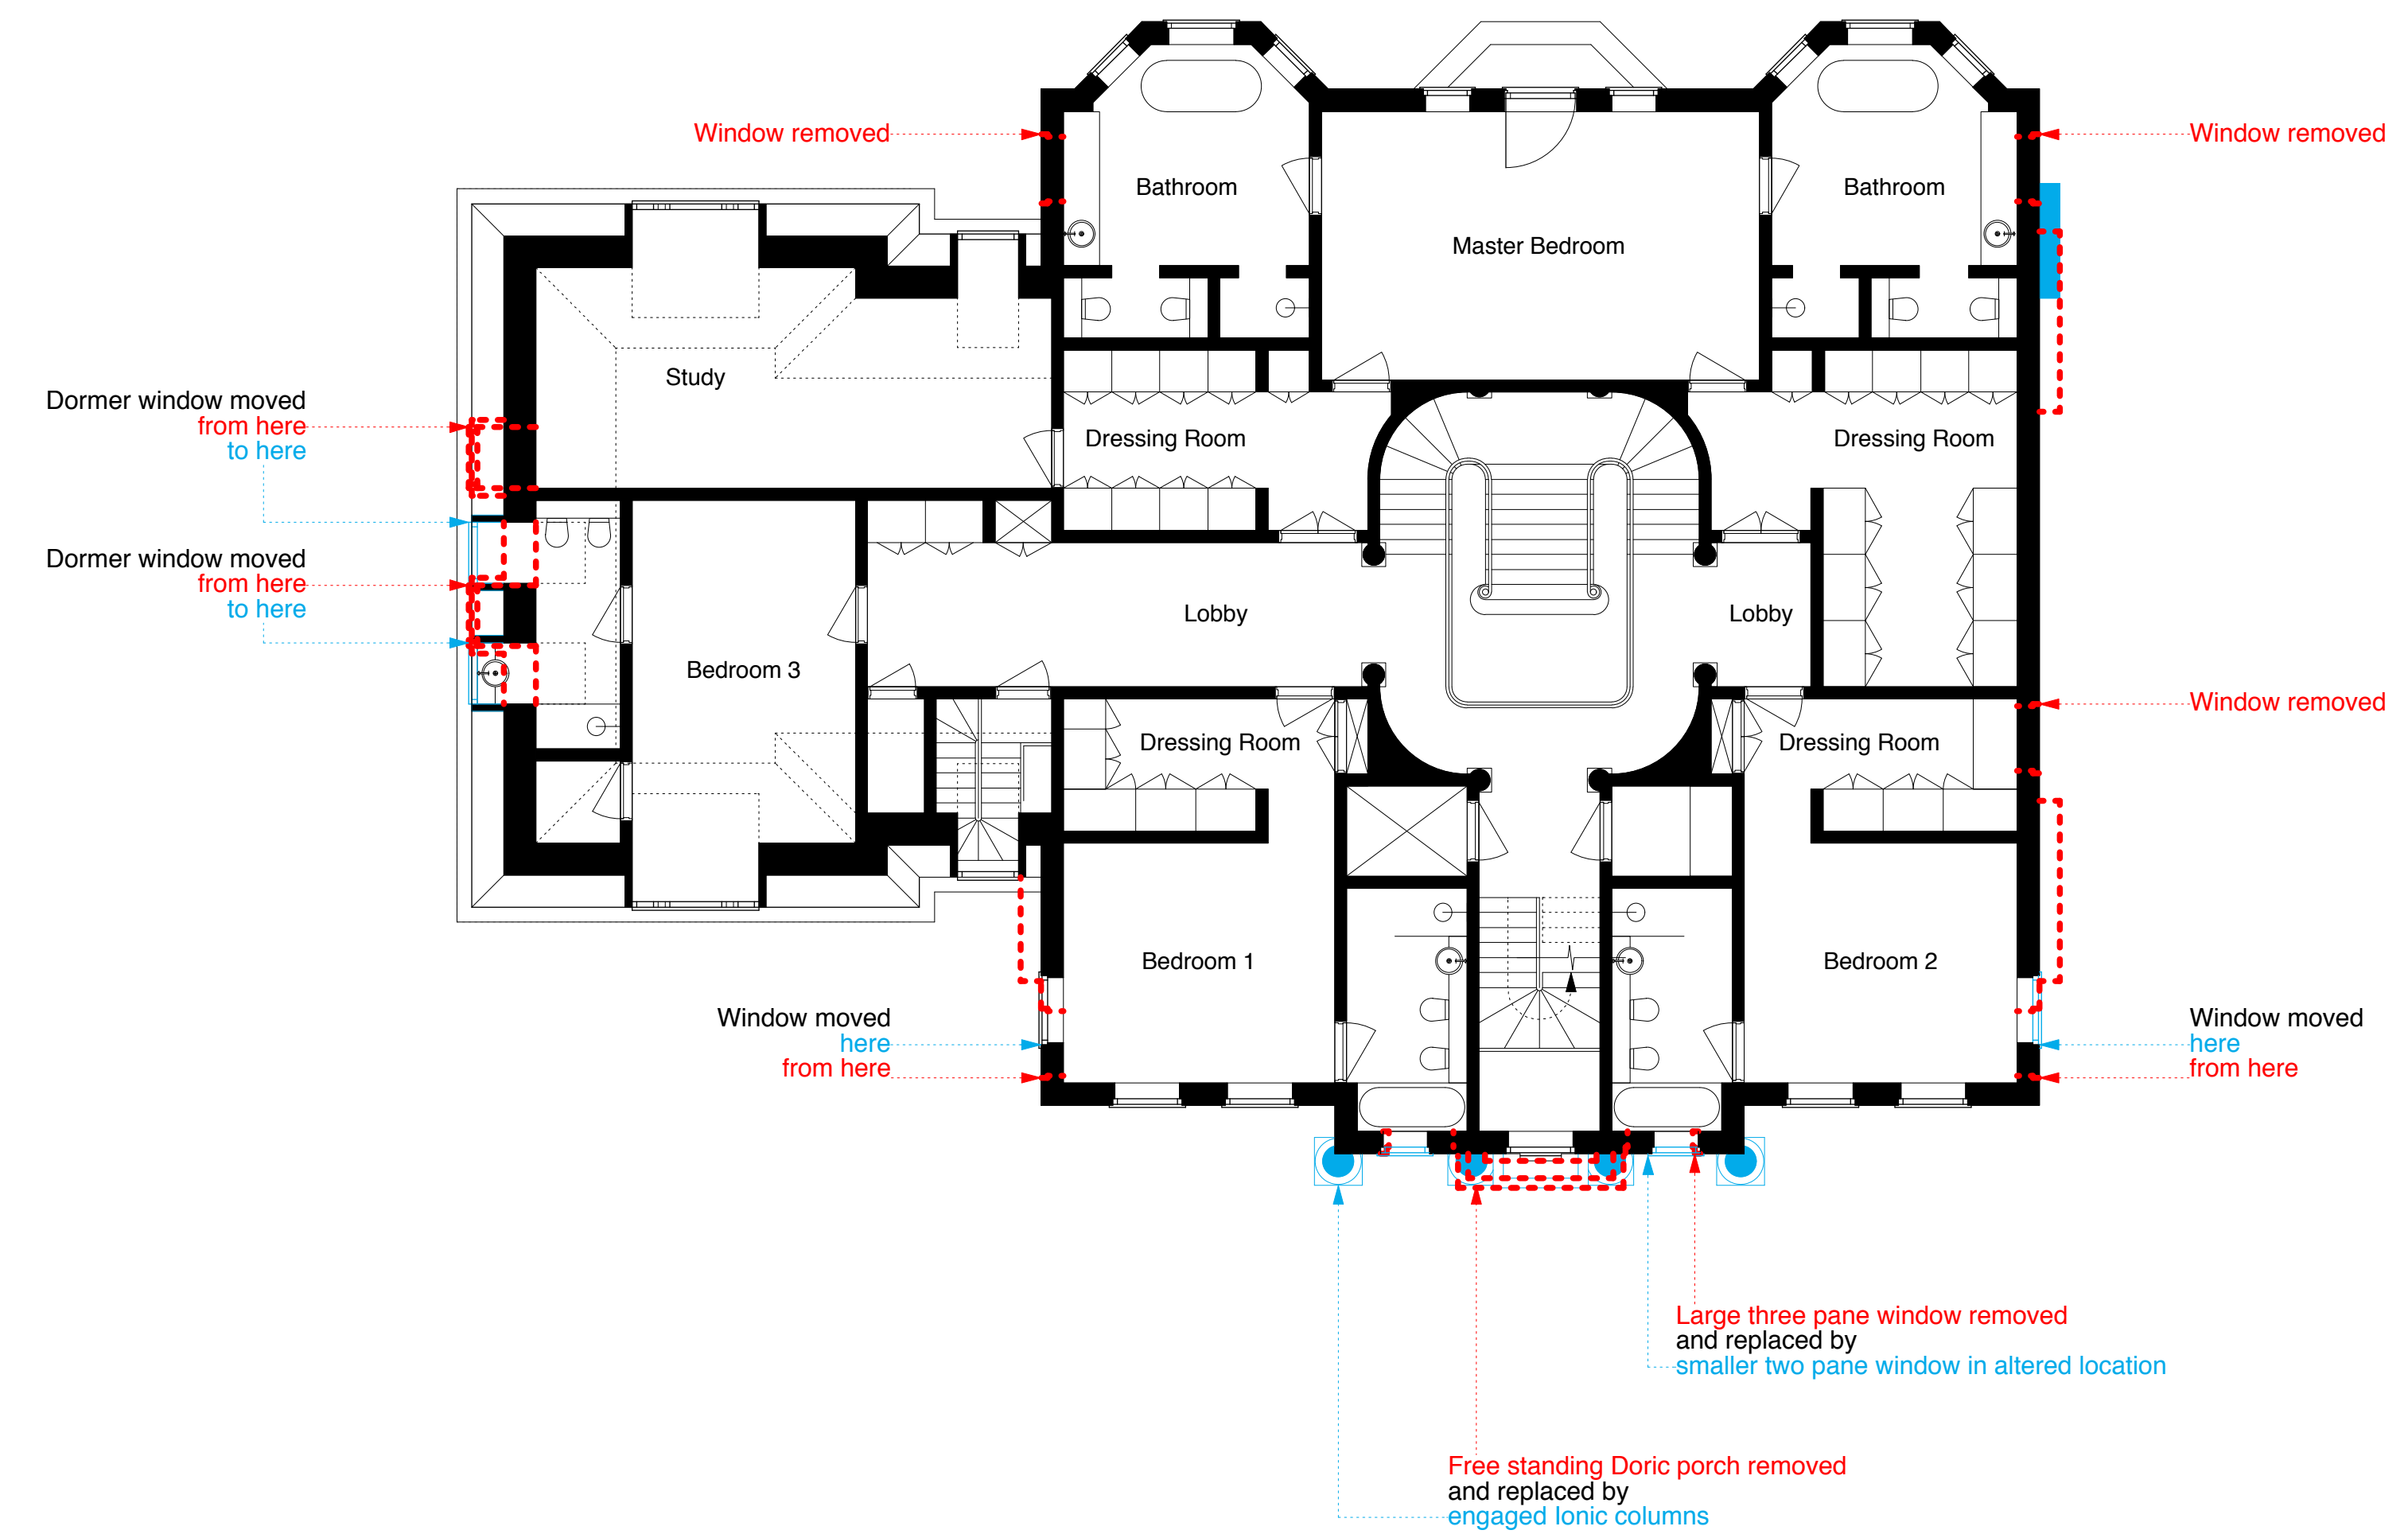


First Floor Plan

NB: This drawing shows the existing consent (HGY/2013/0131) with amendments to the treatment of the elevations.
This drawing is for comparison purposes only.

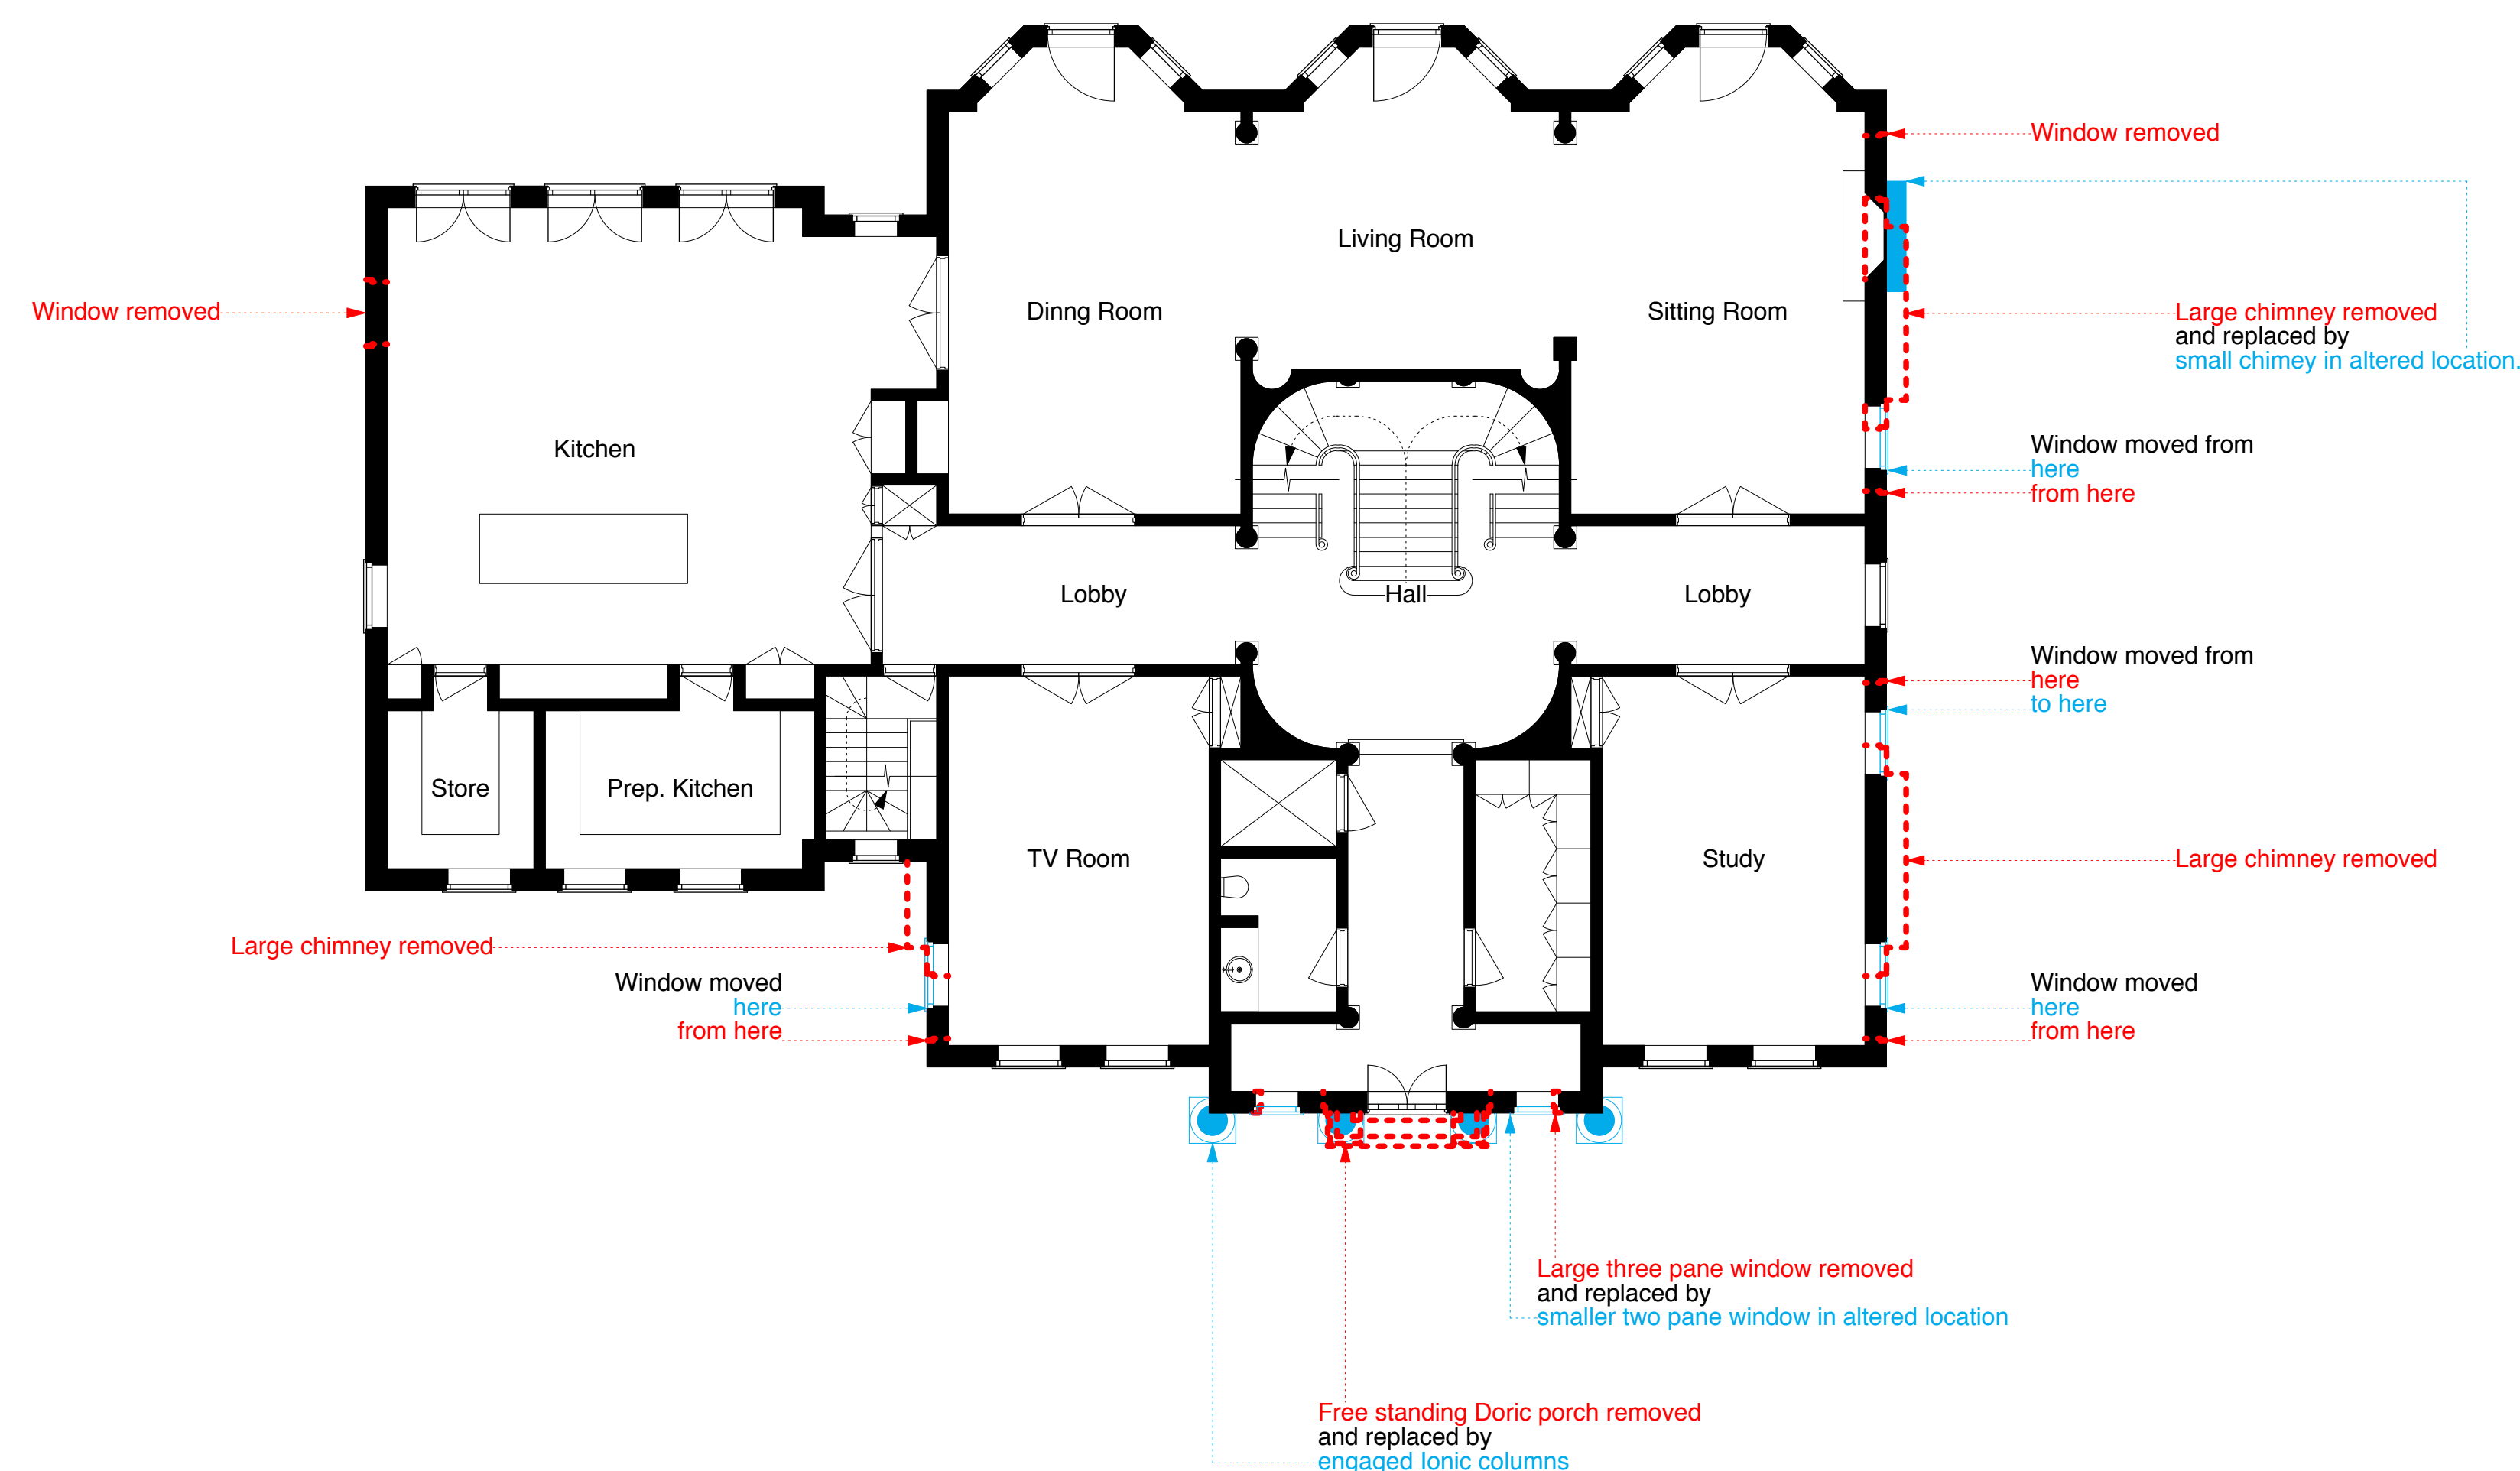

Ground Floor Plan

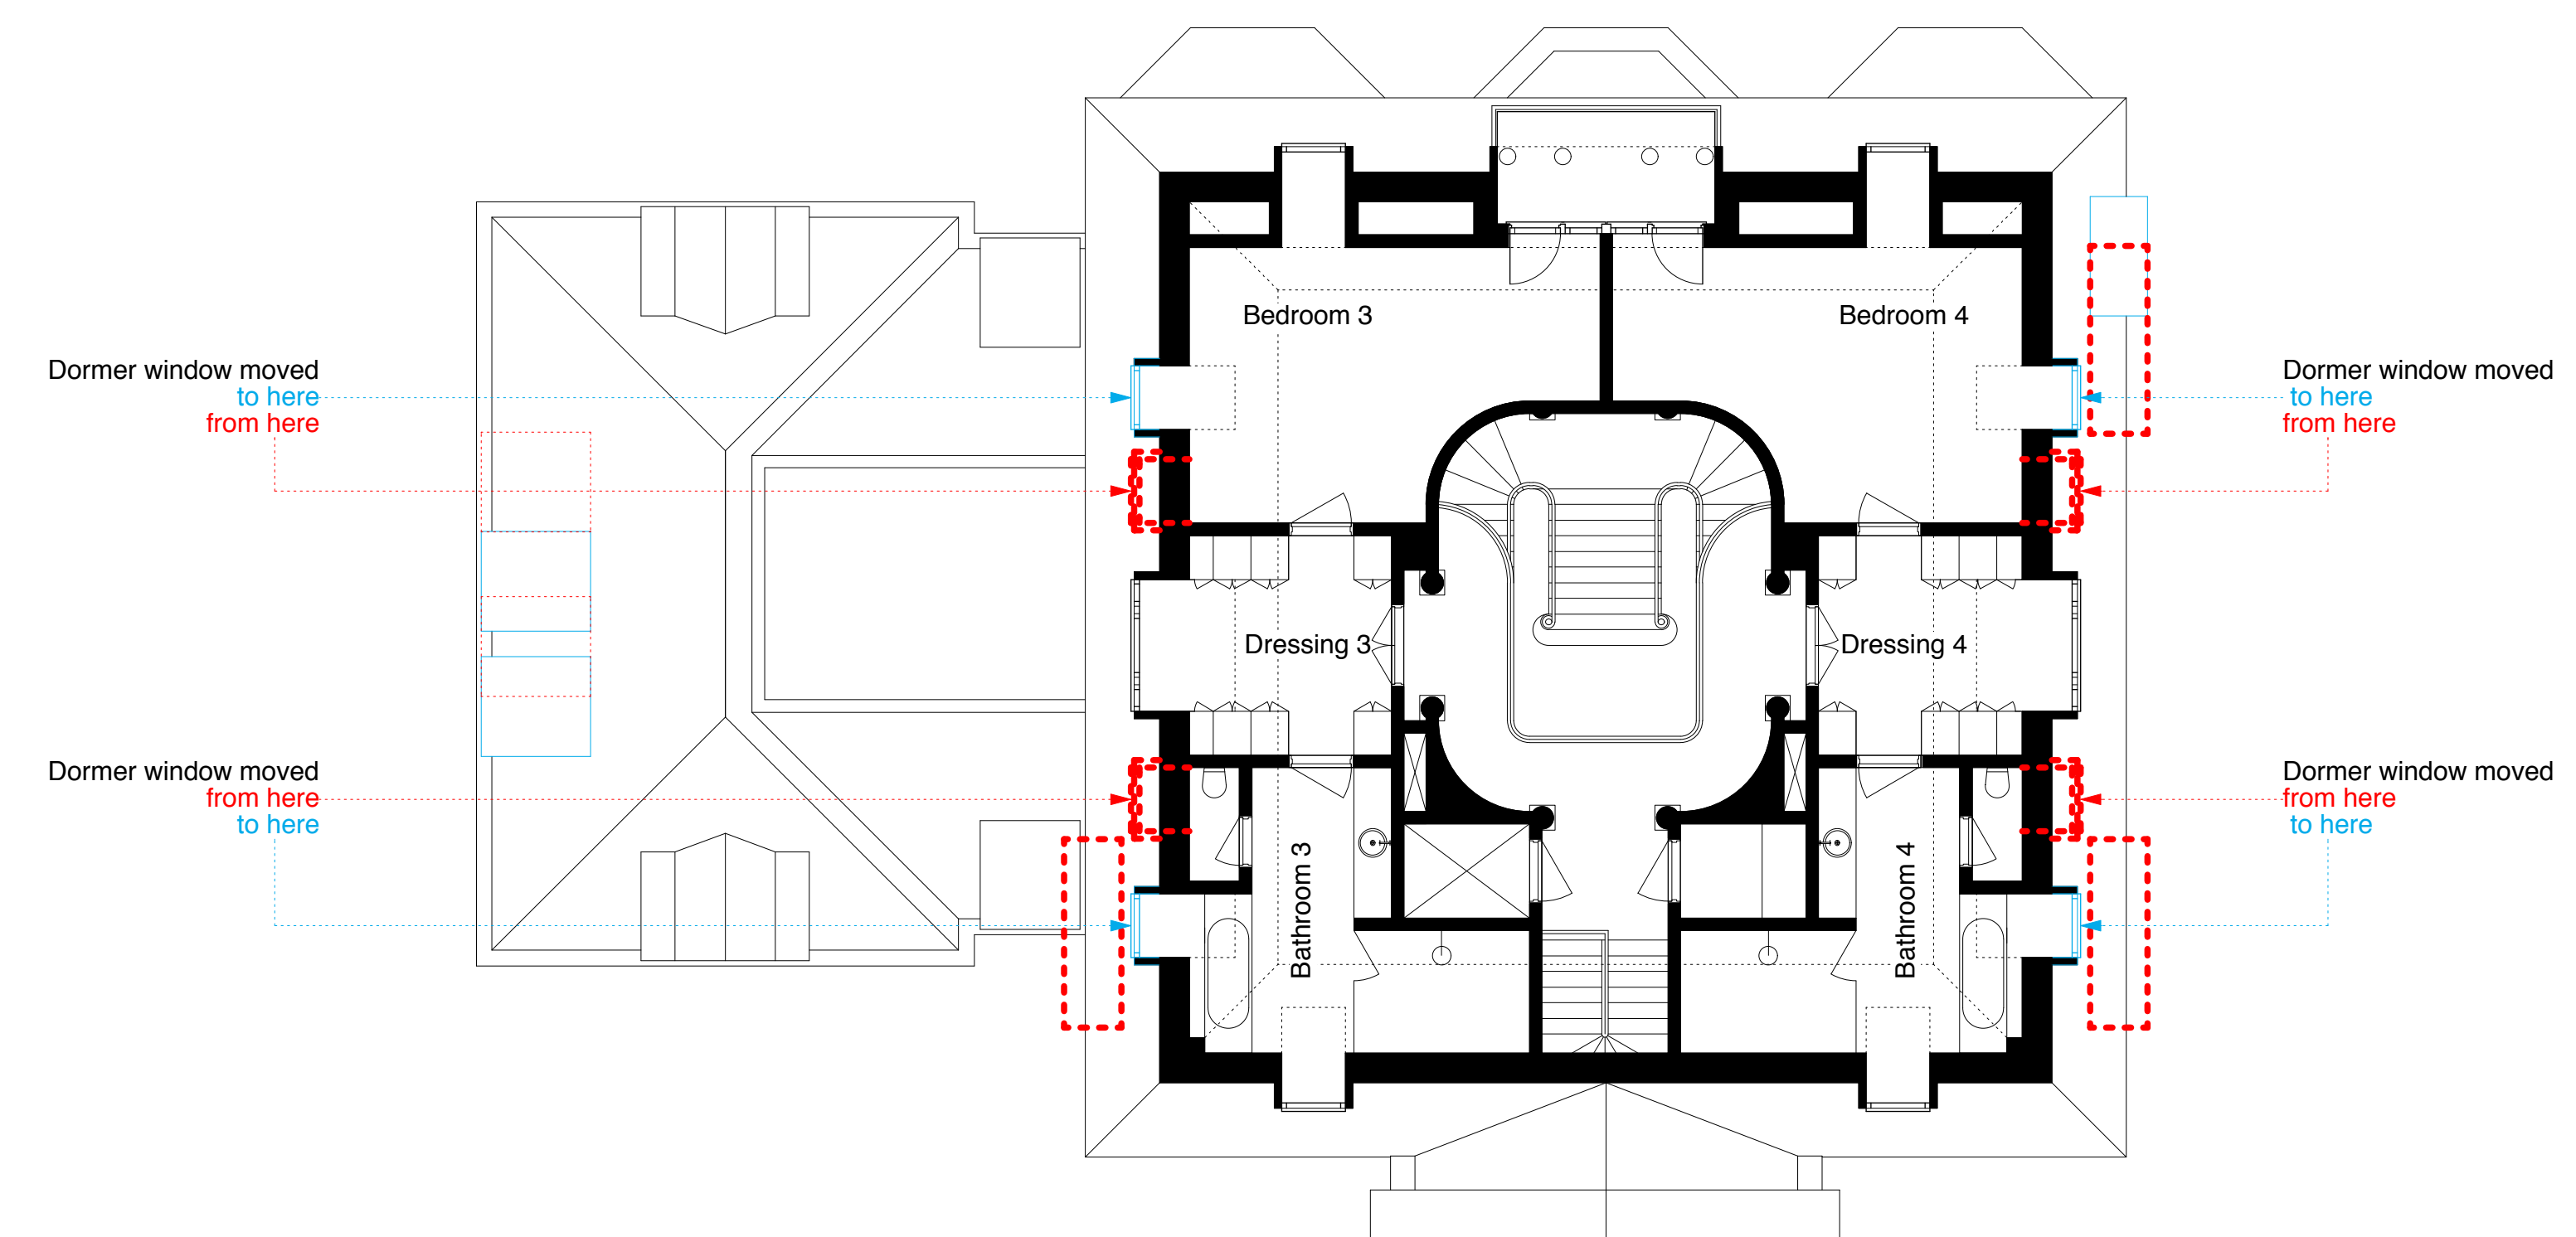

Second Floor Plan