DRAWINGS FOR:

DISCHARGE OF PLANNING CONDITION 20
APPLICATION HGY-2020-0533

RESIDENTIAL MEWS DEVELOPMENT AT:

CHURCH ROAD
(LAND TO THE REAR OF 705 - 707 TOTTENHAM HIGH RD)
LONDON N17

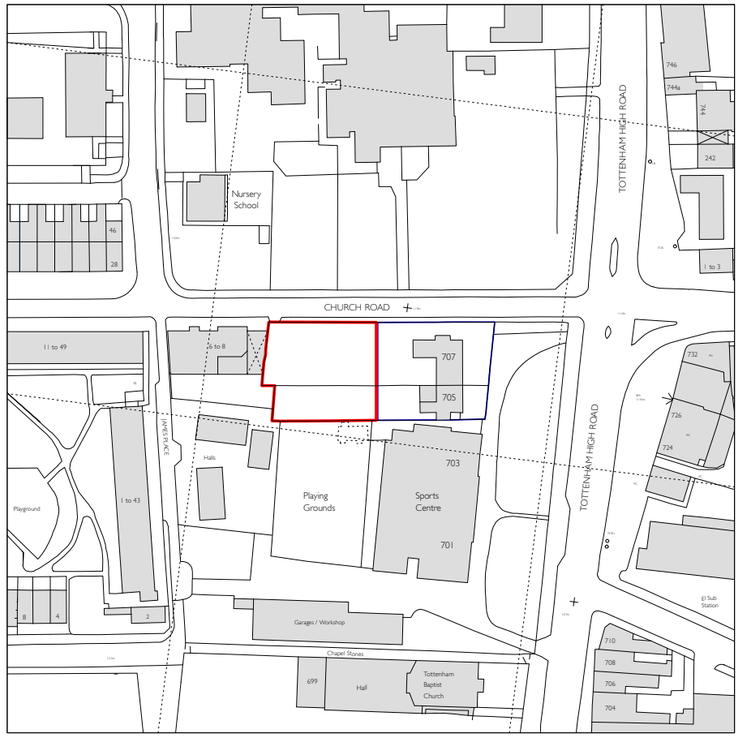

SITE LOCATION PLAN SCALE 1:1250

Notes:
Drawings to be read in conjuction with all consultants information.
Do not scale from the drawing.
All dimensions to be checked on site.
Drawing only to be used for purposes indicated.
Notify A P T Architects + Designers Ltd of any discrepancies.
This drawing is copyright of A P T Architects + Designers Ltd and not to be used or reproduced without their express permission in writing.

Revisions: REV A - ISSUED FOR PLANNING 03.2023

THIS DRAWING MATCHES DRAWING 115-P-001-B ON THE CONSENTED APPLICATION REFERENCE: HGY/2014/2453

Client:	DRS CARE HOMES LTD	Dwg Title: SITE LOCATION PLAN			Project: RESIDENTIAL DEVELOPMENT CHURCH ROAD (LAND TO THE REAR OF 705-707 TOTTENHAM HIGH RD) TOTTENHAM LONDON N17 8AD
Dwg Status:	FOR PLANNING	Scale: 1:1250 @ A3	Job No: 148	Date: 03.2023	Rev: A
Local Authority:	L B HARINGEY				Drawing No: 148-W-001

Peter Goulde Mobile: 07792 791136 Email: peter@aptdesigners.co.uk
Alanna Wilkinson Mobile: 07812 107572 Email: alanna@aptdesigners.co.uk
FIRST FLOOR 69 MESSINA AVENUE LONDON NW6 4LG
APT ARCHITECTS + DESIGNERS LTD