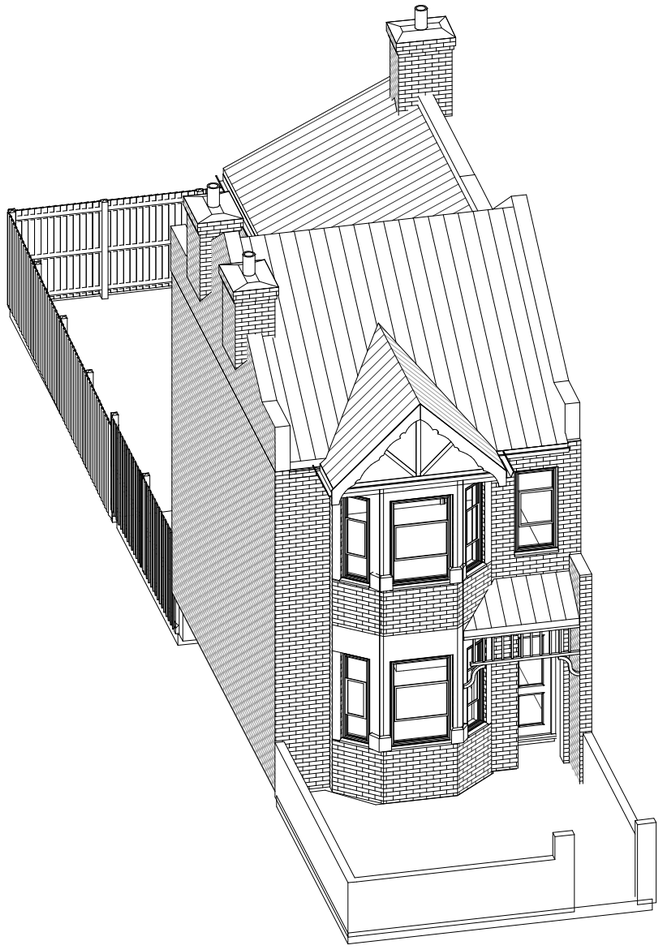

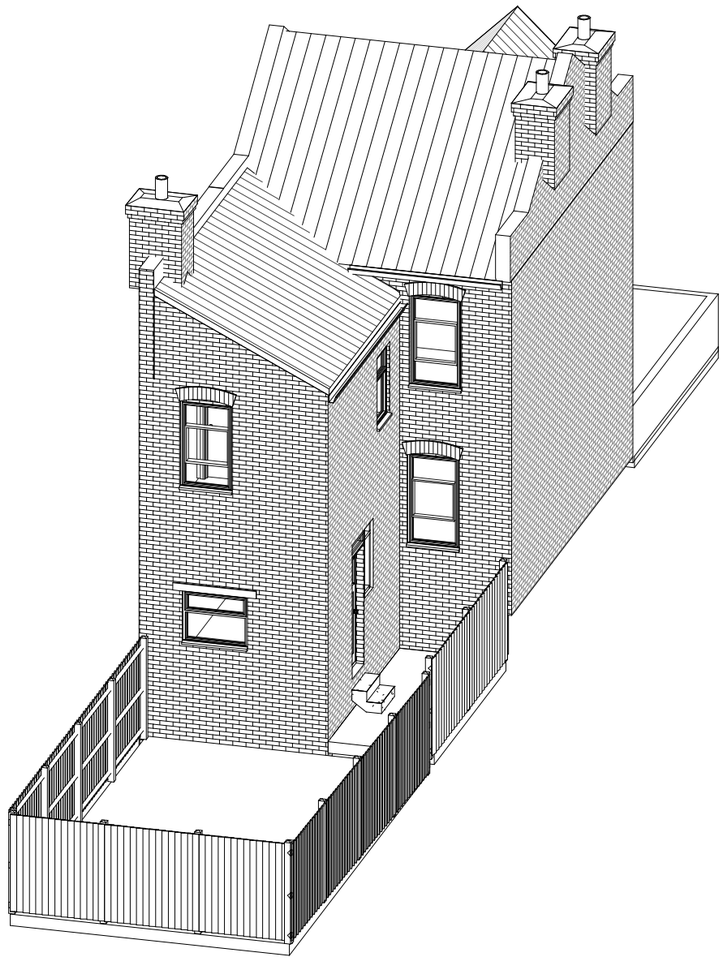

NOTES.
CONTRACTORS MUST VERIFY ALL DIMENIONS AT THE
SITE BEFORE COMENCING ANY WORK.

NO CONSTRUCTION WORK BEFORE BUILDING CONTROL
APPROVEL AND STRUCTURAL ENGINEER CONFIRMATION.

ANY DISCREPANCIES TO BE REPORTED TO GRIDKUNE.
ALL DRAWINGS ARE TO BE READ IN CONJUNCTION WITH
ALL RELEVANT DRAWINGS AND SPECIFICATIONS.

Rev	Description	Date

PROJECT TITLE

45, Lealand Road, Haringay, N15 6JS

DRAWING TITLE

Existing 3D

CLIENT

Mr Yidel Lebowitz

Date	Project number	DRWAING NUMBER	Scale (@ A3)	Drawn by
01/11/2023	7720	EX - 3D		Abraham D

PLANNING SERVICES

NOTES.
CONTRACTORS MUST VERIFY ALL DIMENIONS AT THE
SITE BEFORE COMENCING ANY WORK.

NO CONSTRUCTION WORK BEFORE BUILDING CONTROL
APPROVEL AND STRUCTURAL ENGINEER CONFIRMATION.

ANY DISCREPANCIES TO BE REPORTED TO GRIDKUNE.
ALL DRAWINGS ARE TO BE READ IN CONJUNCTION WITH
ALL RELEVANT DRAWINGS AND SPECIFICATIONS.

Rev	Description	Date

PROJECT TITLE
45, Lealand Road, Haringay, N15 6JS

DRAWING TITLE
Existing Front & Rear Elevations

CLIENT
Mr Yidel Lebowitz

Date	Project number	DRWAING NUMBER	Scale (@ A3)	Drawn by
01/11/2023	7720	EX - E001	1 : 100	Abraham D

PLANNING SERVICES

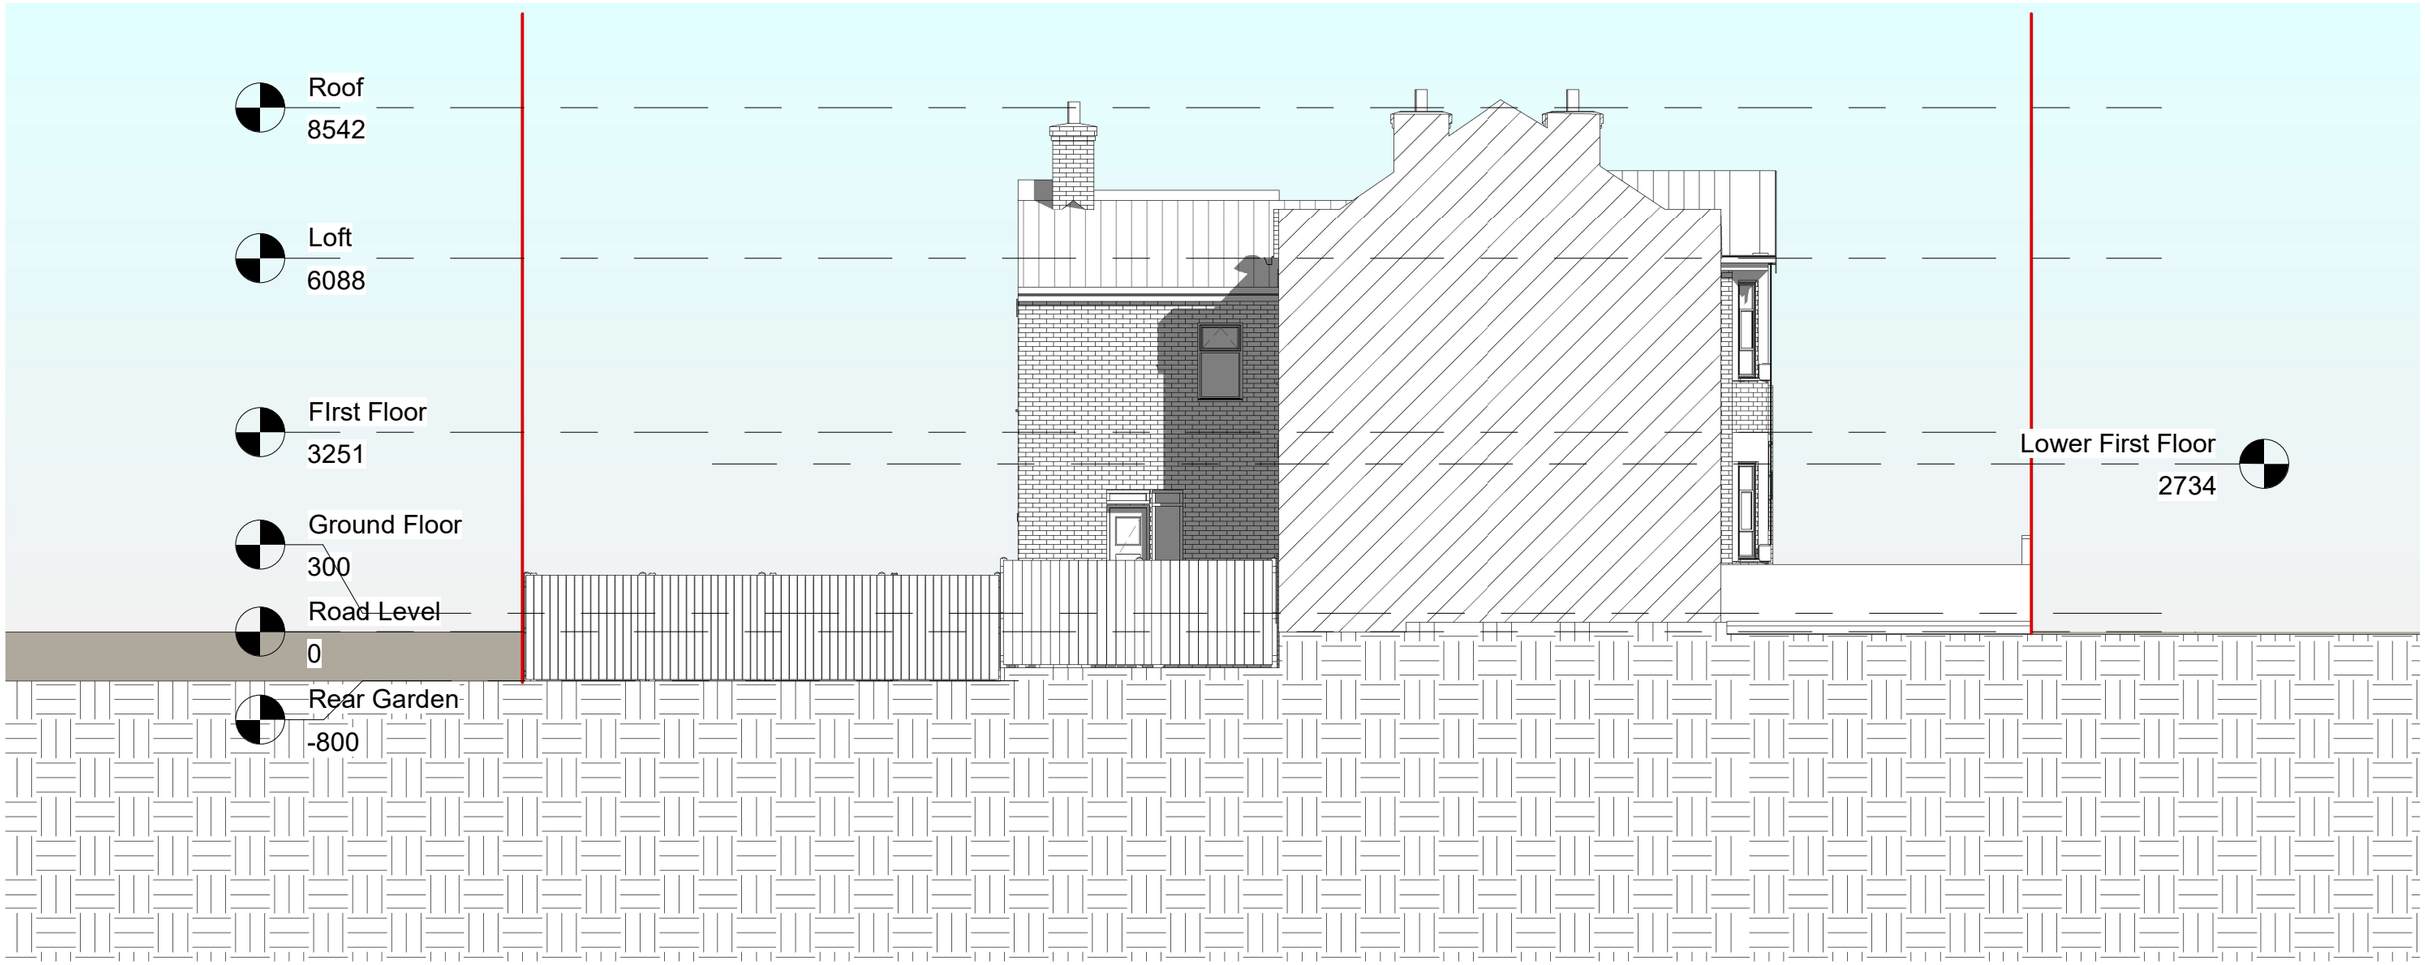

0 1m 5m 10m

NOTES.
CONTRACTORS MUST VERIFY ALL DIMENIONS AT THE
SITE BEFORE COMENCING ANY WORK.

NO CONSTRUCTION WORK BEFORE BUILDING CONTROL
APPROVEL AND STRUCTURAL ENGINEER CONFIRMATION.

ANY DISCREPANCIES TO BE REPORTED TO GRIDKUNE.
ALL DRAWINGS ARE TO BE READ IN CONJUNCTION WITH
ALL RELEVANT DRAWINGS AND SPECIFICATIONS.

Rev	Description	Date

PROJECT TITLE

45, Lealand Road, Haringay, N15 6JS

DRAWING TITLE

Existing Side Elevation 1

CLIENT

Mr Yidel Lebowitz

Date	Project number	DRWAING NUMBER	Scale (@ A3)	Drawn by
01/11/2023	7720	EX - E002	1 : 100	Abraham D

PLANNING SERVICES

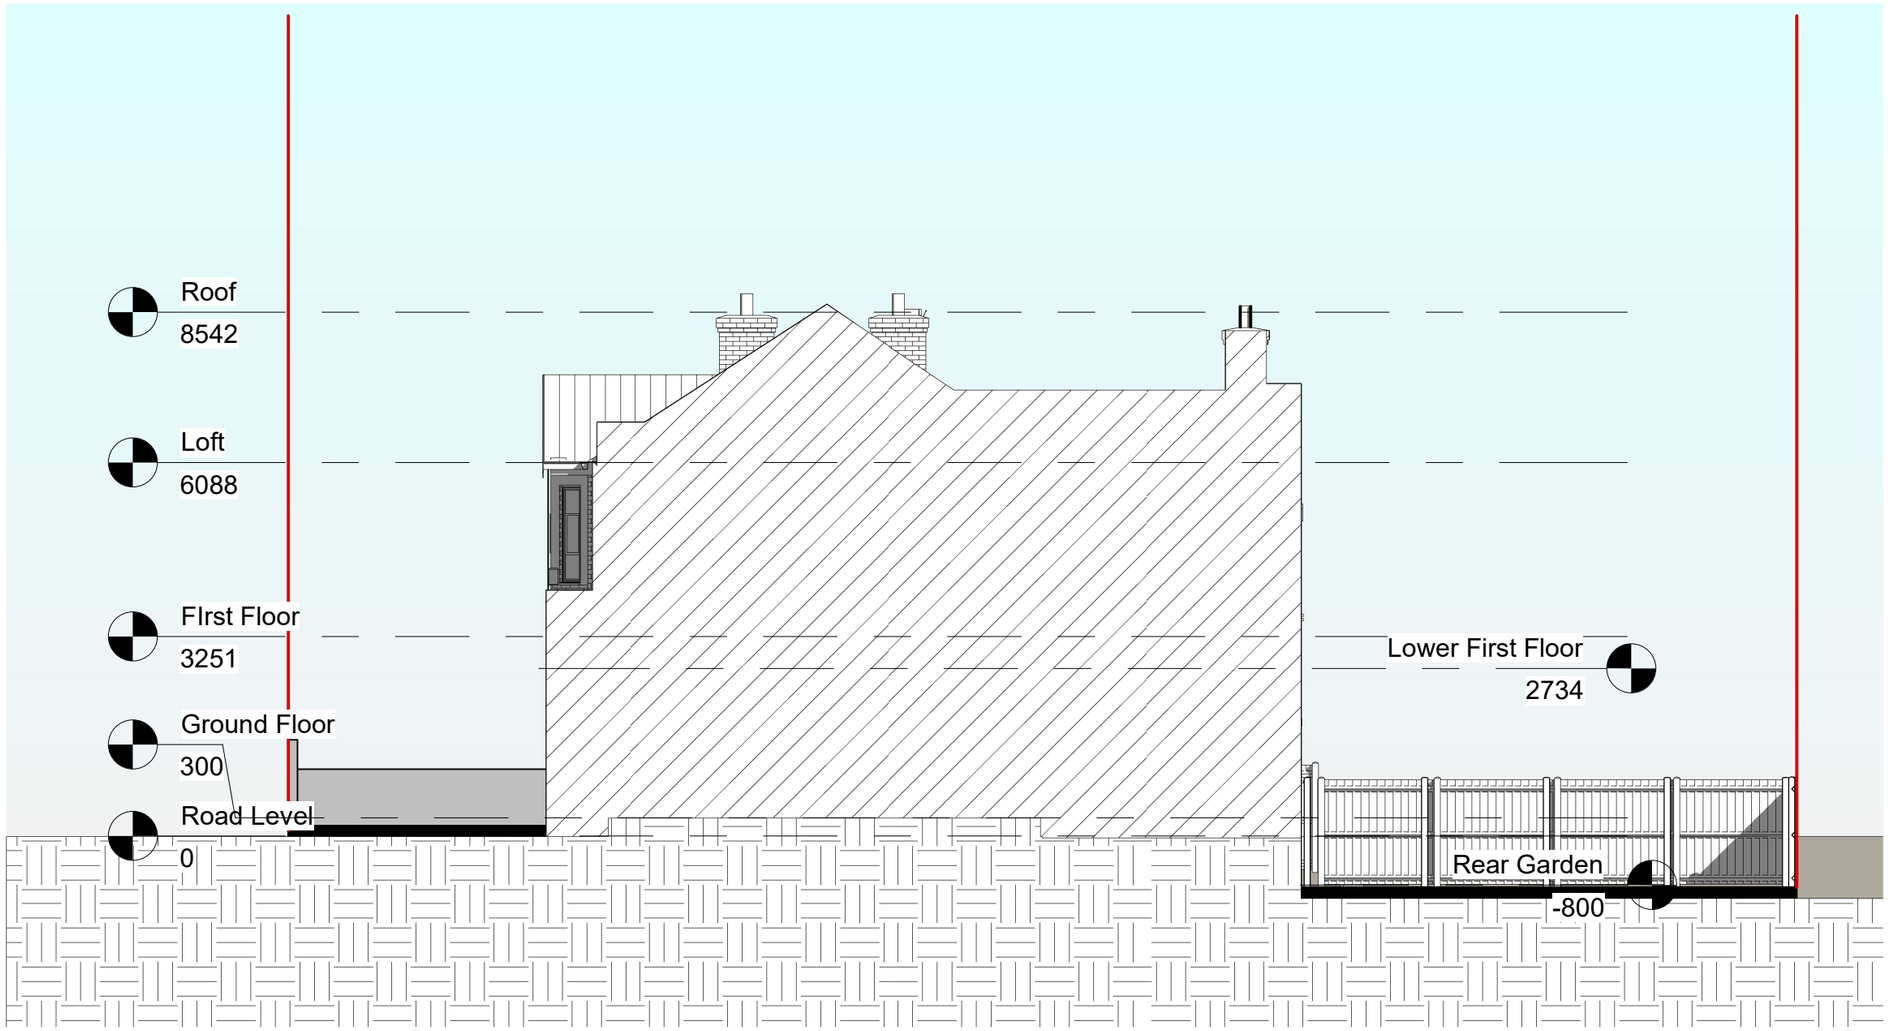

0 1m 5m 10m

NOTES.
CONTRACTORS MUST VERIFY ALL DIMENIONS AT THE
SITE BEFORE COMENCING ANY WORK.

NO CONSTRUCTION WORK BEFORE BUILDING CONTROL
APPROVEL AND STRUCTURAL ENGINEER CONFIRMATION.

ANY DISCREPANCIES TO BE REPORTED TO GRIDKUNE.
ALL DRAWINGS ARE TO BE READ IN CONJUNCTION WITH
ALL RELEVANT DRAWINGS AND SPECIFICATIONS.

Rev	Description	Date

PROJECT TITLE
45, Lealand Road, Haringay, N15 6JS

DRAWING TITLE
Existing Side Elevation 2

CLIENT
Mr Yidel Lebowitz

Date	Project number	DRWAING NUMBER	Scale (@ A3)	Drawn by
01/11/2023	7720	EX - E003	1 : 100	Abraham D

PLANNING SERVICES

1 OS Map

1 : 1250

0 25m 50m 100m

Propoerty Boundry

Site Area 118 M²

2 Location Plan

1 : 200

0 1m 5m 10m 20m

N

NOTES.
CONTRACTORS MUST VERIFY ALL DIMENIONS AT THE
SITE BEFORE COMENCING ANY WORK.

NO CONSTRUCTION WORK BEFORE BUILDING CONTROL
APPROVEL AND STRUCTURAL ENGINEER CONFIRMATION.

ANY DISCREPANCIES TO BE REPORTED TO GRIDKUNE.
ALL DRAWINGS ARE TO BE READ IN CONJUNCTION WITH
ALL RELEVANT DRAWINGS AND SPECIFICATIONS.

Rev	Description	Date

PROJECT TITLE 45, Lealand Road, Haringay, N15 6JS			DRAWING TITLE Existing Location Plan & OS Map CLIENT Mr Yidel Lebowitz	
Date 01/11/2023	Project number 7720	DRWAING NUMBER EX - L001	Scale (@ A3) As indicated	Drawn by Abraham D

PLANNING SERVICES

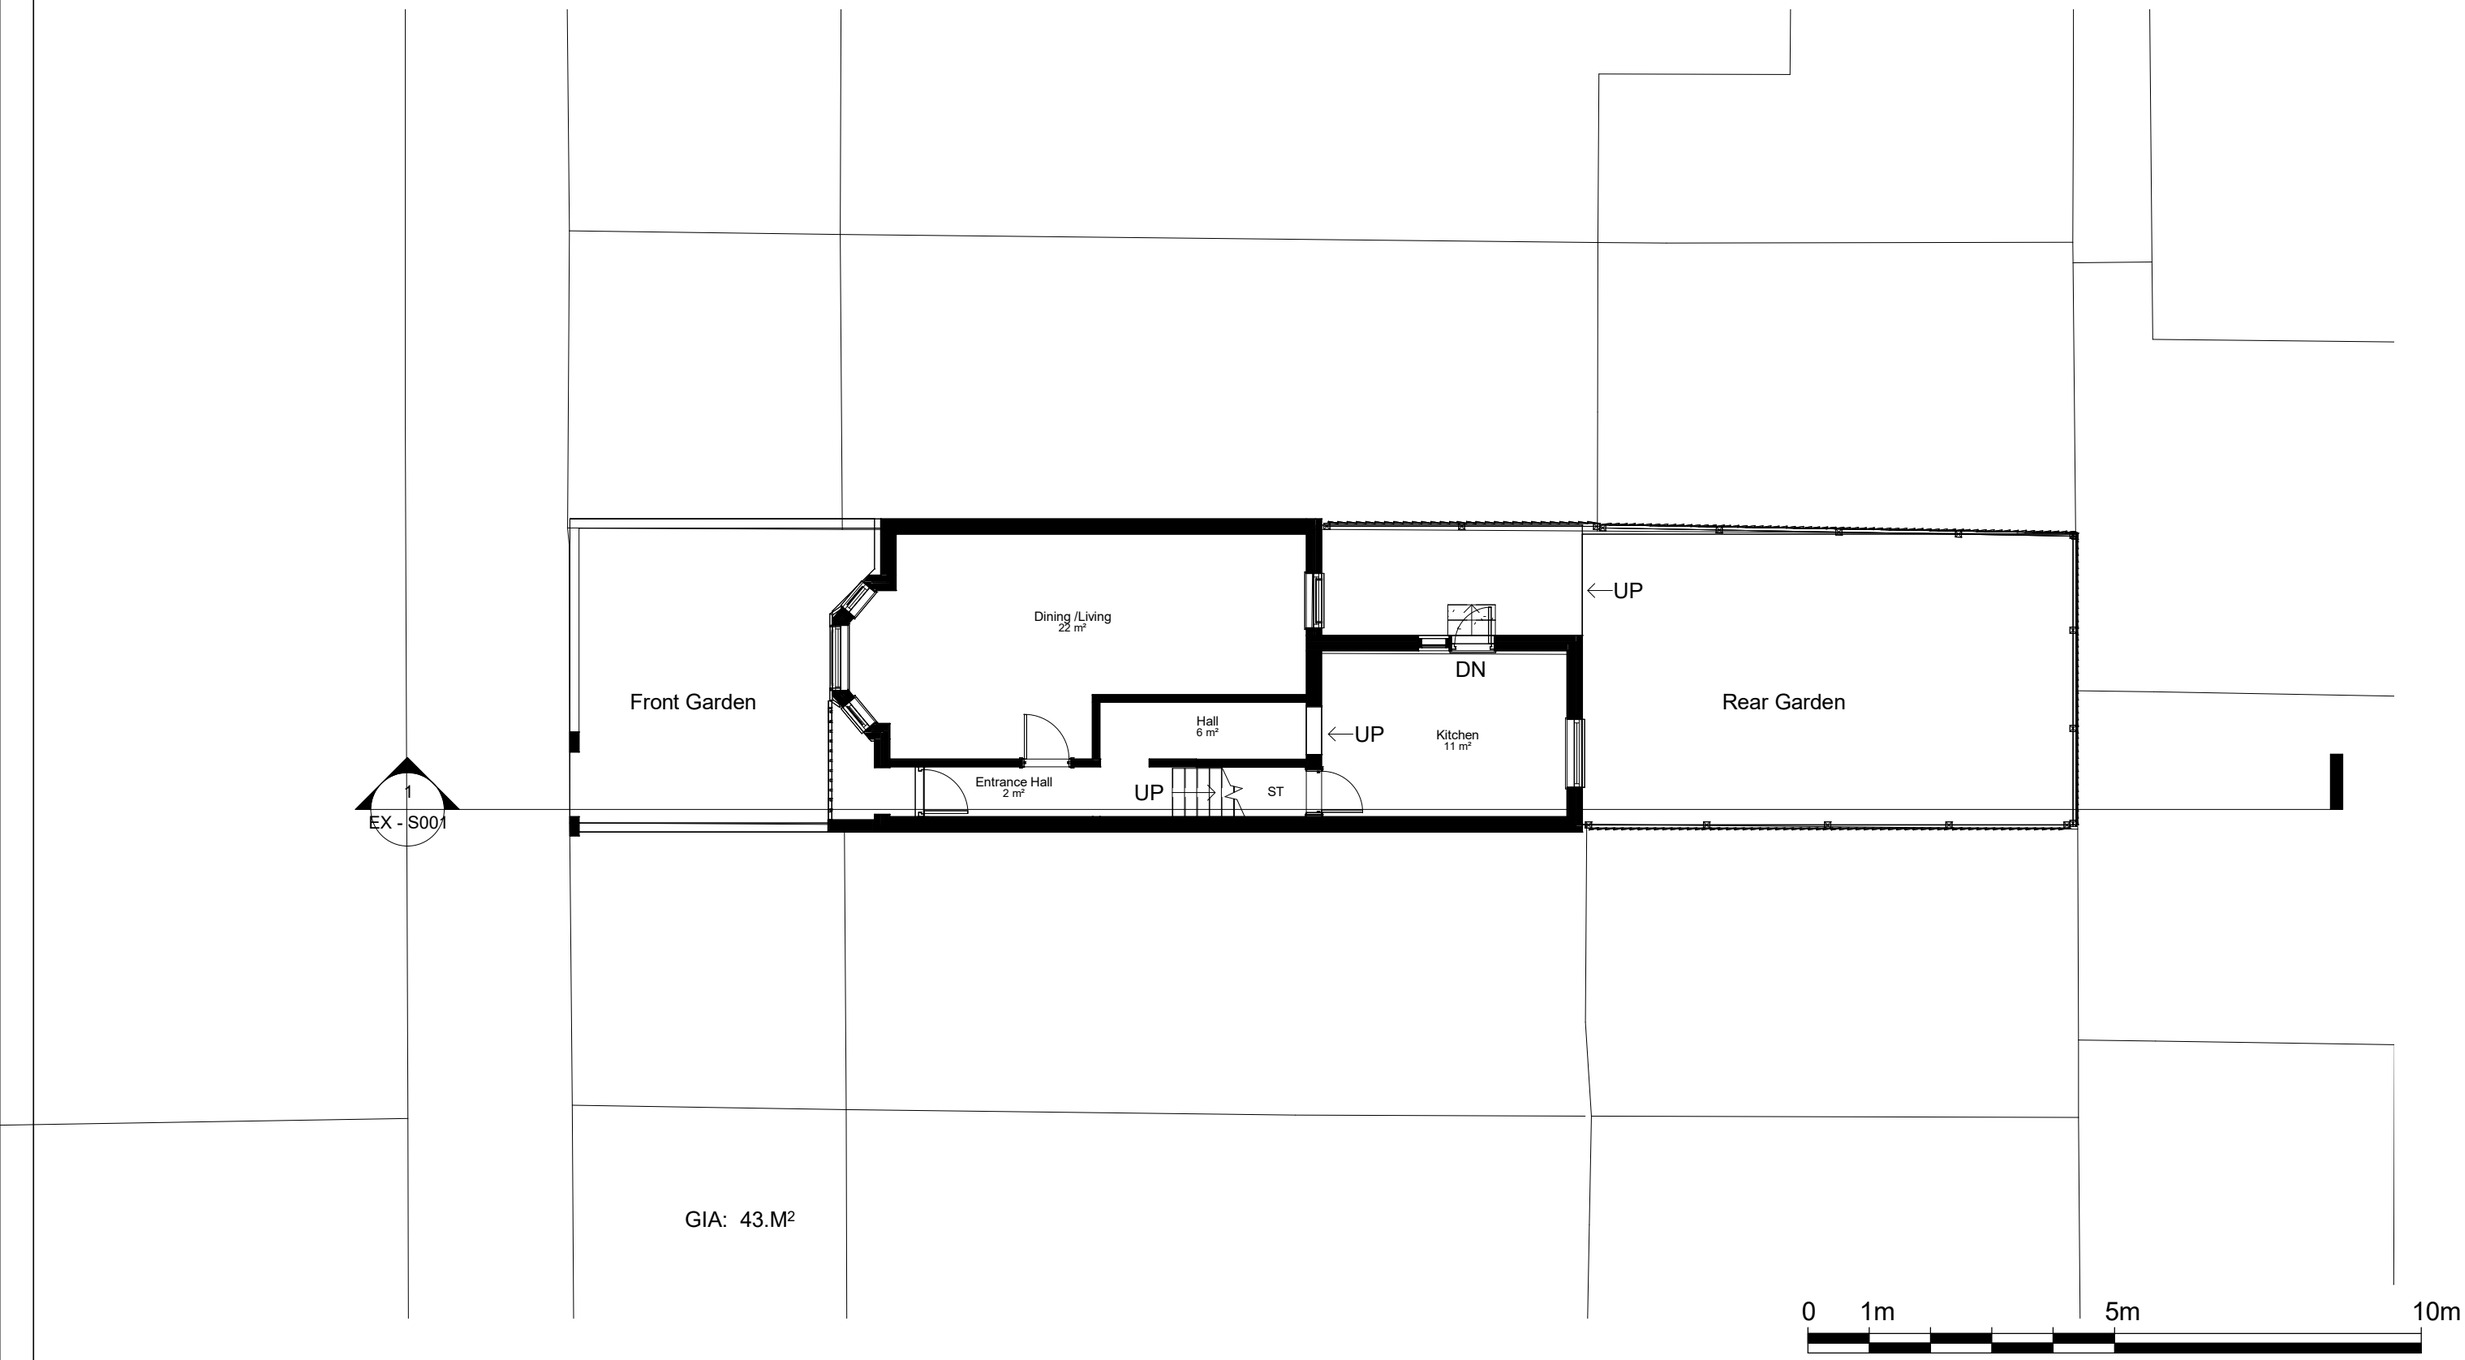

NOTES.
CONTRACTORS MUST VERIFY ALL DIMENIONS AT THE
SITE BEFORE COMENCING ANY WORK.

NO CONSTRUCTION WORK BEFORE BUILDING CONTROL
APPROVEL AND STRUCTURAL ENGINEER CONFIRMATION.

ANY DISCREPANCIES TO BE REPORTED TO GRIDKUNE.
ALL DRAWINGS ARE TO BE READ IN CONJUNCTION WITH
ALL RELEVANT DRAWINGS AND SPECIFICATIONS.

Rev	Description	Date

PROJECT TITLE

45, Lealand Road, Haringay, N15 6JS

DRAWING TITLE

Existing Ground Floor

CLIENT

Mr Yidel Lebowitz

Date	Project number	DRWAING NUMBER	Scale (@ A3)	Drawn by
01/11/2023	7720	EX - P001	1 : 100	Abraham D

PLANNING SERVICES

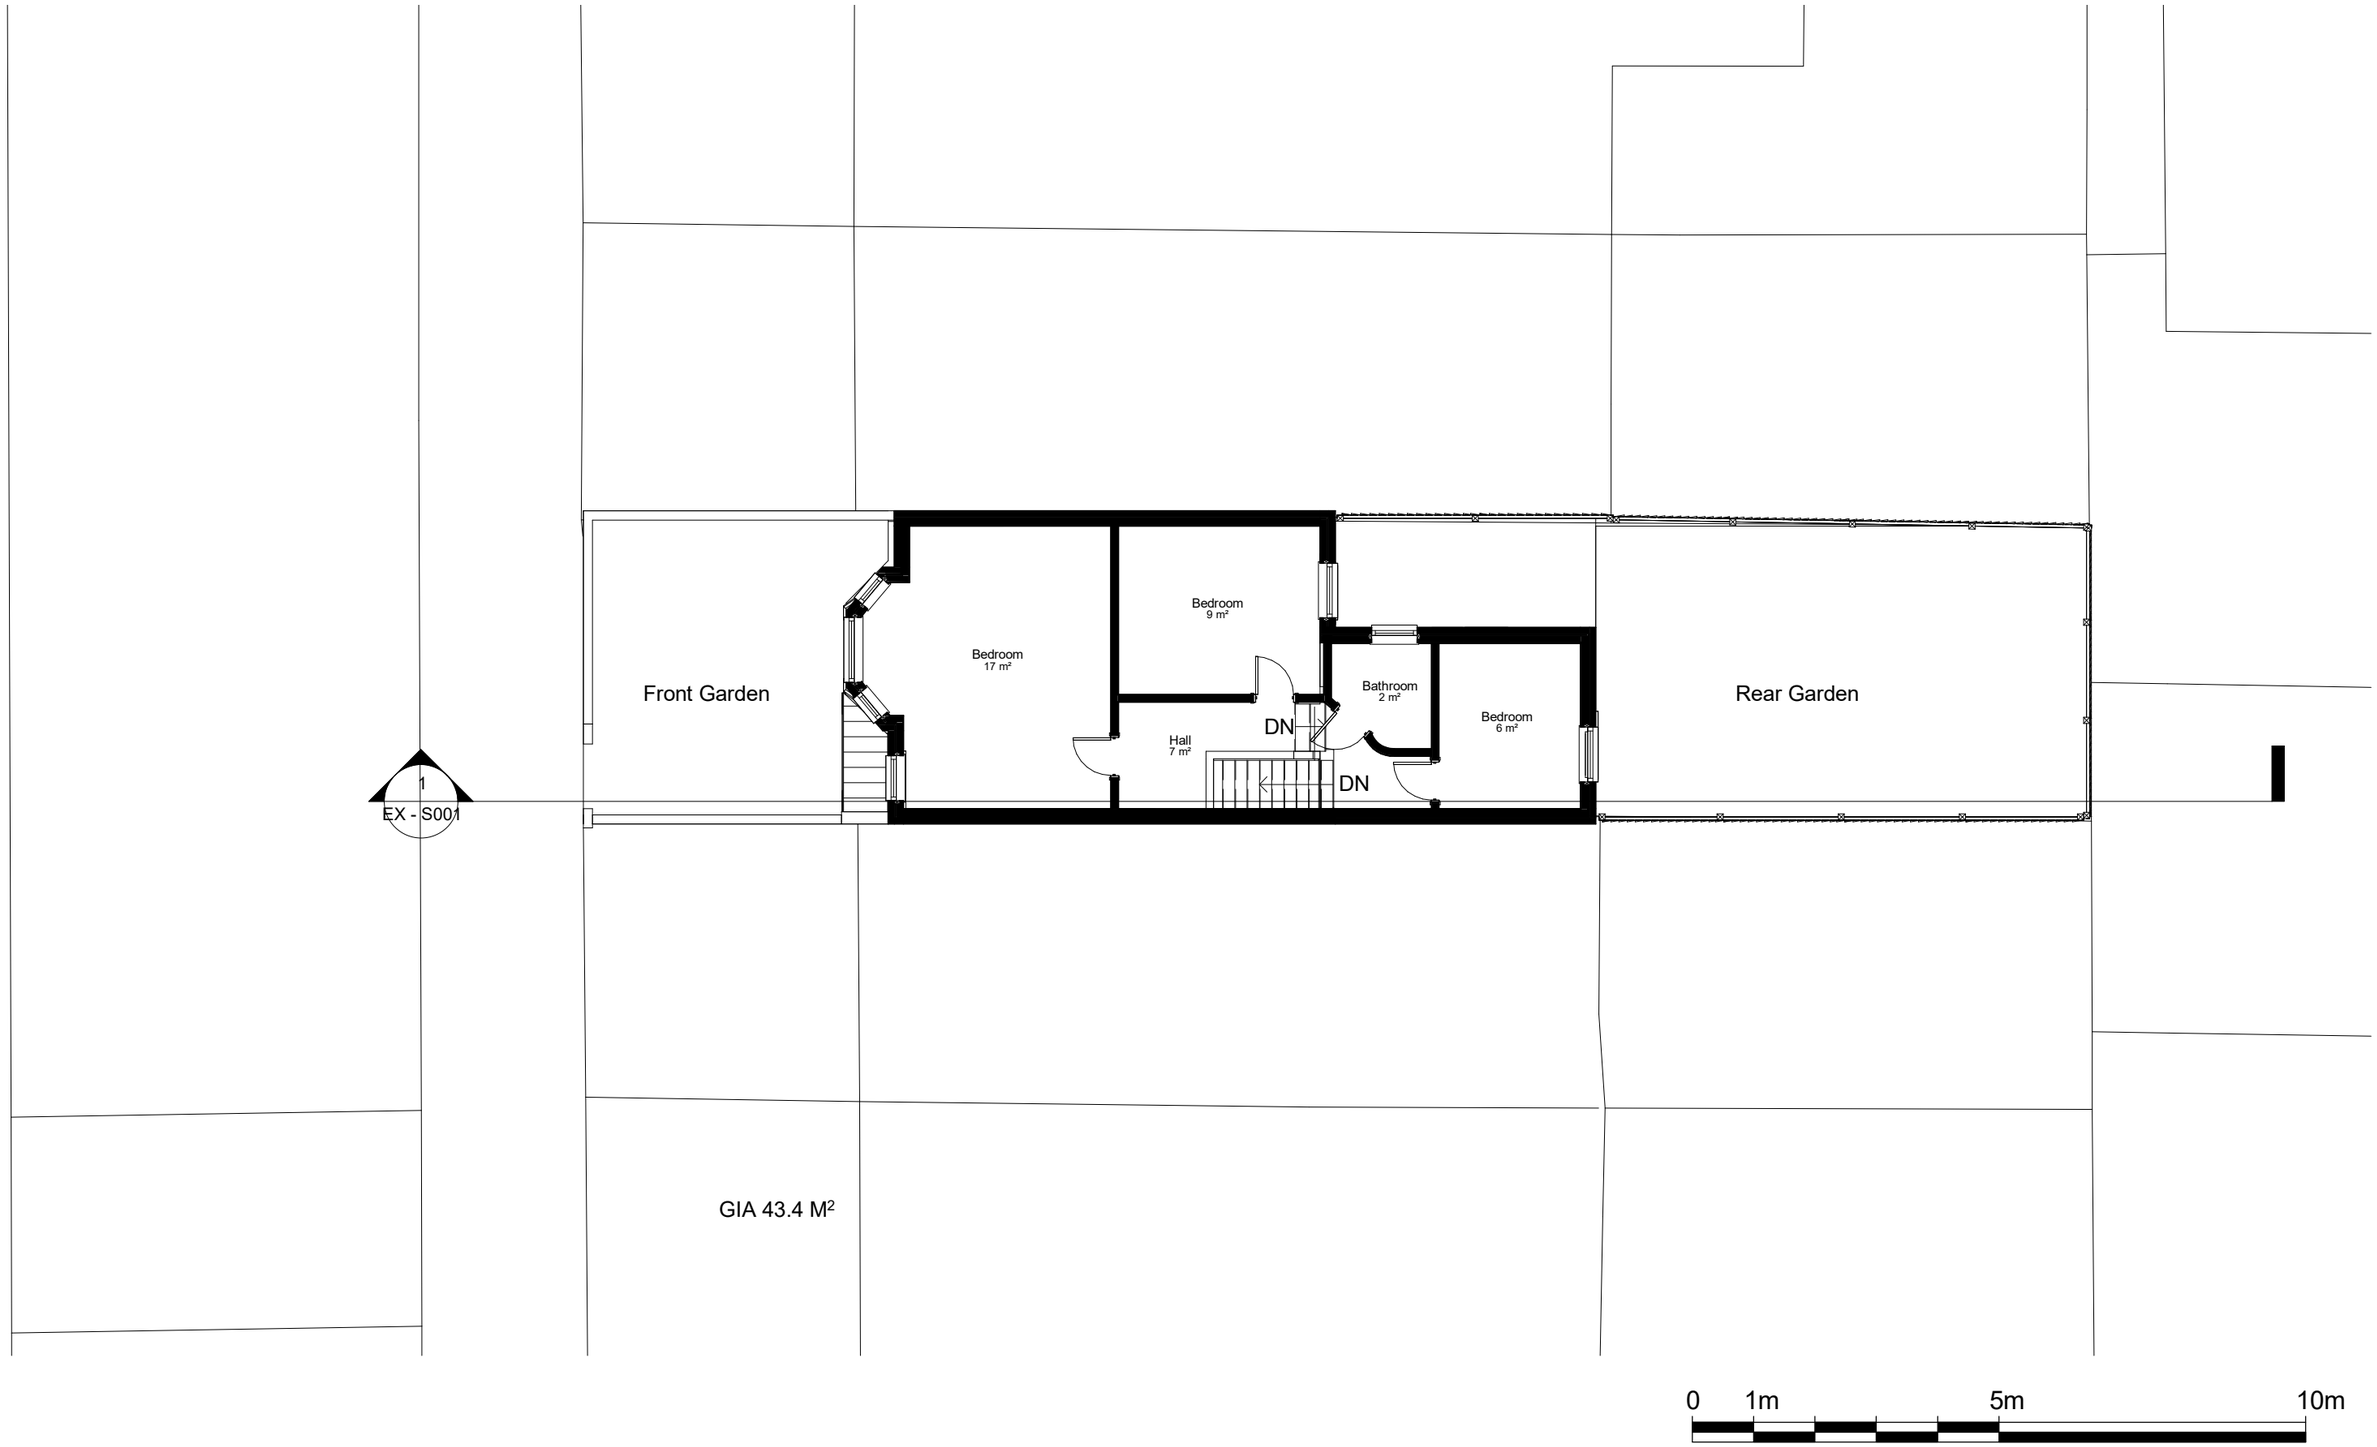

NOTES.
CONTRACTORS MUST VERIFY ALL DIMENIONS AT THE
SITE BEFORE COMENCING ANY WORK.

NO CONSTRUCTION WORK BEFORE BUILDING CONTROL
APPROVEL AND STRUCTURAL ENGINEER CONFIRMATION.

ANY DISCREPANCIES TO BE REPORTED TO GRIDKUNE.
ALL DRAWINGS ARE TO BE READ IN CONJUNCTION WITH
ALL RELEVANT DRAWINGS AND SPECIFICATIONS.

Rev	Description	Date

PROJECT TITLE

45, Lealand Road, Haringay, N15 6JS

DRAWING TITLE

Existing First Floor

CLIENT

Mr Yidel Lebowitz

Date	Project number	DRWAING NUMBER	Scale (@ A3)	Drawn by
01/11/2023	7720	EX - P002	1 : 100	Abraham D

PLANNING SERVICES

NOTES.
CONTRACTORS MUST VERIFY ALL DIMENIONS AT THE
SITE BEFORE COMENCING ANY WORK.

NO CONSTRUCTION WORK BEFORE BUILDING CONTROL
APPROVEL AND STRUCTURAL ENGINEER CONFIRMATION.

ANY DISCREPANCIES TO BE REPORTED TO GRIDKUNE.
ALL DRAWINGS ARE TO BE READ IN CONJUNCTION WITH
ALL RELEVANT DRAWINGS AND SPECIFICATIONS.

Rev	Description	Date

PROJECT TITLE

45, Lealand Road, Haringay, N15 6JS

DRAWING TITLE

Existing Roof Plan

CLIENT

Mr Yidel Lebowitz

Date	Project number	DRWAING NUMBER	Scale (@ A3)	Drawn by
01/11/2023	7720	EX - P003	1 : 100	Abraham D

PLANNING SERVICES

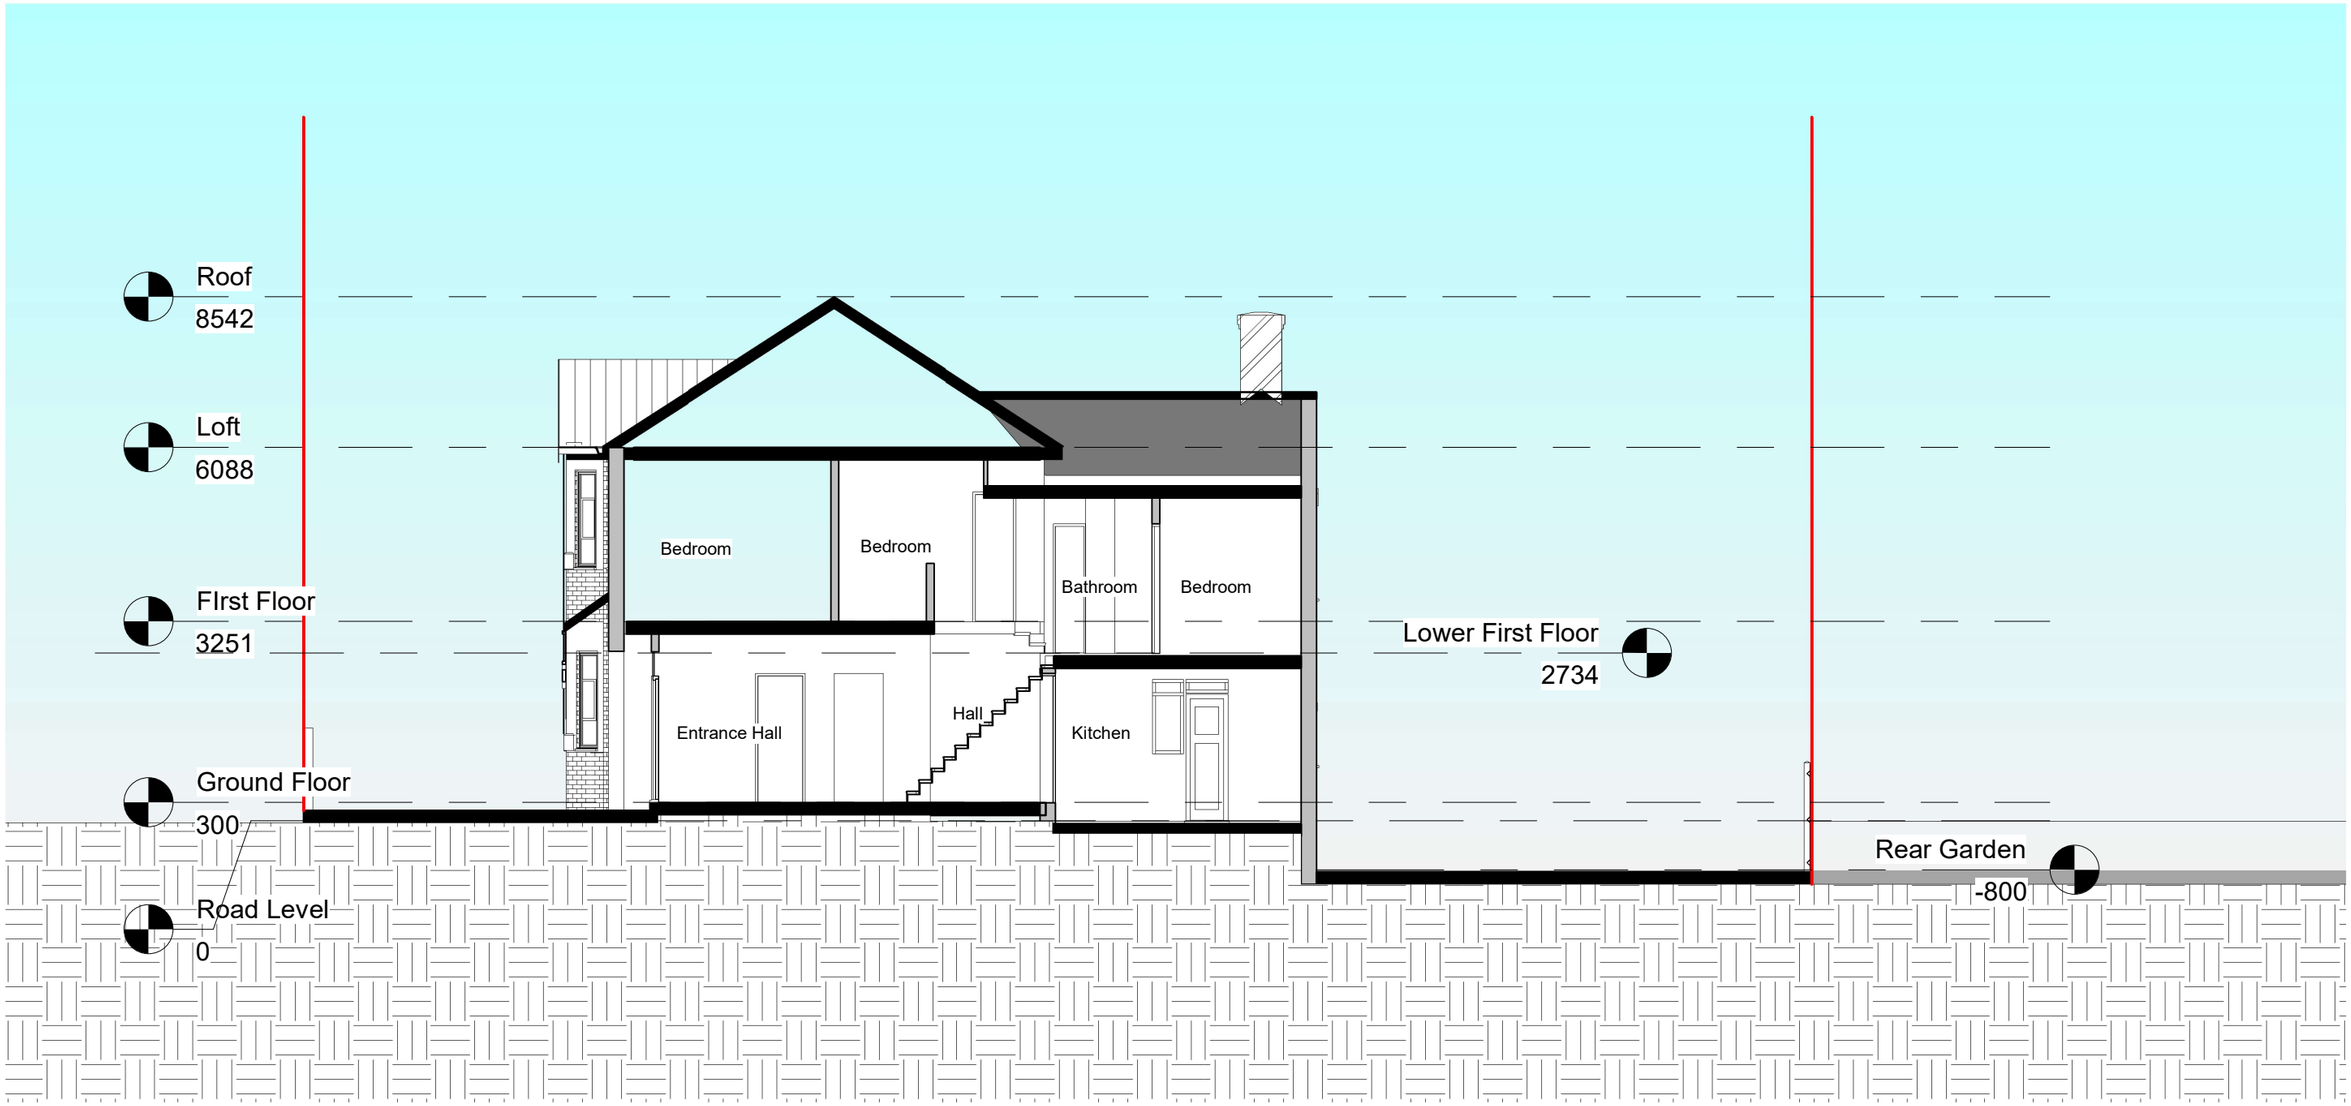

0 1m 5m 10m

NOTES.
CONTRACTORS MUST VERIFY ALL DIMENIONS AT THE
SITE BEFORE COMENCING ANY WORK.

NO CONSTRUCTION WORK BEFORE BUILDING CONTROL
APPROVEL AND STRUCTURAL ENGINEER CONFIRMATION.

ANY DISCREPANCIES TO BE REPORTED TO GRIDKUNE.
ALL DRAWINGS ARE TO BE READ IN CONJUNCTION WITH
ALL RELEVANT DRAWINGS AND SPECIFICATIONS.

Rev	Description	Date

PROJECT TITLE

45, Lealand Road, Haringay, N15 6JS

DRAWING TITLE

Existing Section AA

CLIENT

Mr Yidel Lebowitz

Date	Project number	DRWAING NUMBER	Scale (@ A3)	Drawn by
01/11/2023	7720	EX - S001	1 : 100	Abraham D

PLANNING SERVICES