


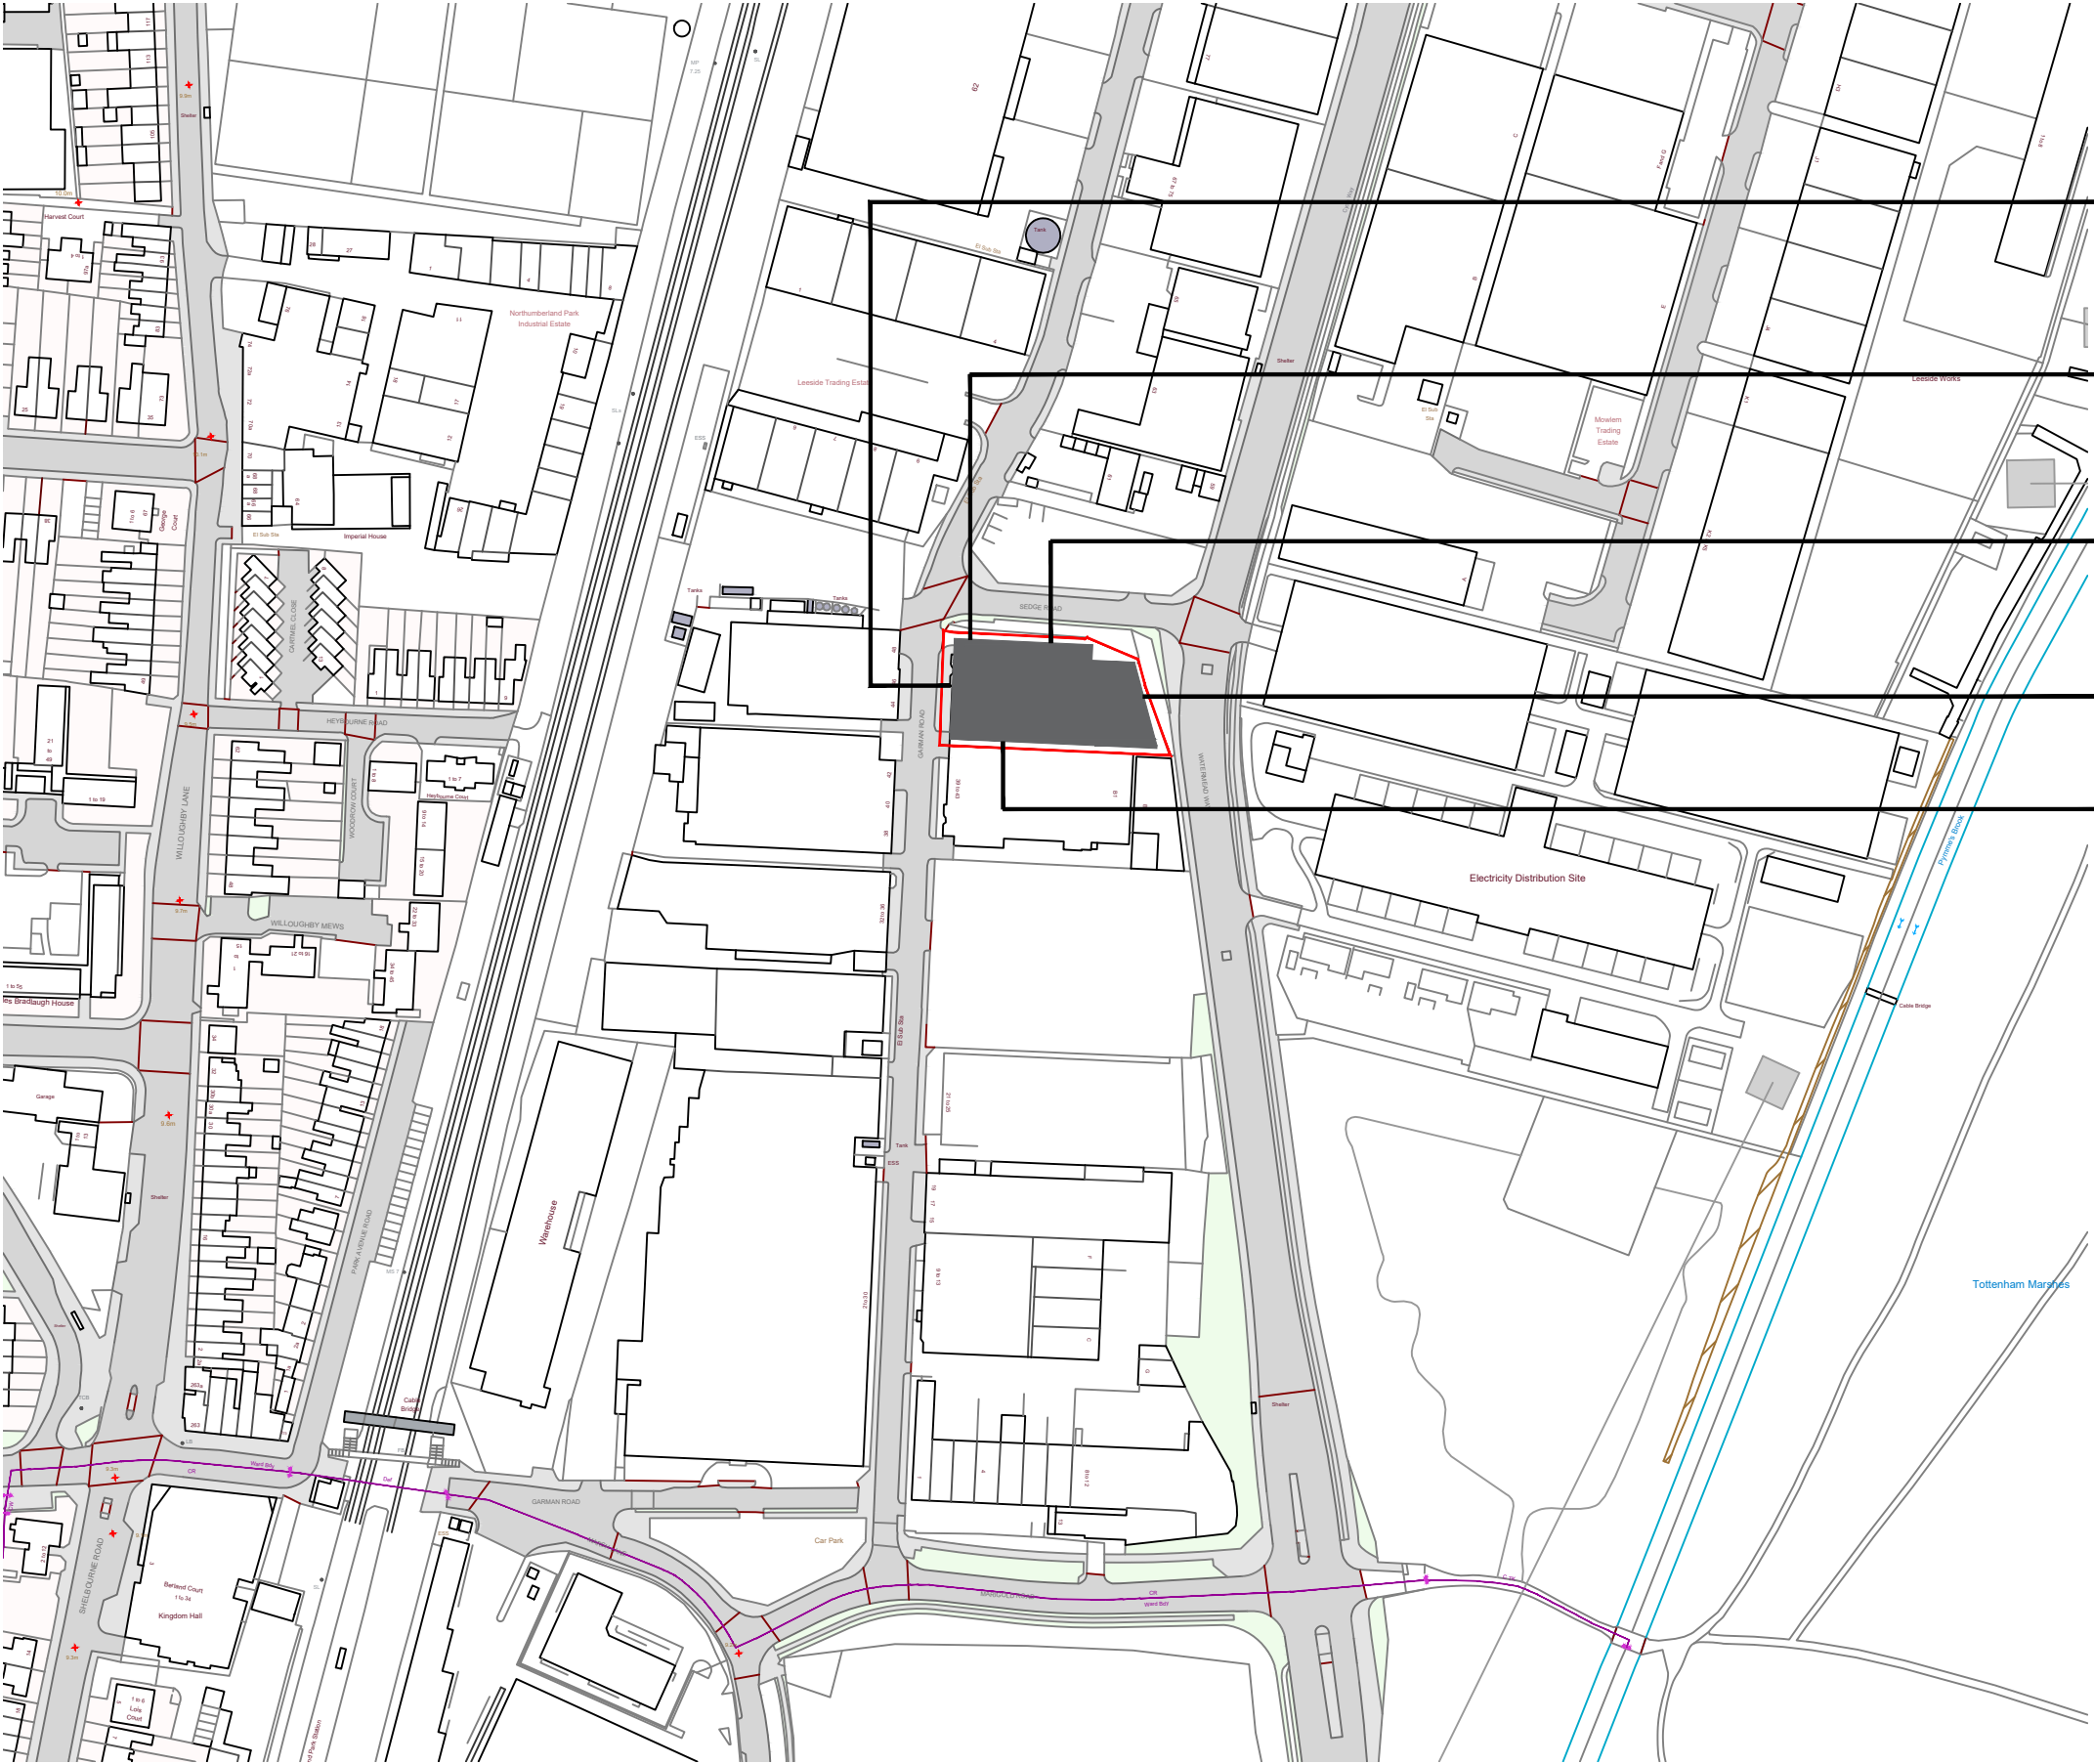

NOTES


ORIGINAL A3

All levels and dimensions to be checked on site prior to construction / fabrication; report discrepancies immediately. Do not scale dimensions from this drawings. This drawing is copyright protected.

- REVISION
- 4 Sign Type A - Size L Illuminated
Signage illuminated by strip signage immediately above signage. See Signage spec. for light type.
Sign set at 12000mm AFFL
 - 5 Sign Type B - Non Illuminated
Shop signage aligned to brickwork. Refer to 22007GA_90_001 for location and setting out.
 - 1 Sign Type A - Size L Illuminated
Signage illuminated by strip signage immediately above signage. See Signage spec. for light type.
Sign set at 12000mm AFFL
 - 3 Sign Type A - Size L Illuminated
Signage illuminated by strip signage immediately above signage. See Signage spec. for light type.
Sign set at 12000mm AFFL
 - 2 Sign Type A - Size L Illuminated
Signage illuminated by strip signage immediately above signage. See Signage spec. for light type.
Sign set at 12000mm AFFL

NOTES

To be read in conjunction with 90_001 Building signage elevation and Trade package 810 - Signage

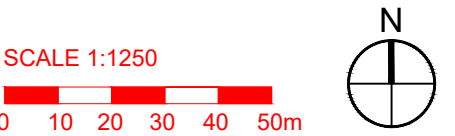

SCALE	DATE	DRAWN	CHECKED
1:1250	Nov 23	DD	DA

PROJECT

SHURGARD UK
45-47 GARMAN ROAD
TOTTENHAM: N17 0UR

DRAWING

Building Signage Plan

Threesixty
Architecture

10 MONTROSE STREET
GLASGOW
G1 1RE

t 0141 229 7575
www.360architecture.com

DRAWING No.

22007GA_90_002