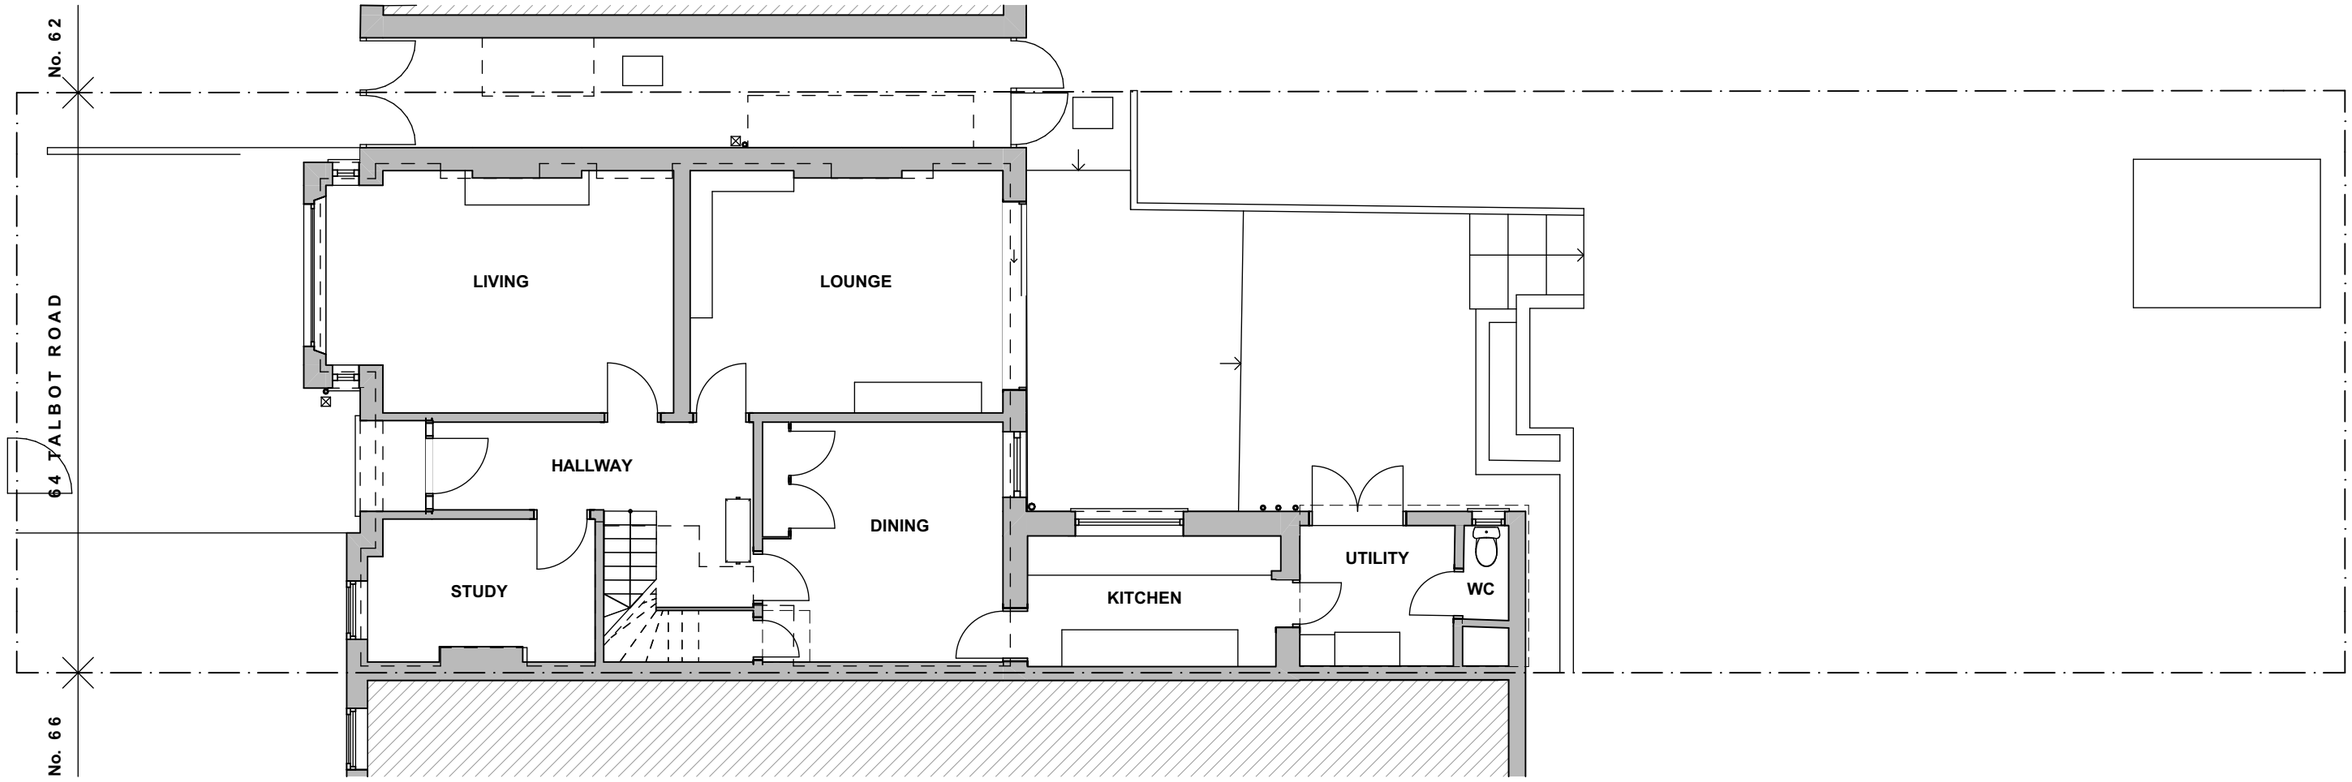

1 Ground Floor
1:100

REV	DATE	REASON FOR ISSUE	INITIAL
PL1	13/11/2023	Planning Application	BVDS

PROJECT

64 Talbot Road
London
N6 4RA

DRAWN: JW
CHECKED: GB

DRAWING TITLE

Existing Ground Plan

PROJECT No.	DWG. No.	REV.
476	**A-0.00**	**PL1**

STATUS: **PLANNING**

Bradley VanDerStraeten

STUDIO 16, LONDON FIELDS STUDIOS, 11-17 EXMOUTH PLACE, LONDON E8 3RW
+44 7376 135 065 WWW.B-VDS.CO.UK

DO NOT SCALE FROM DRAWING. USE MARKED DIMENSIONS. DIMENSIONS TO BE CONFIRMED ON SITE BY CONTRACTOR. TO BE READ IN CONJUNCTION WITH ALL OTHER CONSULTANT DRAWINGS.

ARCHITECT TO BE NOTIFIED IMMEDIATELY OF ANY DISCREPANCIES.
COPYRIGHT ON THIS DRAWING TO BE RETAINED BY THE ARCHITECT.

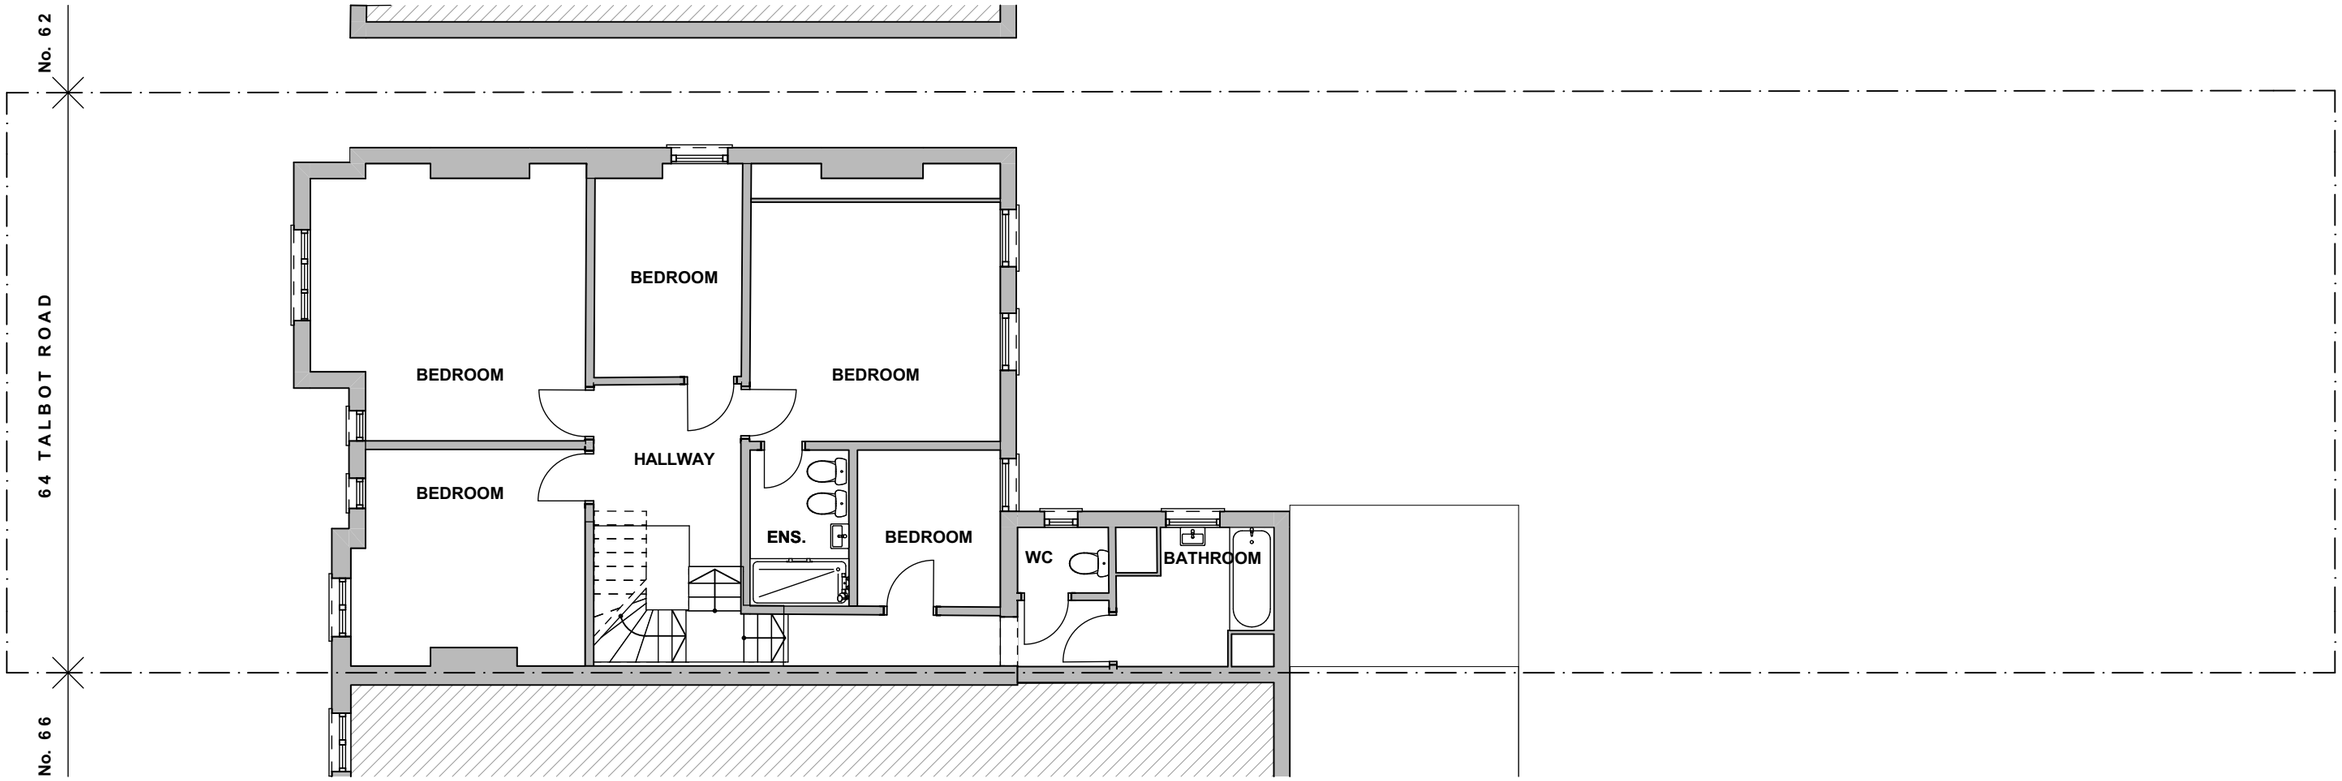

1 First Floor
1:100

REV	DATE	REASON FOR ISSUE	INITIAL
PL1	13/11/2023	Planning Application	BVDS

PROJECT

64 Talbot Road
London
N6 4RA

DRAWN: JW
CHECKED: GB

DRAWING TITLE

Existing First Floor Plan

PROJECT No.	DWG. No.	REV.
476	**A-0.01**	**PL1**

STATUS: **PLANNING**

Bradley VanDerStraeten

STUDIO 16, LONDON FIELDS STUDIOS, 11-17 EXMOUTH PLACE, LONDON E8 3RW
+44 7376 135 065 WWW.B-VDS.CO.UK

DO NOT SCALE FROM DRAWING. USE MARKED DIMENSIONS. DIMENSIONS TO BE CONFIRMED ON SITE BY CONTRACTOR. TO BE READ IN CONJUNCTION WITH ALL OTHER CONSULTANT DRAWINGS.

ARCHITECT TO BE NOTIFIED IMMEDIATELY OF ANY DISCREPANCIES.
COPYRIGHT ON THIS DRAWING TO BE RETAINED BY THE ARCHITECT.

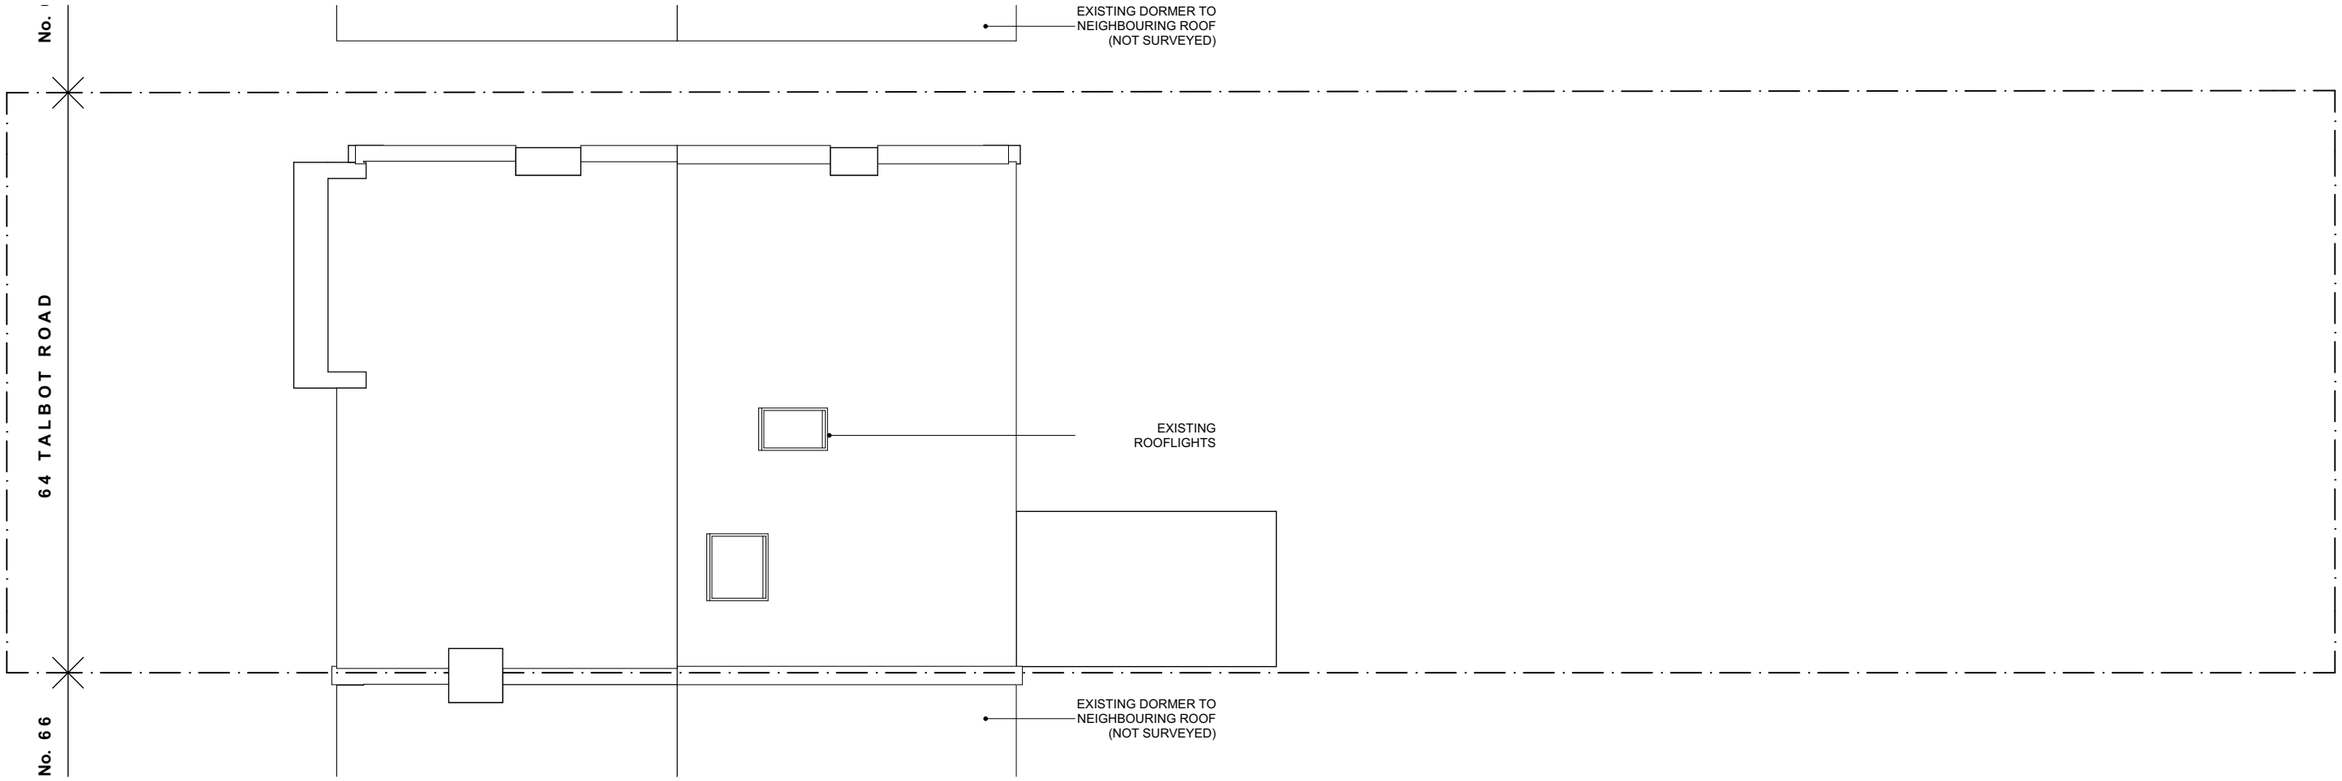

1 Roof
1:100

REV	DATE	REASON FOR ISSUE	INITIAL
PL1	13/11/2023	Planning Application	BVDS

PROJECT

64 Talbot Road
London
N6 4RA

DRAWN: JW
CHECKED: GB

DRAWING TITLE

Existing Roof Plan

PROJECT No.	DWG. No.	REV.
476	**A-0.02**	**PL1**

STATUS: **PLANNING**

Bradley VanDerStraeten

STUDIO 16, LONDON FIELDS STUDIOS, 11-17 EXMOUTH PLACE, LONDON E8 3RW
+44 7376 135 065 WWW.B-VDS.CO.UK

DO NOT SCALE FROM DRAWING. USE MARKED DIMENSIONS. DIMENSIONS TO BE CONFIRMED ON SITE BY CONTRACTOR. TO BE READ IN CONJUNCTION WITH ALL OTHER CONSULTANT DRAWINGS.

ARCHITECT TO BE NOTIFIED IMMEDIATELY OF ANY DISCREPANCIES.
COPYRIGHT ON THIS DRAWING TO BE RETAINED BY THE ARCHITECT.

1 Existing Front Elevation
1:100

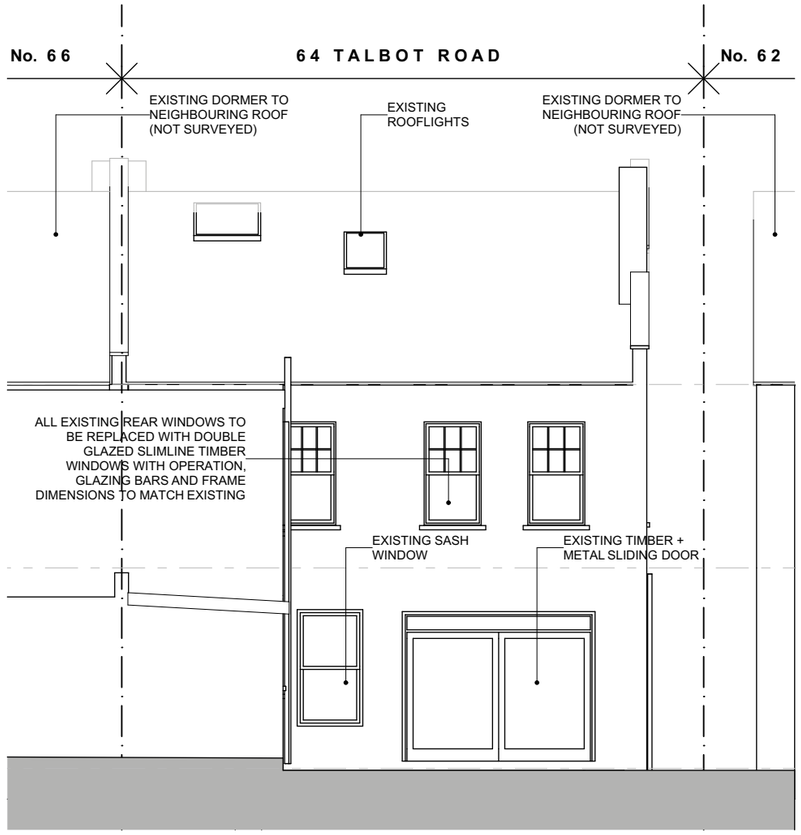

2 Existing Rear Elevation
1:100

REV	DATE	REASON FOR ISSUE	INITIAL
PL1	13/11/2023	Planning Application	BVDS

PROJECT

64 Talbot Road
London
N6 4RA

DRAWN: JW
CHECKED: GB

DRAWING TITLE

Existing Front + Rear Elevation

PROJECT No.	DWG. No.	REV.
476	**A-0.03**	**PL1**

STATUS: **PLANNING**

Bradley VanDerStraeten

STUDIO 16, LONDON FIELDS STUDIOS, 11-17 EXMOUTH PLACE, LONDON E8 3RW
+44 7376 135 065 WWW.B-VDS.CO.UK

DO NOT SCALE FROM DRAWING. USE MARKED DIMENSIONS. DIMENSIONS TO BE CONFIRMED ON SITE BY CONTRACTOR. TO BE READ IN CONJUNCTION WITH ALL OTHER CONSULTANT DRAWINGS.

ARCHITECT TO BE NOTIFIED IMMEDIATELY OF ANY DISCREPANCIES.
COPYRIGHT ON THIS DRAWING TO BE RETAINED BY THE ARCHITECT.

1 Existing Side Elevation
1:100

REV	DATE	REASON FOR ISSUE	INITIAL
PL1	13/11/2023	Planning Application	BVDS

PROJECT

64 Talbot Road
London
N6 4RA

DRAWN: JW
CHECKED: GB

DRAWING TITLE

Existing Side Elevation

PROJECT No.	DWG. No.	REV.
476	**A-0.04**	**PL1**

STATUS: **PLANNING**

Bradley VanDerStraeten

STUDIO 16, LONDON FIELDS STUDIOS, 11-17 EXMOUTH PLACE, LONDON E8 3RW
+44 7376 135 065
WWW.B-VDS.CO.UK

DO NOT SCALE FROM DRAWING. USE MARKED DIMENSIONS. DIMENSIONS TO BE CONFIRMED ON SITE BY CONTRACTOR. TO BE READ IN CONJUNCTION WITH ALL OTHER CONSULTANT DRAWINGS.

ARCHITECT TO BE NOTIFIED IMMEDIATELY OF ANY DISCREPANCIES.
COPYRIGHT ON THIS DRAWING TO BE RETAINED BY THE ARCHITECT.

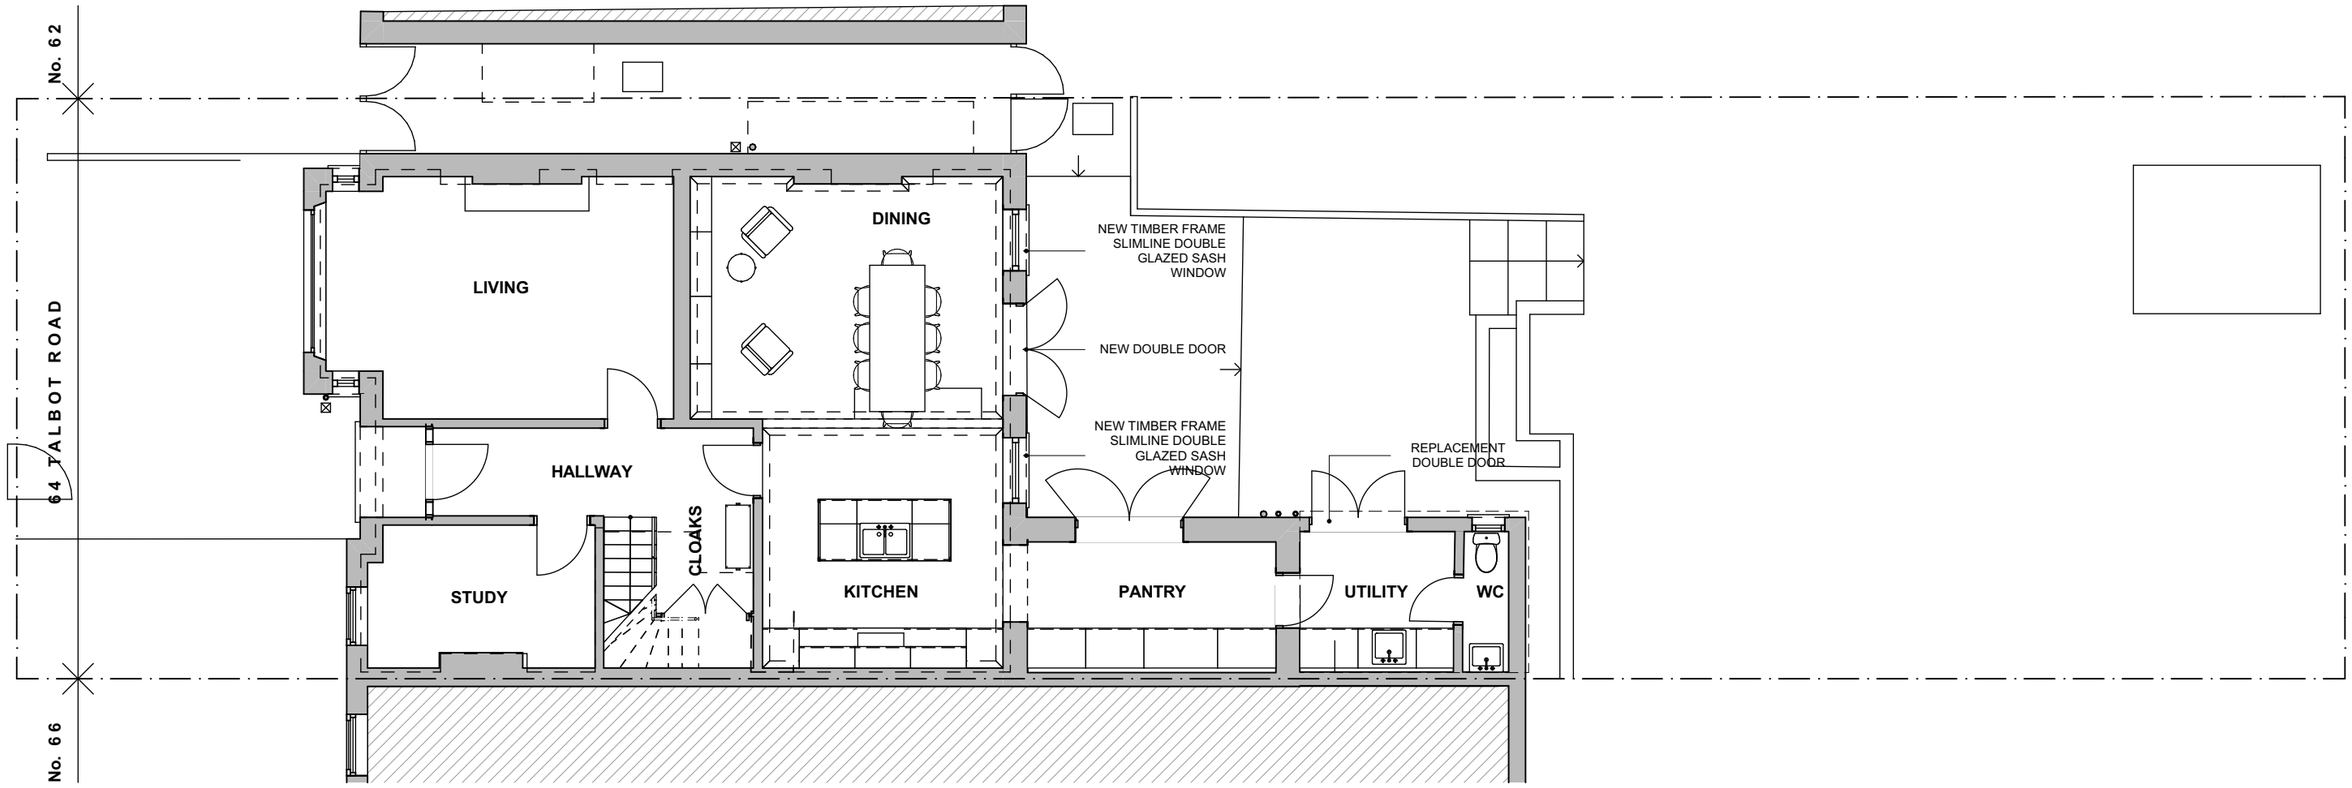

1 Ground Floor
1:100

REV	DATE	REASON FOR ISSUE	INITIAL
PL1	13/11/2023	Planning Application	BVDS

PROJECT

64 Talbot Road
London
N6 4RA

DRAWN: JW
CHECKED: GB

DRAWING TITLE: **Ground Floor Plan**

PROJECT No.: **476**
DWG. No.: **A-1.00**
REV.: **PL1**

STATUS: **PLANNING**

Bradley VanDerStraeten

STUDIO 16, LONDON FIELDS STUDIOS, 11-17 EXMOUTH PLACE, LONDON E8 3RW
+44 7376 135 065 WWW.B-VDS.CO.UK

DO NOT SCALE FROM DRAWING. USE MARKED DIMENSIONS. DIMENSIONS TO BE CONFIRMED ON SITE BY CONTRACTOR. TO BE READ IN CONJUNCTION WITH ALL OTHER CONSULTANT DRAWINGS.

ARCHITECT TO BE NOTIFIED IMMEDIATELY OF ANY DISCREPANCIES.
COPYRIGHT ON THIS DRAWING TO BE RETAINED BY THE ARCHITECT.

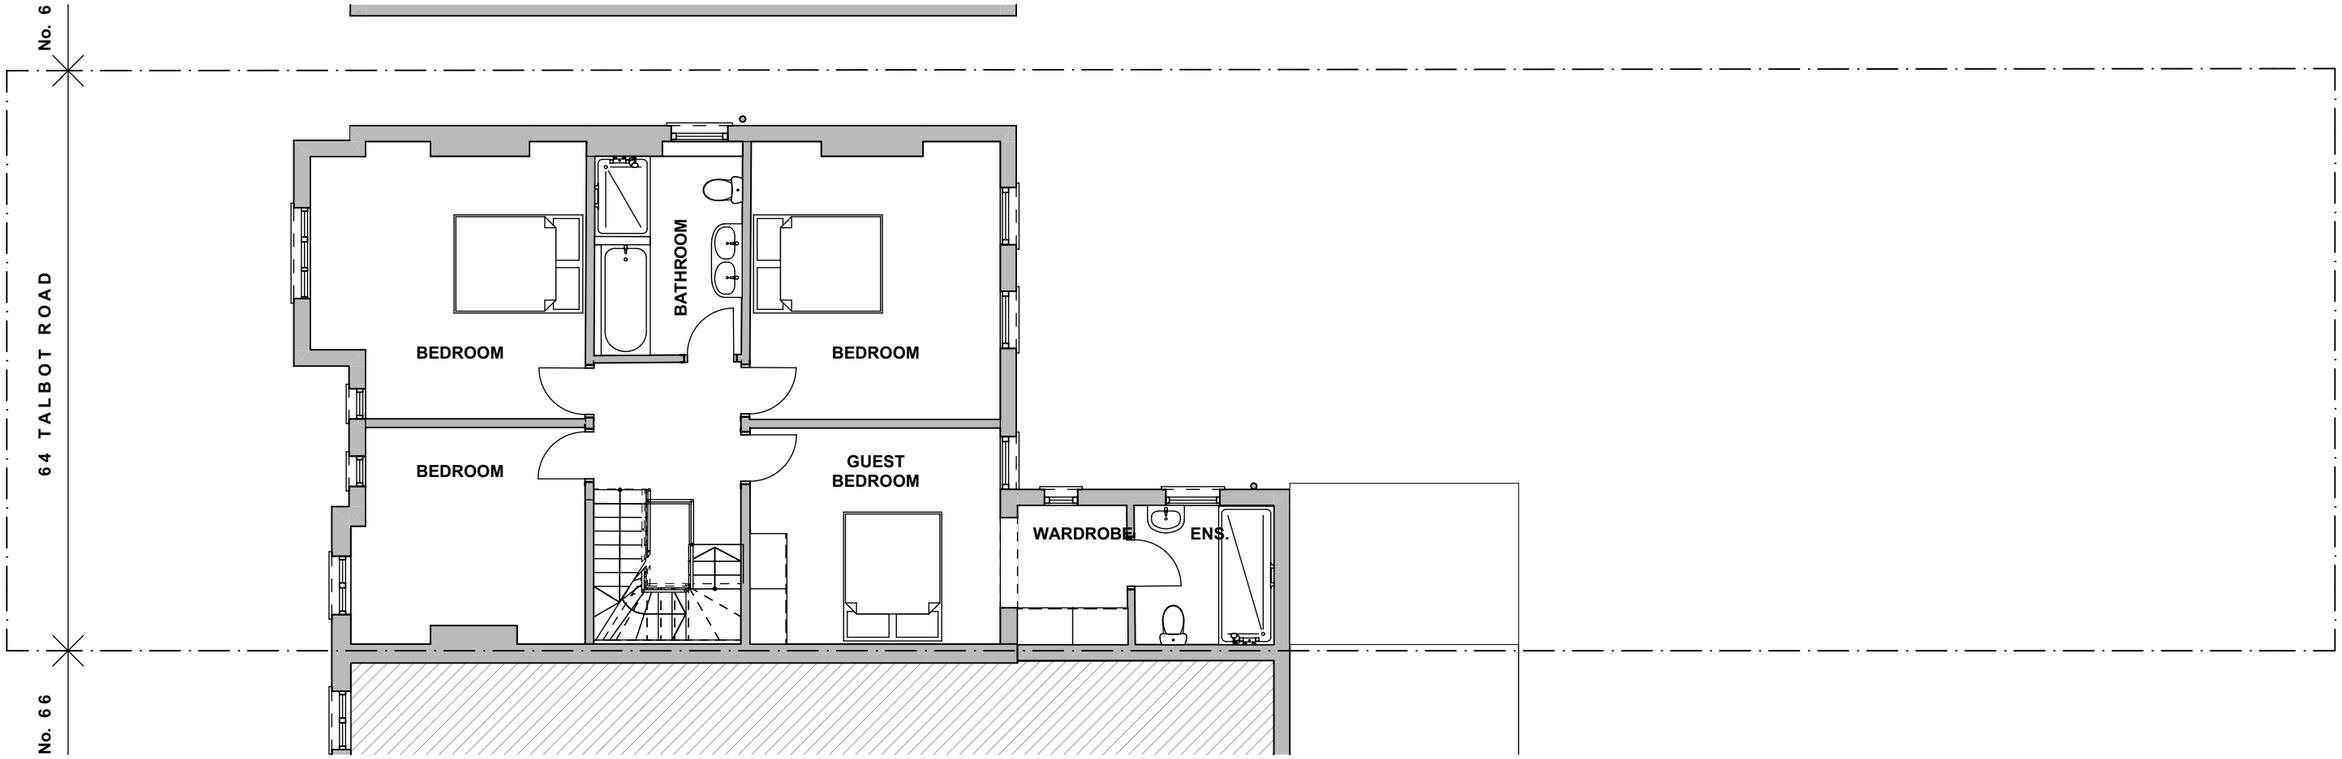

1 First Floor
1:100

REV	DATE	REASON FOR ISSUE	INITIAL
PL1	13/11/2023	Planning Application	BVDS

PROJECT

64 Talbot Road
London
N6 4RA

DRAWN: JW
CHECKED: GB

DRAWING TITLE

First Floor Plan

PROJECT No.	DWG. No.	REV.
476	**A-1.01**	**PL1**

STATUS: **PLANNING**

Bradley VanDerStraeten

STUDIO 16, LONDON FIELDS STUDIOS, 11-17 EXMOUTH PLACE, LONDON E8 3RW
+44 7376 135 065 WWW.B-VDS.CO.UK

DO NOT SCALE FROM DRAWING. USE MARKED DIMENSIONS. DIMENSIONS TO BE CONFIRMED ON SITE BY CONTRACTOR. TO BE READ IN CONJUNCTION WITH ALL OTHER CONSULTANT DRAWINGS.

ARCHITECT TO BE NOTIFIED IMMEDIATELY OF ANY DISCREPANCIES.
COPYRIGHT ON THIS DRAWING TO BE RETAINED BY THE ARCHITECT.

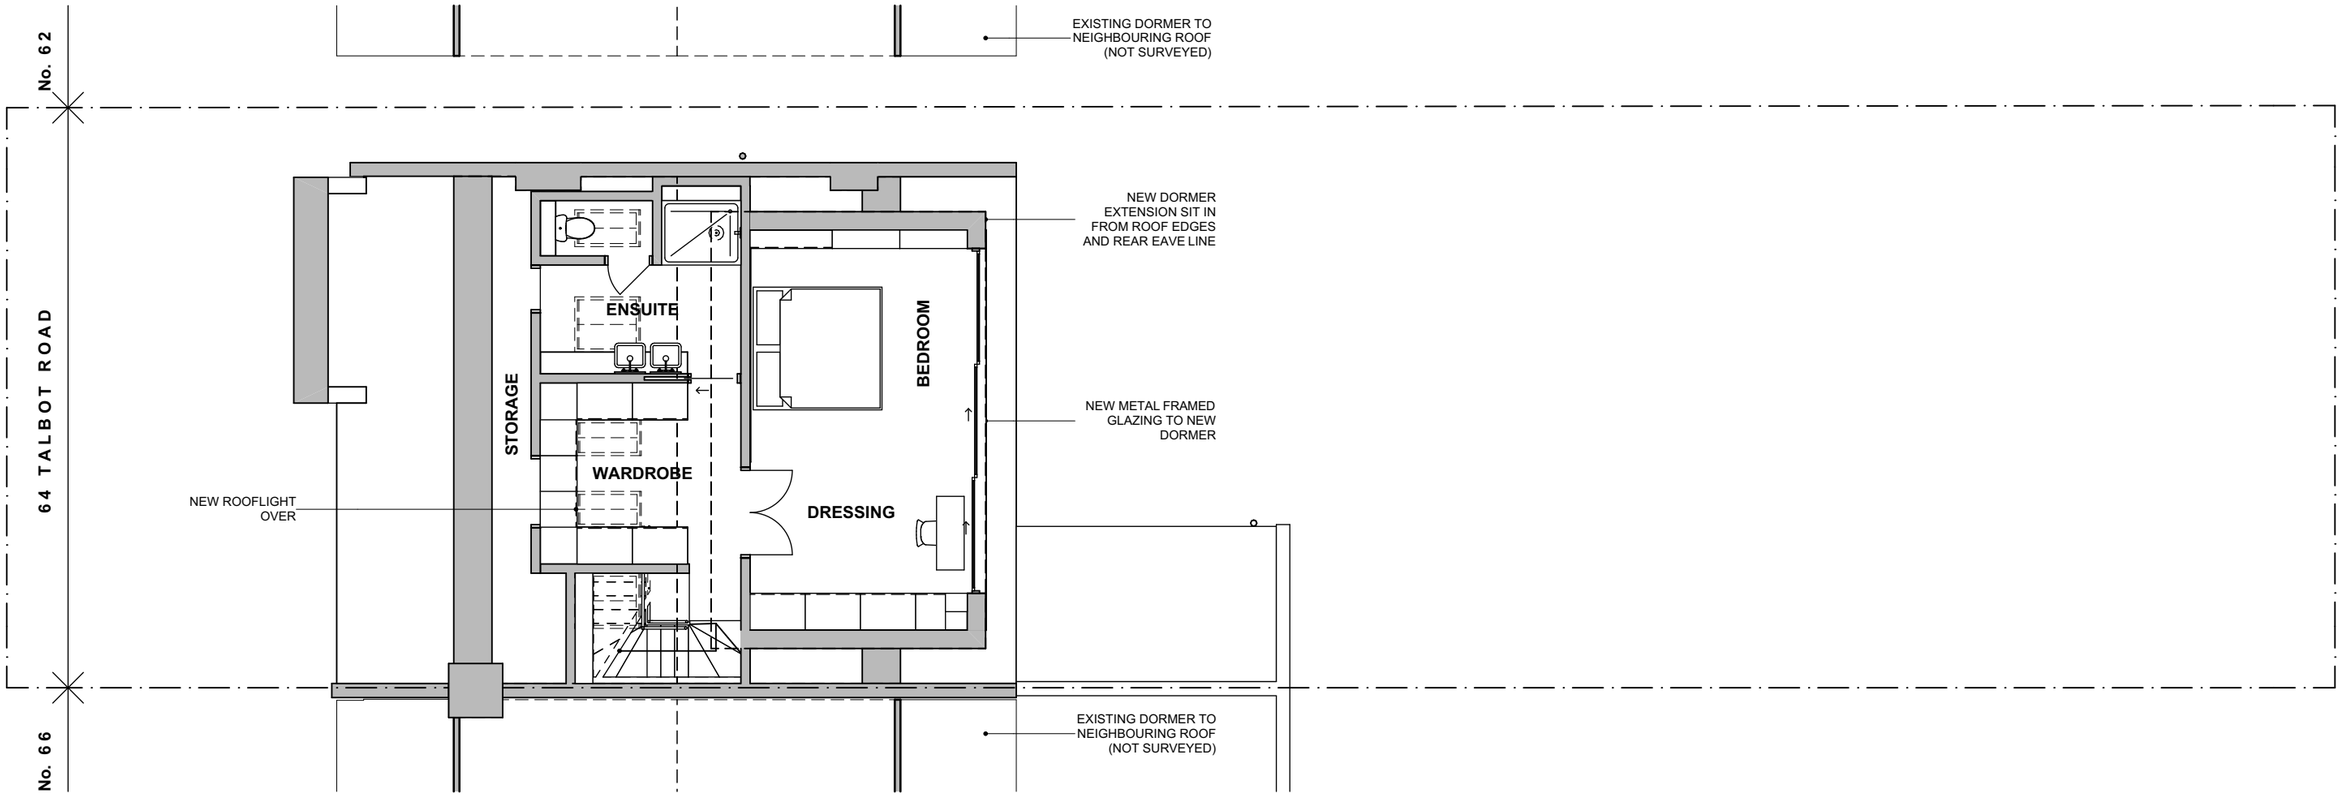

1 Second Floor
1:100

REV	DATE	REASON FOR ISSUE	INITIAL
PL1	13/11/2023	Planning Application	BVDS

PROJECT

64 Talbot Road
London
N6 4RA

DRAWN: JW
CHECKED: GB

DRAWING TITLE

Loft Floor Plan

PROJECT No.	DWG. No.	REV.
476	**A-1.02**	**PL1**

STATUS: **PLANNING**

Bradley VanDerStraeten

STUDIO 16, LONDON FIELDS STUDIOS, 11-17 EXMOUTH PLACE, LONDON E8 3RW
+44 7376 135 065 WWW.B-VDS.CO.UK

DO NOT SCALE FROM DRAWING. USE MARKED DIMENSIONS. DIMENSIONS TO BE CONFIRMED ON SITE BY CONTRACTOR. TO BE READ IN CONJUNCTION WITH ALL OTHER CONSULTANT DRAWINGS.

ARCHITECT TO BE NOTIFIED IMMEDIATELY OF ANY DISCREPANCIES.
COPYRIGHT ON THIS DRAWING TO BE RETAINED BY THE ARCHITECT.

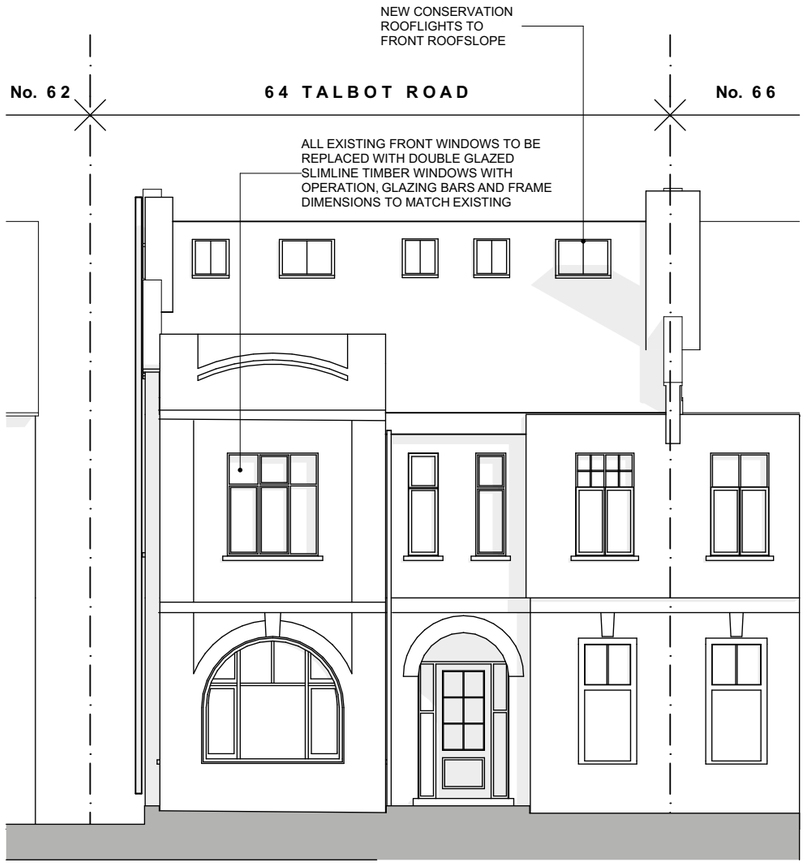

1 Proposed Front Elevation
1:100

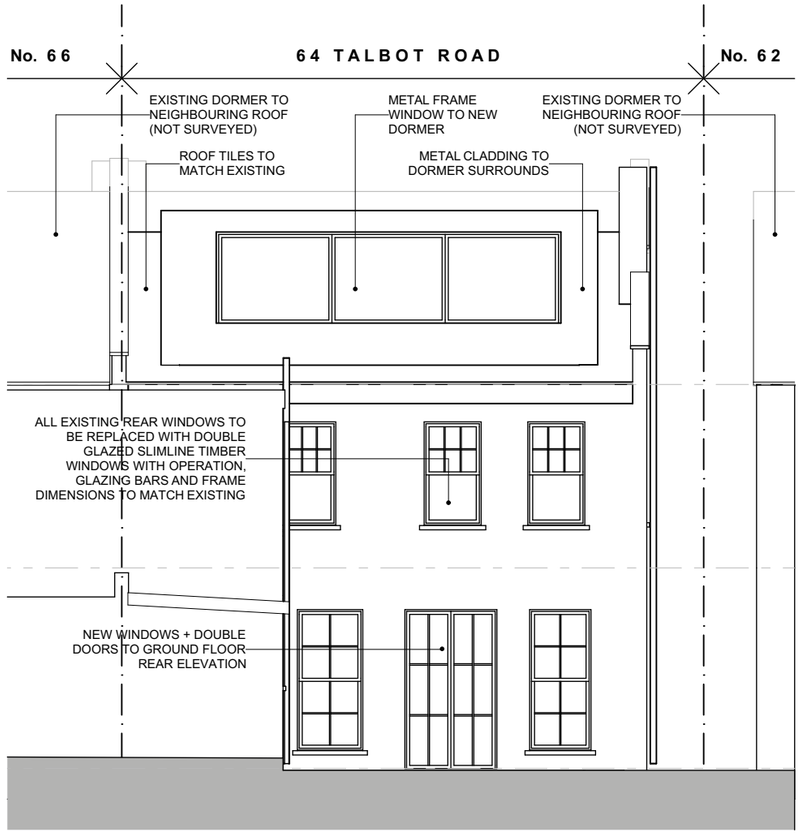

2 Proposed Rear Elevation
1:100

REV	DATE	REASON FOR ISSUE	INITIAL
PL1	13/11/2023	Planning Application	BVDS

PROJECT

64 Talbot Road
London
N6 4RA

DRAWN: JW
CHECKED: GB

DRAWING TITLE

Front + Rear Elevations

PROJECT No.	DWG. No.	REV.
476	**A-2.00**	**PL1**

STATUS: **PLANNING**

Bradley VanDerStraeten

STUDIO 16, LONDON FIELDS STUDIOS, 11-17 EXMOUTH PLACE, LONDON E8 3RW
+44 7376 135 065
WWW.B-VDS.CO.UK

DO NOT SCALE FROM DRAWING. USE MARKED DIMENSIONS. DIMENSIONS TO BE CONFIRMED ON SITE BY CONTRACTOR. TO BE READ IN CONJUNCTION WITH ALL OTHER CONSULTANT DRAWINGS.

ARCHITECT TO BE NOTIFIED IMMEDIATELY OF ANY DISCREPANCIES.
COPYRIGHT ON THIS DRAWING TO BE RETAINED BY THE ARCHITECT.

1 Proposed Side Elevation
1:100

REV	DATE	REASON FOR ISSUE	INITIAL
PL1	13/11/2023	Planning Application	BVDS

PROJECT

64 Talbot Road
London
N6 4RA

DRAWN: JW
CHECKED: GB

DRAWING TITLE

Side Elevation

PROJECT No.	DWG. No.	REV.
476	**A-2.01**	**PL1**

STATUS: **PLANNING**

Bradley VanDerStraeten

STUDIO 16, LONDON FIELDS STUDIOS, 11-17 EXMOUTH PLACE, LONDON E8 3RW
+44 7376 135 065 WWW.B-VDS.CO.UK

DO NOT SCALE FROM DRAWING. USE MARKED DIMENSIONS. DIMENSIONS TO BE CONFIRMED ON SITE BY CONTRACTOR. TO BE READ IN CONJUNCTION WITH ALL OTHER CONSULTANT DRAWINGS.

ARCHITECT TO BE NOTIFIED IMMEDIATELY OF ANY DISCREPANCIES.
COPYRIGHT ON THIS DRAWING TO BE RETAINED BY THE ARCHITECT.