



Datum: 17.00m.

Proposed Section A

SCALE 1:100 @ A3

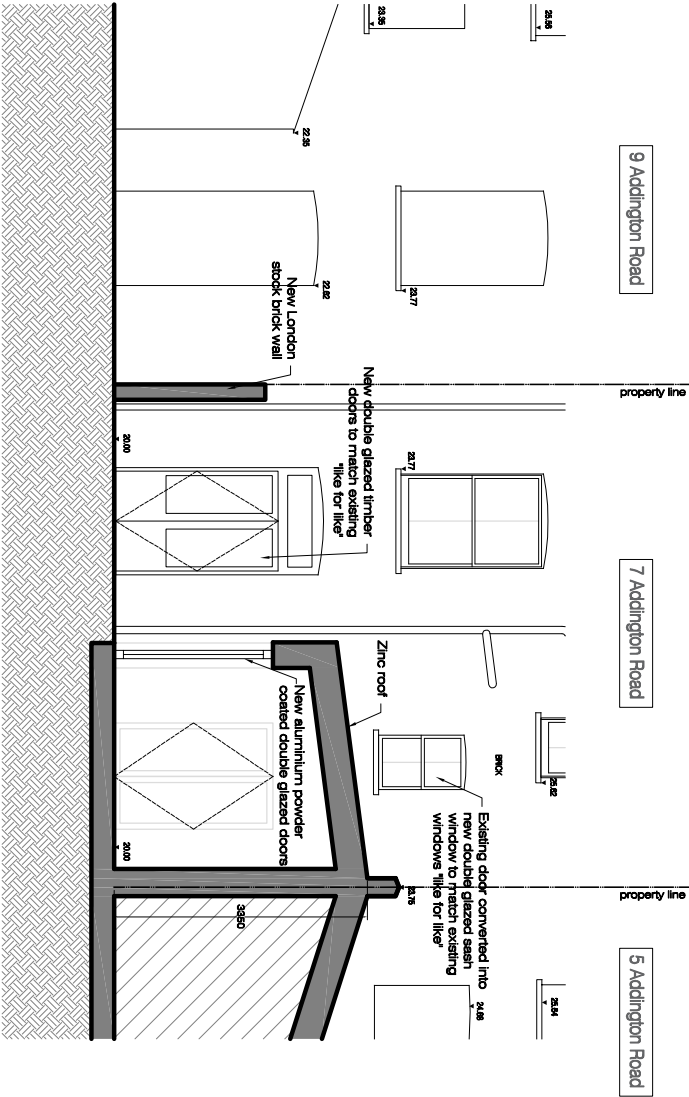

Datum: 17.00m.

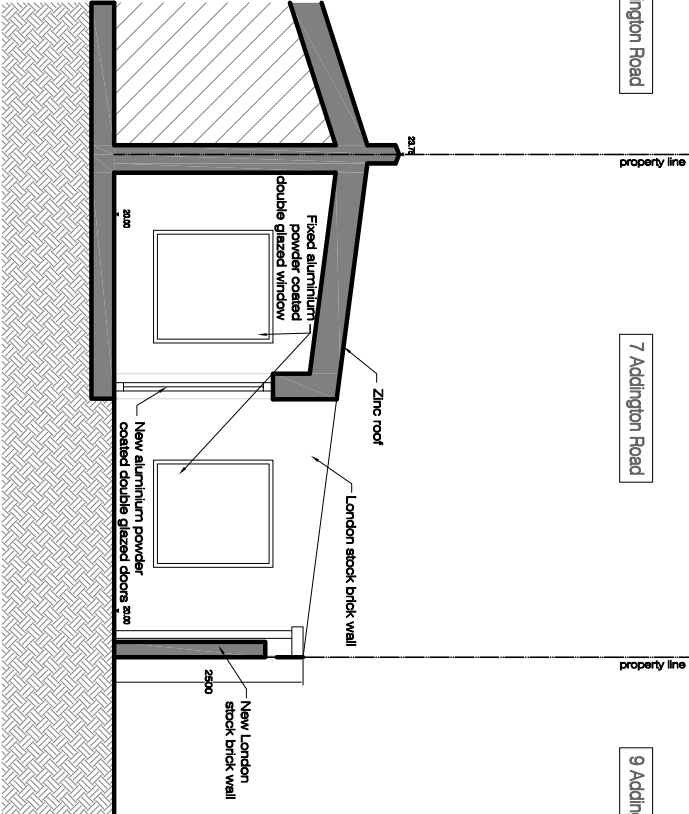

Datum: 17.00m.

Proposed Section C

SCALE 1:100 @ A3

Proposed Section D

SCALE 1:100 @ A3



PLEASE NOTE:

- ALL DIMENSIONS TO BE CHECKED ON SITE BEFORE FABRICATION. DO NOT SCALE THIS DRAWING BUT USE ONLY FIGURED DIMENSIONS. ANY ERRORS OR OMISSIONS ARE TO BE REPORTED TO THE ARCHITECT IMMEDIATELY.
- THIS DRAWING IS TO BE READ IN CONJUNCTION WITH ALL THE RELEVANT CONSULTANTS' AND/OR DISCREPANCIES OR VARIATIONS ARE TO BE NOTIFIED TO THE ARCHITECT BEFORE WORK COMMENCES.
- ALL DRAWINGS AND DESIGNS ARE COVERED BY DESIGN RIGHT (INTELLECTUAL PROPERTY), AND MAY NOT BE DISTRIBUTED, COPIED OR ISSUED WITHOUT WRITTEN PERMISSION OF LUCIA FLUCKER ARCHITECTURE.
- ALL DESIGN CONCEPTS ARE THE SOLE PROPERTY OF LUCIA FLUCKER ARCHITECTURE AND NO PARTS MAY BE MADE WITHOUT WRITTEN PERMISSION OF LUCIA FLUCKER ARCHITECTURE.
- THESE DRAWINGS ARE SUBJECT TO ANY VARIATION REQUIRED OR RECOMMENDATION BY ANY STATUTORY AUTHORITY, OR FOR THE BETTER CARRYING OUT OF THE WORKS.
- SAMPLES TO BE PROVIDED BY CONTRACTOR FOR THE ARCHITECT/CLIENT APPROVAL. ALL FINISHES TO ARCHITECT/CLIENT SATISFACTION.

REVISIONS:

No	DATE	DESCRIPTION
00	06.09.2023	FOR INFORMATION
01	15.09.2023	FOR PLANNING
02	13.11.2023	FOR PLANNING

Title

Proposed Sections

Project
7A Addington Road, London N4 4RP

Client
PRIVATE CLIENT

Scale
1 / 100

Date
17/10/22

Drawn
LP

Checked
LP

Dwg. No.

AR-02

Rev.

02

Project Number
0070

Lucia Flucker Architecture Ltd

Address:
66A Rothcoole Gardens
London N8 9NB

Office:
+44 (0) 7919208639
Email:
mell@luciaflucker.com
Website:
www.luciaflucker.com