
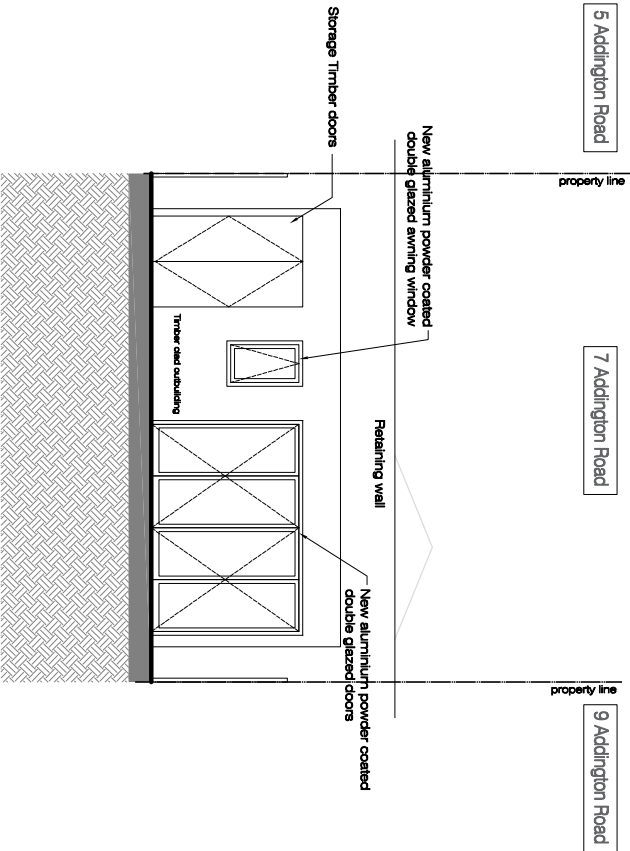
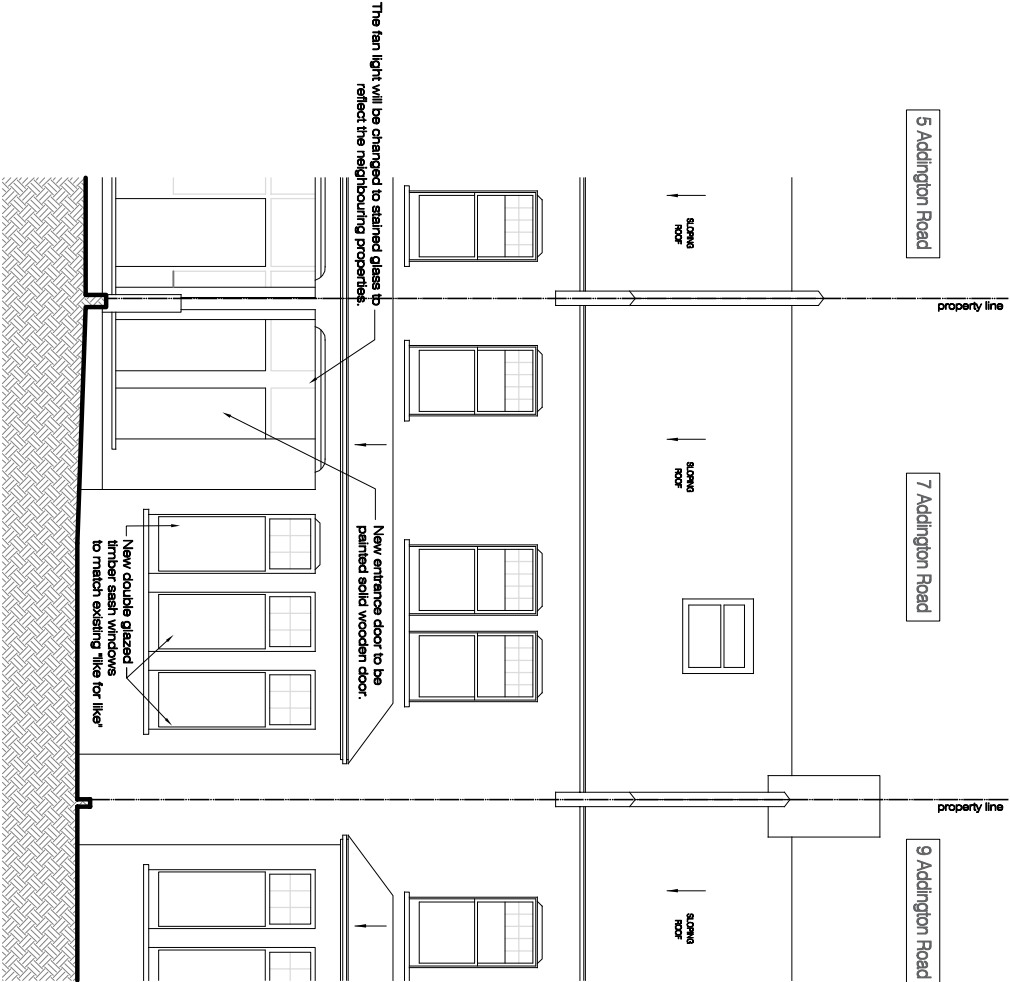


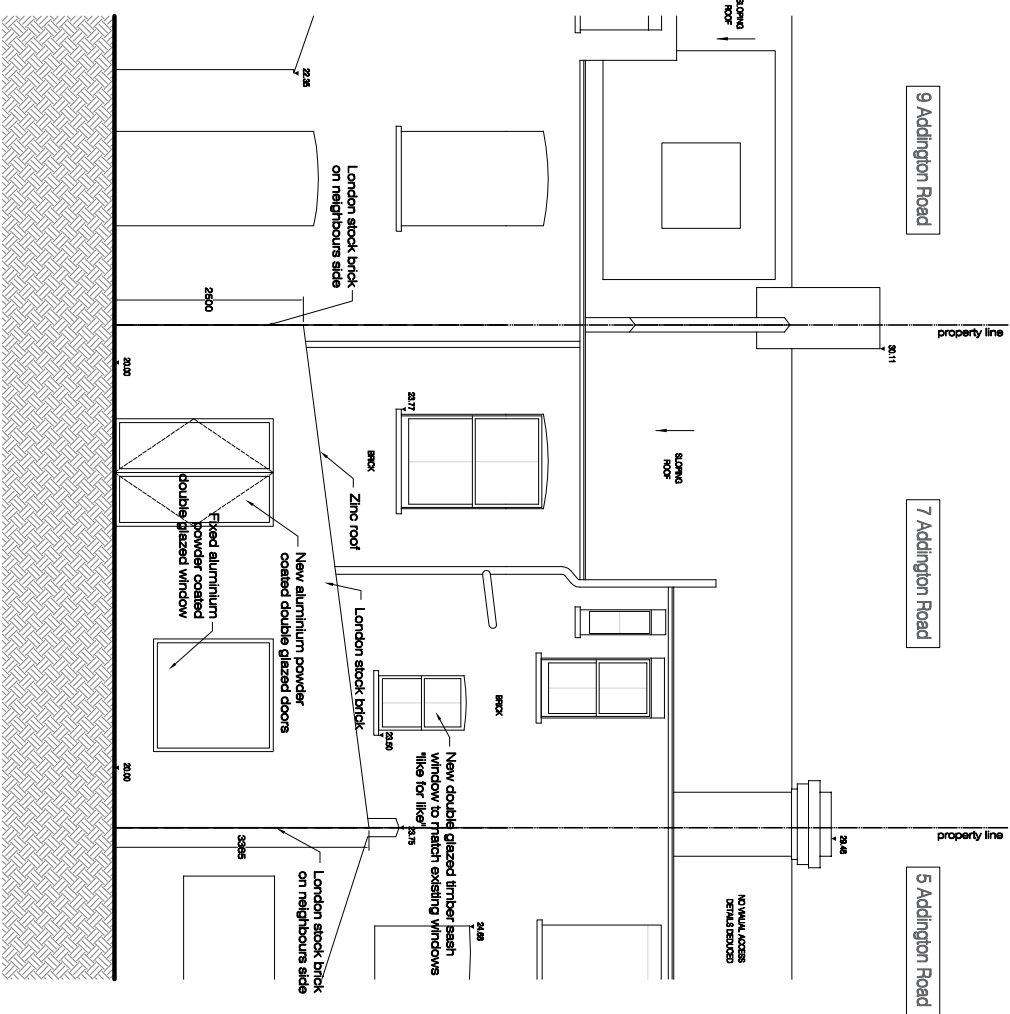

Datum: 17.00m.

Proposed Elevation 1

SCALE 1:100 @ A3

Datum: 17.00m.


Proposed Elevation 2

SCALE 1:100 @ A3

Datum: 17.00m.

Proposed Elevation 3

SCALE 1:100 @ A3

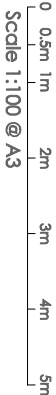

Lucia Plucker Architecture Ltd

Address: 66A Rathcoole Gardens
London N8 9NB

Office: +44 (0) 7919208639
Mail: mcl@luciaplucker.com
Website: www.luciaplucker.com

PLEASE NOTE:

- ALL DIMENSIONS TO BE CHECKED ON SITE BEFORE FABRICATION. DO NOT SCALE THIS DRAWING BUT USE ONLY FIGURED DIMENSIONS. ANY ERRORS OR OMISSIONS ARE TO BE REPORTED TO THE ARCHITECT IMMEDIATELY.
- THIS DRAWING IS TO BE READ IN CONJUNCTION WITH ALL THE RELEVANT CONSULTANTS' AND/OR SPECIALIST'S DRAWINGS. ANY DISCREPANCIES OR VARIATIONS ARE TO BE NOTIFIED TO THE ARCHITECT BEFORE WORK COMMENCES.
- ALL DRAWINGS AND DESIGNS ARE COVERED BY DESIGN RIGHT (INTELLECTUAL PROPERTY), AND MAY NOT BE DISTRIBUTED, COPIED OR ISSUED WITHOUT WRITTEN PERMISSION OF LUCIA PLUCKER ARCHITECTURE.
- ALL DESIGN CONCEPTS ARE THE SOLE PROPERTY OF LUCIA PLUCKER ARCHITECTURE AND NO PARTS OF THIS DRAWING OR ANY OTHERS MAY BE MADE WITHOUT WRITTEN PERMISSION OF LUCIA PLUCKER ARCHITECTURE.

- THESE DRAWINGS ARE SUBJECT TO ANY VARIATION REQUIRED OR RECOMMENDATION BY ANY STATUTORY AUTHORITY, OR FOR THE BETTER CARRYING OUT OF THE WORKS.
- SAMPLES TO BE PROVIDED BY CONTRACTOR FOR THE ARCHITECT/CLIENT APPROVAL. ALL FINISHES TO ARCHITECT/CLIENT SATISFACTION.

REVISIONS:

No	DATE	DESCRIPTION	BY
00	06.09.2023	FOR INFORMATION	LP
01	15.09.2023	FOR PLANNING	LP
02	13.11.2023	FOR PLANNING	LP

Title		Scale	Dwg. No.	Rev.
Proposed Elevations		1 / 100	AR-03	02
Project	7A Addington Road, London N4 4RP	Drawn	Project Number	
Client	PRIVATE CLIENT	Checked	0070	