




REVISIONS		
No.	DESCRIPTION	DATE
A	DRAFT FOR CONSULTATION	17/10/23
B	PLANNING	14/11/23

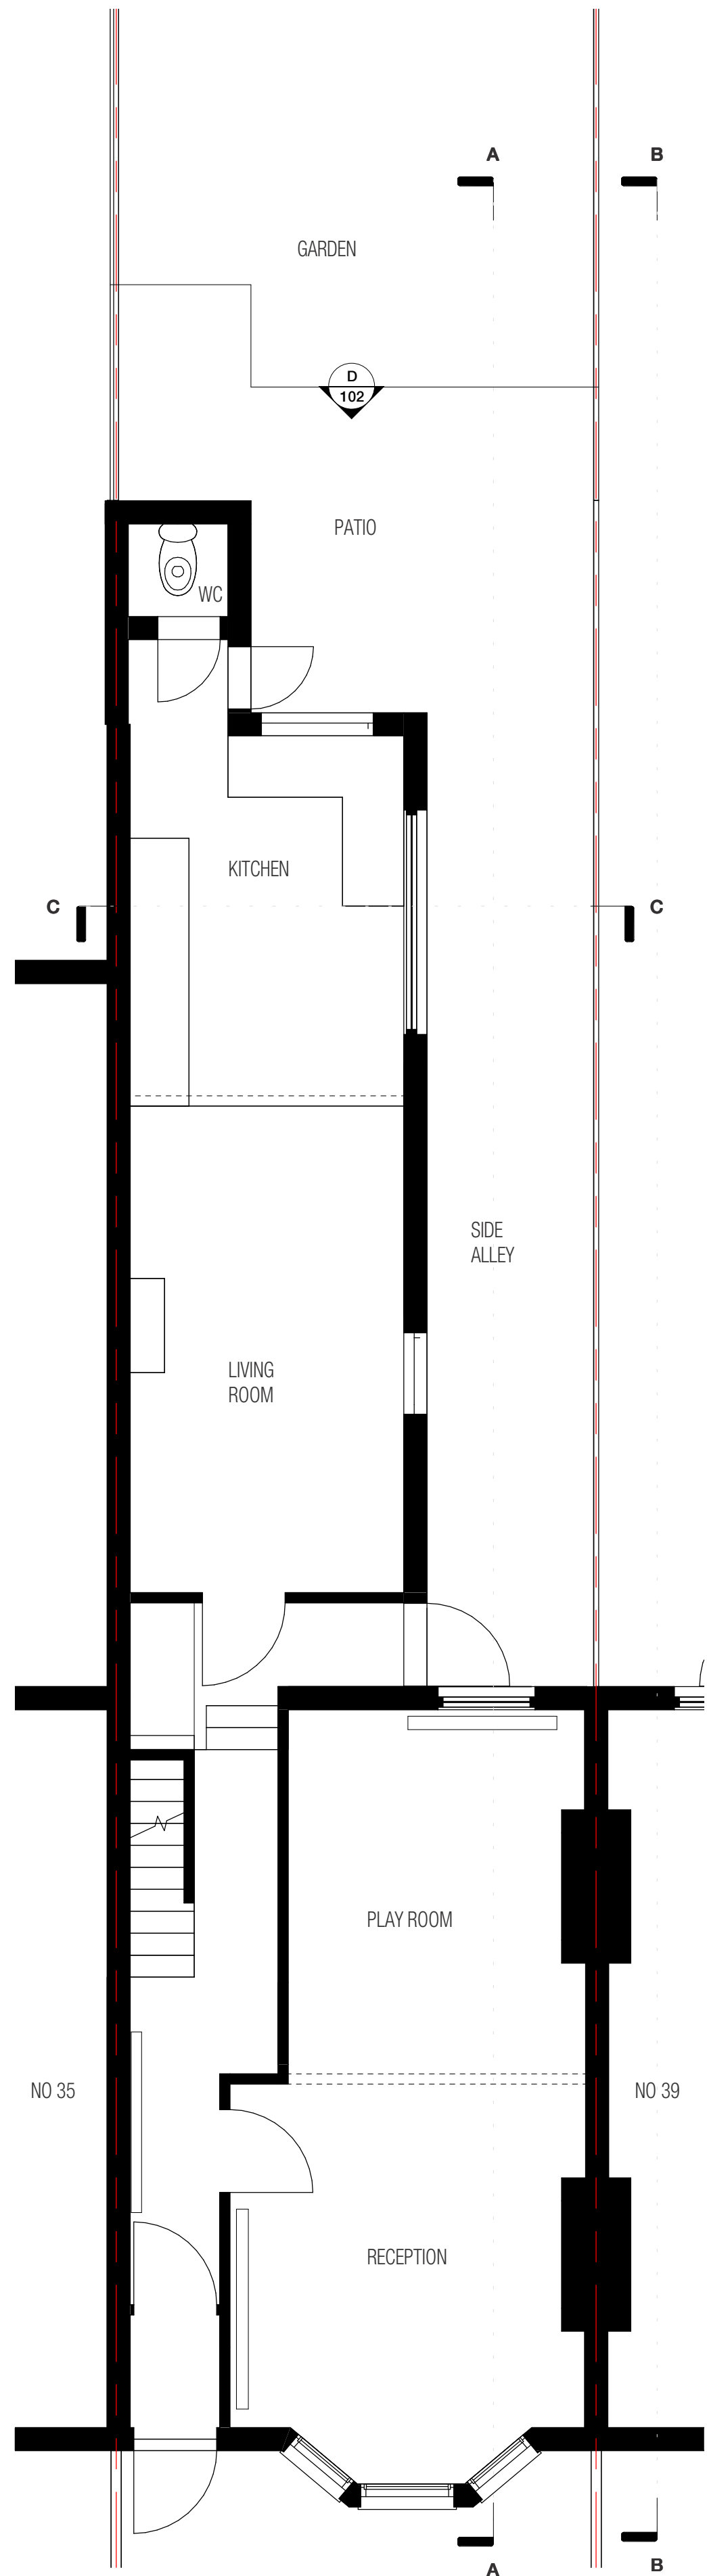


1 PLAN 1
101 1 : 50 GROUND FLOOR EXISTING

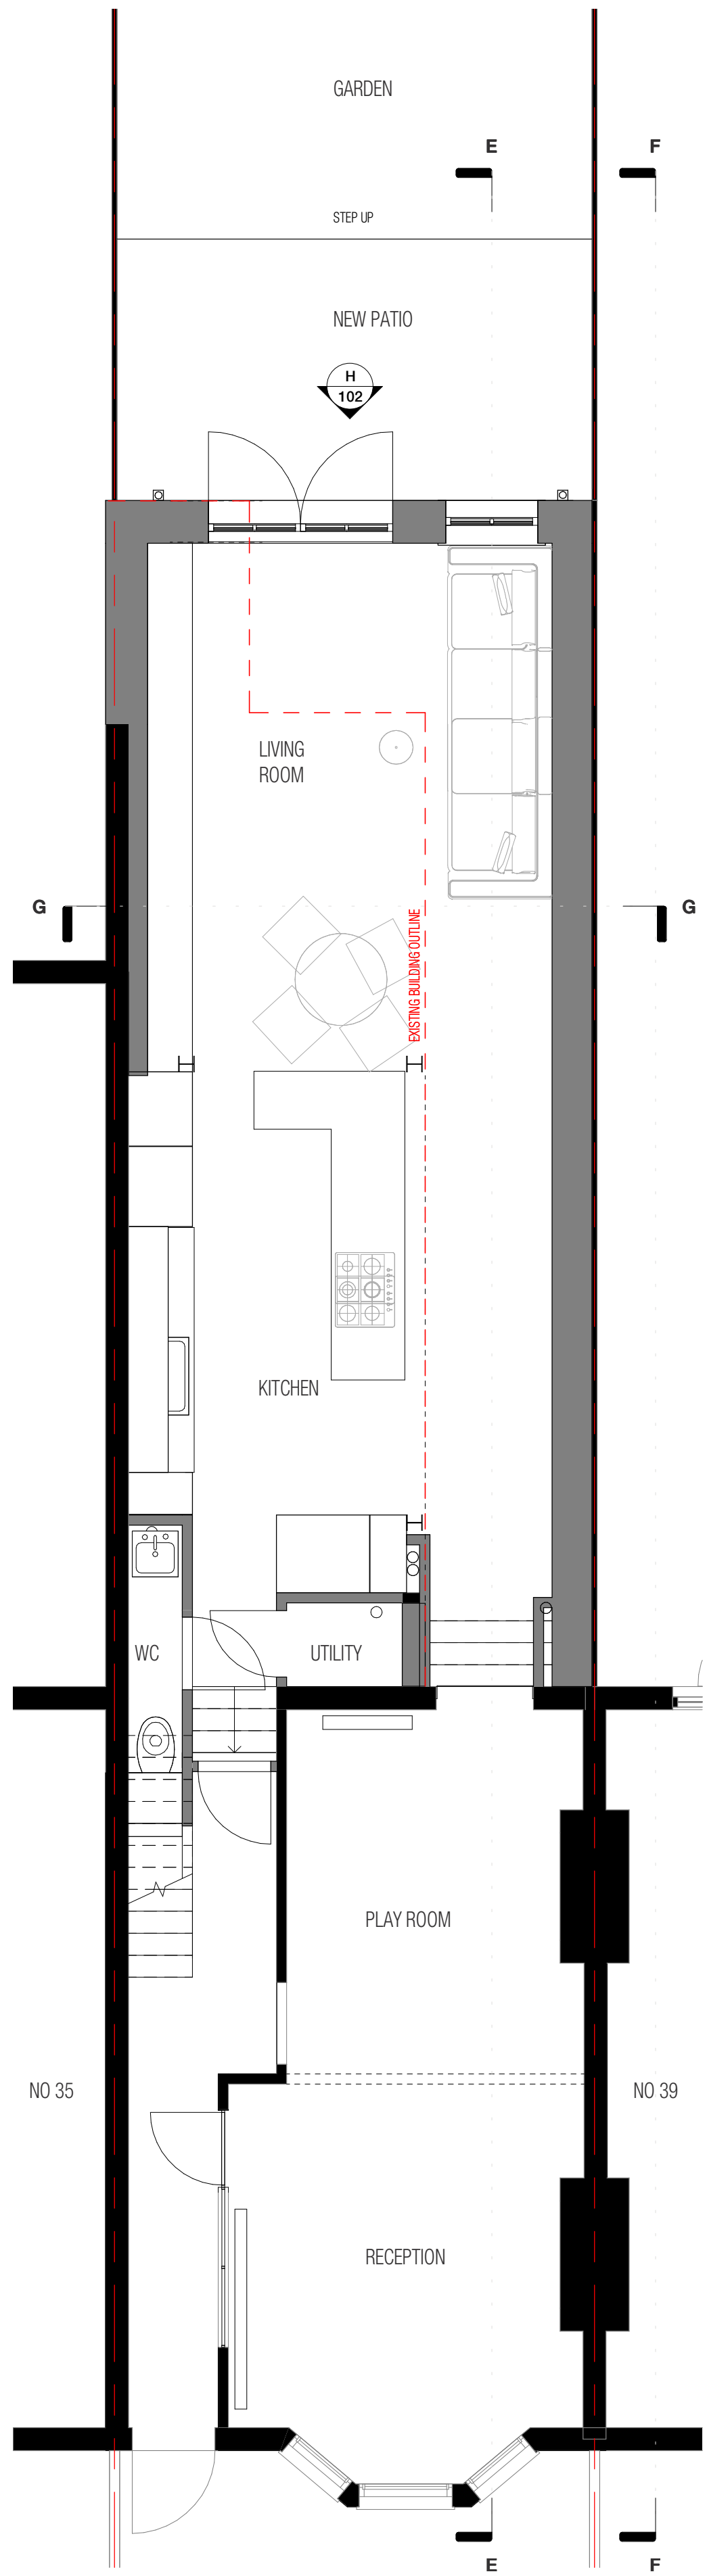

2 PLAN 2
101 1 : 50 GROUND FLOOR PROPOSED

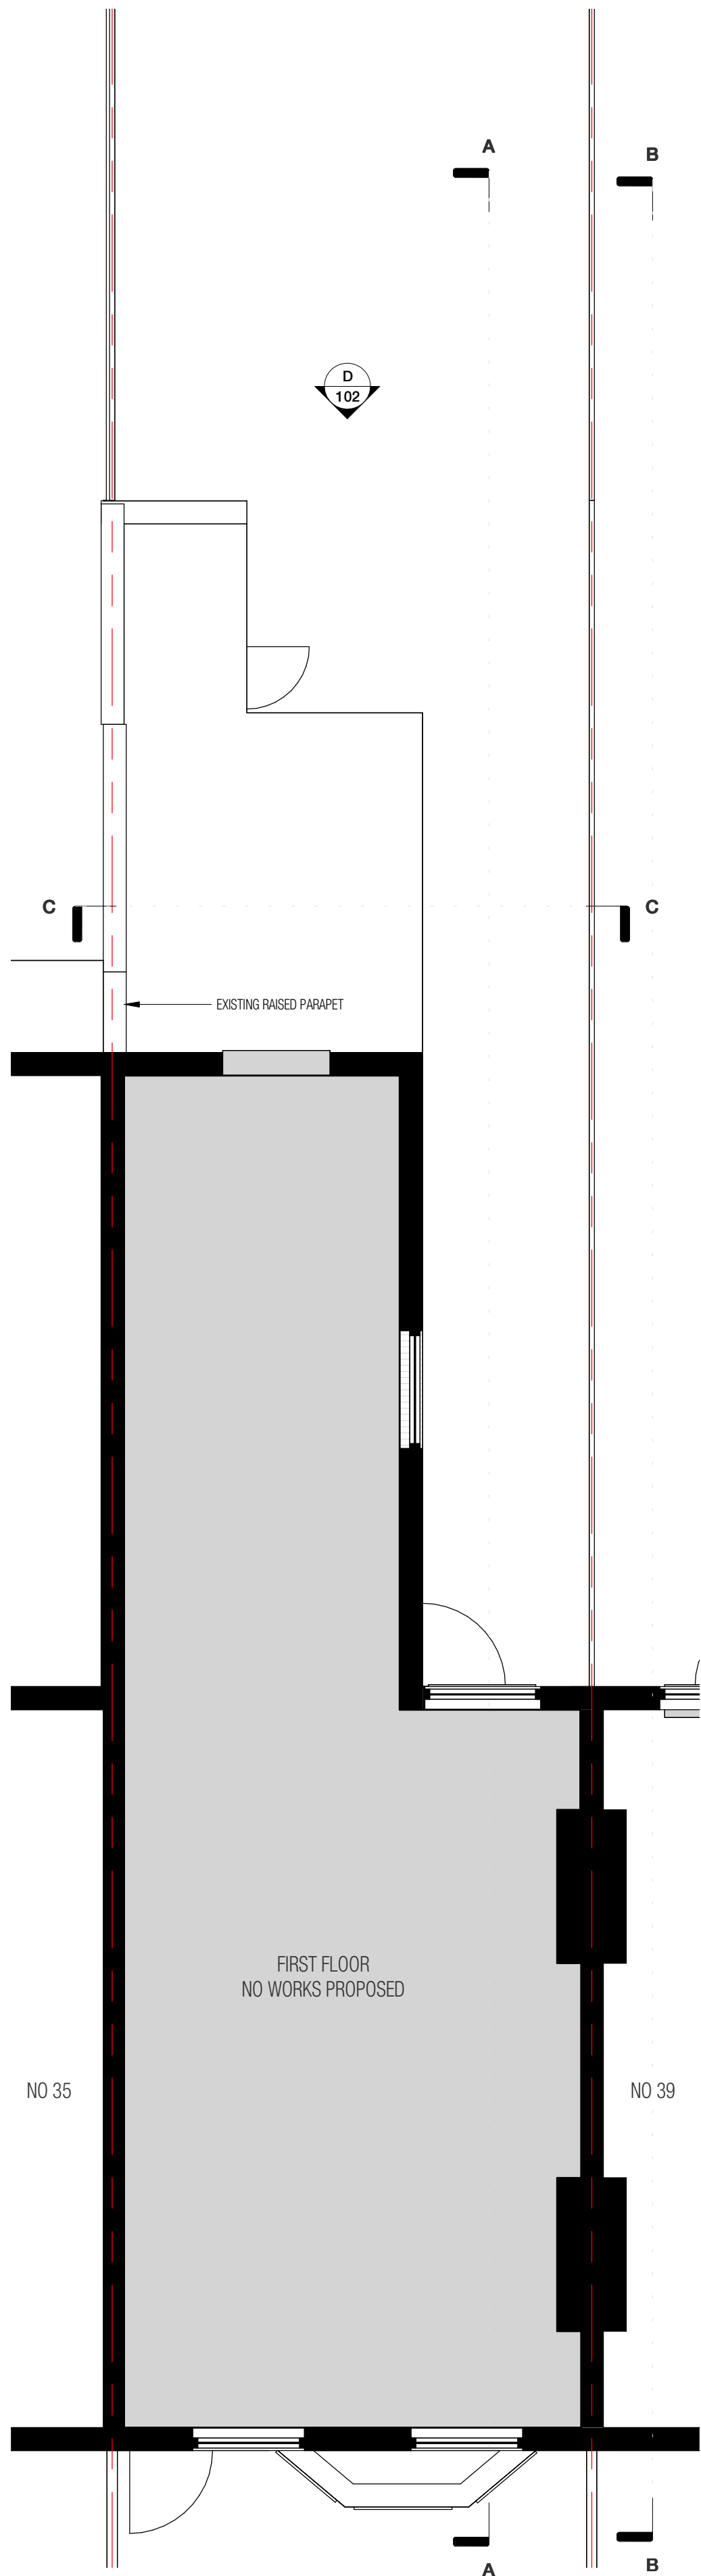

3 PLAN 3
101 1 : 50 FIRST FLOOR EXISTING

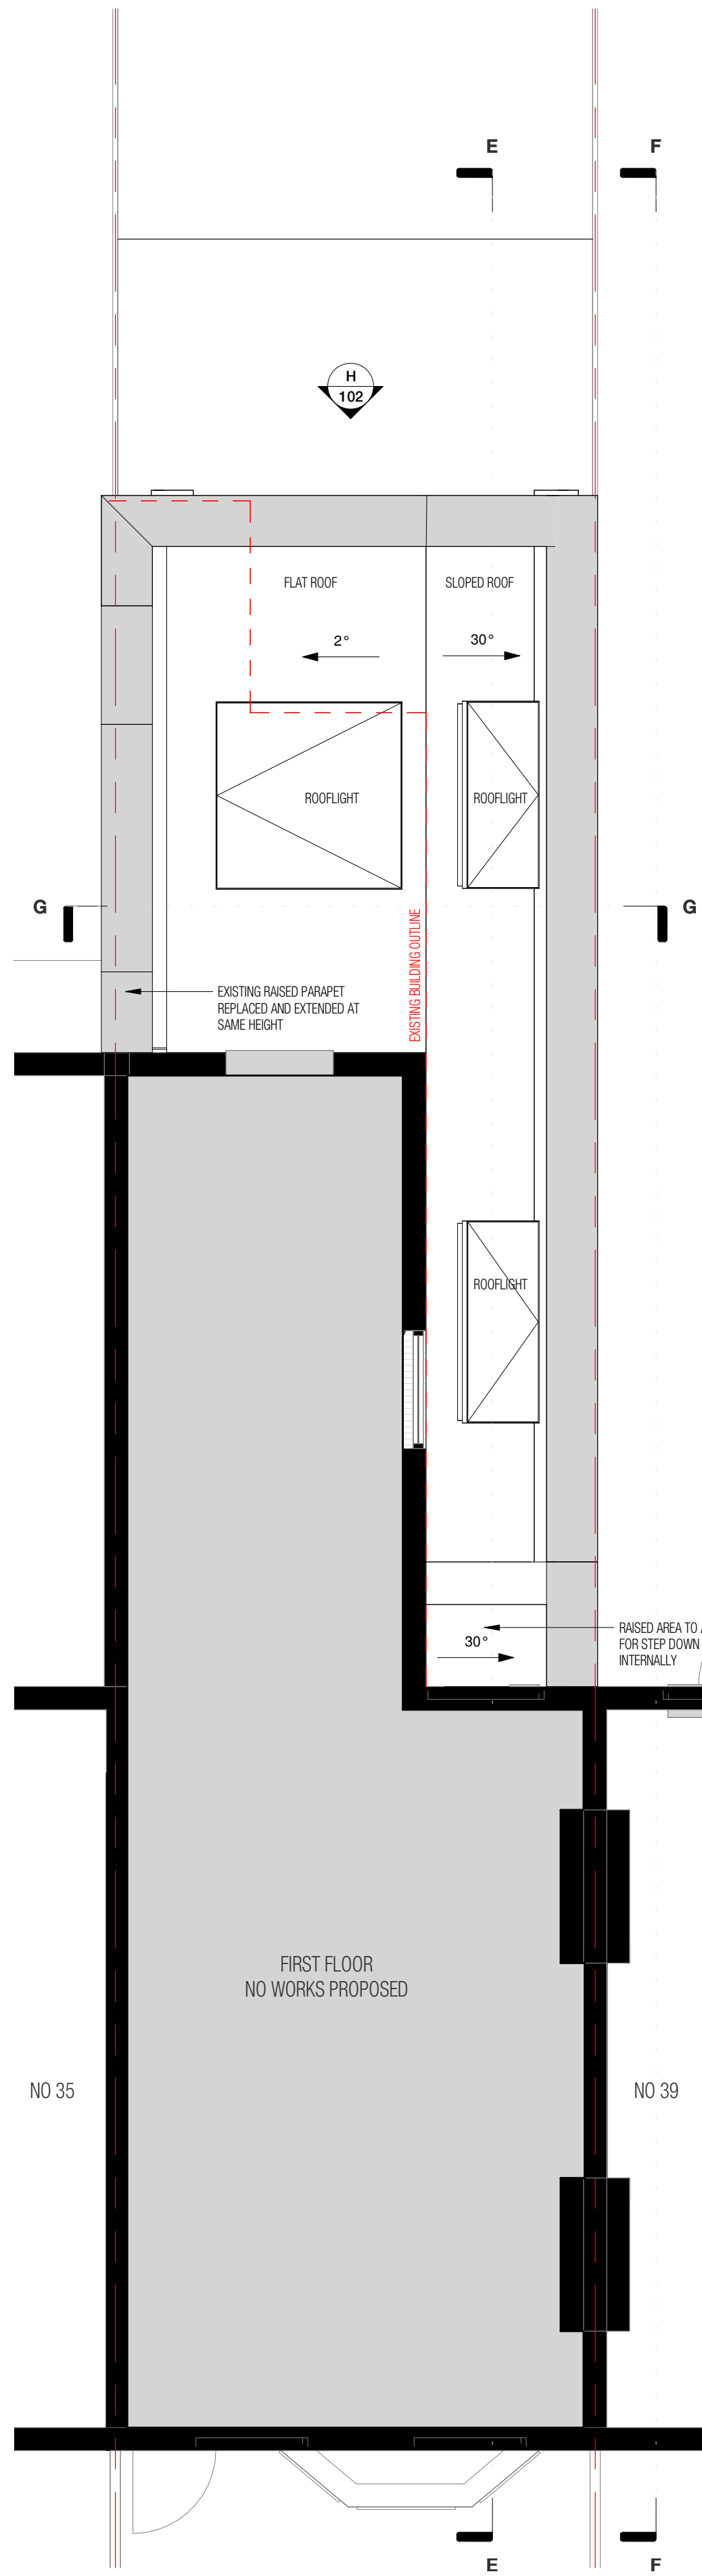

4 PLAN 4
101 1 : 50 FIRST FLOOR PROPOSED



NORTH	
	LEGEND
	EXISTING
	PROPOSED

PROJECT
37 PARK RIDINGS

TITLE
PLANS PLANNING

SCALE
1 : 50 @ A1

DATE
18/10/23

REF
37PR

DRAWN
AA

REVIEWED
AA

DRAWING NAME	PROJECT	ORIGINATOR	ZONE	LEVEL	TYPE	ROLE	NUMBER
37PR	SYN	ZZ	XX	DR	A		101

STATUS

SUITABILITY DESCRIPTION

REVISION

B

PLANNING

REVISION DESCRIPTION