




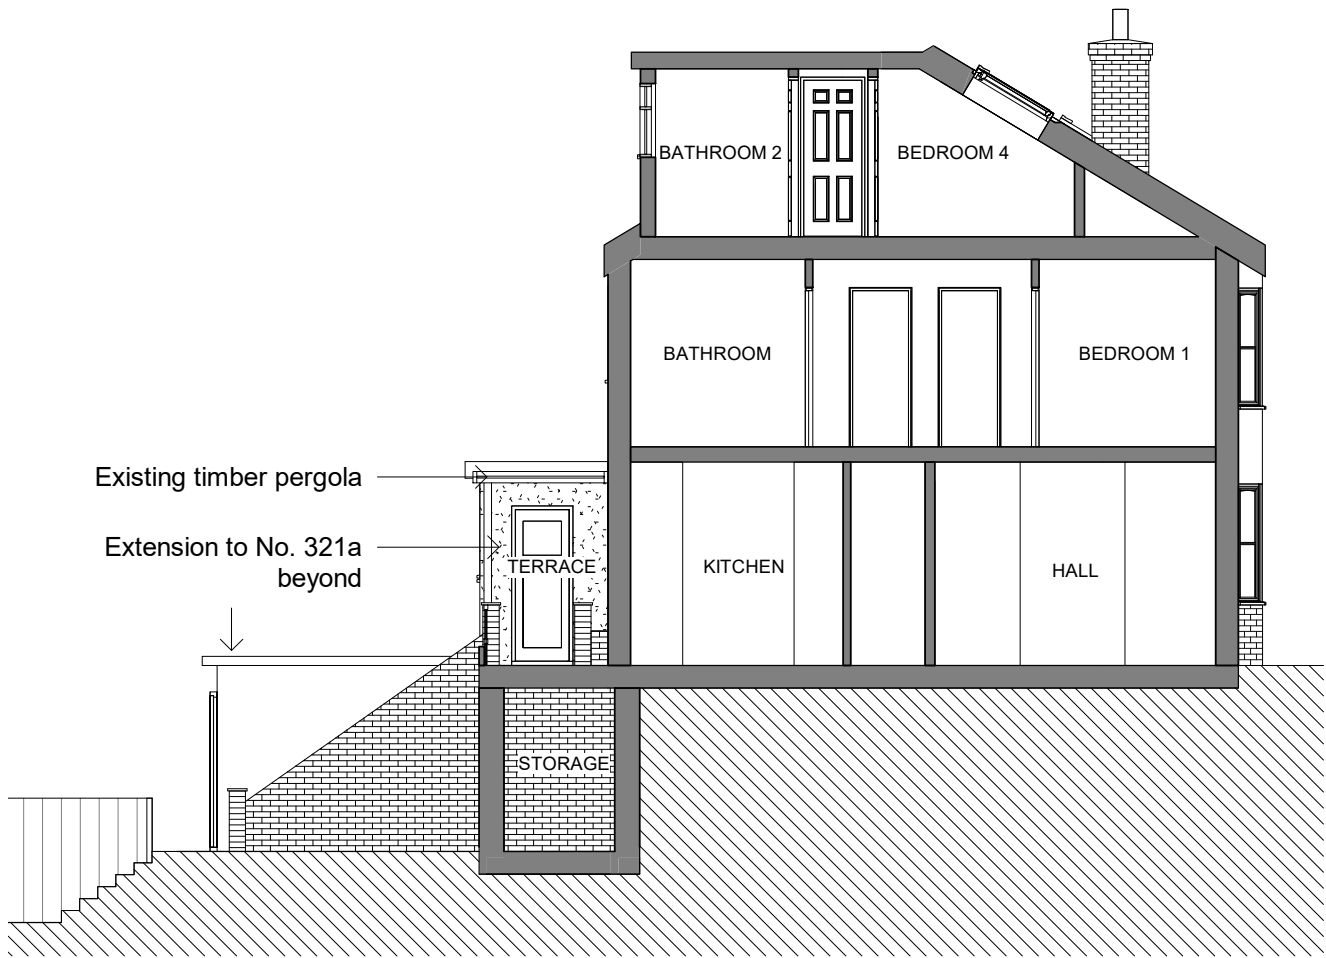

1 EXISTING SECTION AA
P108 1 : 100 @ A3

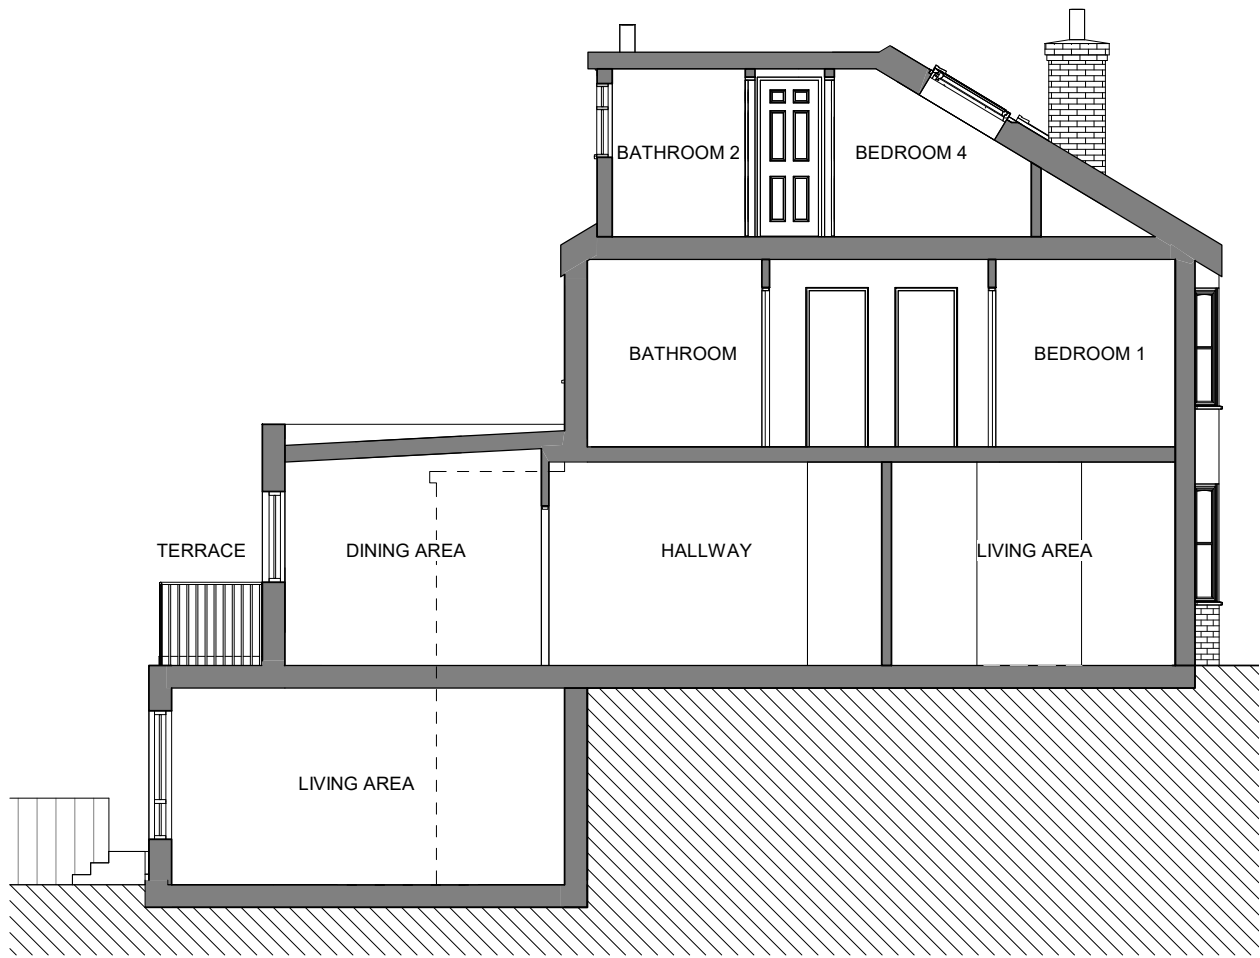

2 PROPOSED SECTION AA
P108 1 : 100 @ A3

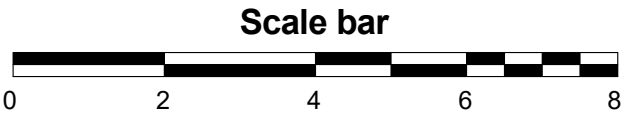

General notes:

This drawing is copyright of PML Architecture Ltd. This drawing must be read in conjunction with the Designer's Risk Assessment, specification and all other relevant documentation and drawings. PML Architecture accept no liability for any expense, loss or damage of whatsoever nature and however arising from any variation made to this drawing or in the execution of the work to which it relates which has not been referred to them and their approval obtained. Do not scale from this drawing or the digital data, only figured dimensions are to be used. For Planning refer to linear scale. Check all dimensions on site prior to carrying out any works – advice any discrepancy

Notes/Legends

1	Issued for planning	14/11/23	JJ	PL
Rev	Notes	dd.mm.yy	By	Chkd

© PML Architecture

Stamp

PLANNING

Key Plan

pmlarchitecture
86-90 Paul Street London EC2A 4NE
mail@pmlarchitecture.com 020 7183 8166

Project:
319 ALEXANDRA PARK ROAD
N22 7BP

Title:
EXISTING & PROPOSED
SECTIONS

Date: 14/11/23 Drawn By: JJ Checked: PL

Scale: 1 : 100 @ A3

Project Ref:	Drawing No:	Revision:
APR	APR - P108	1