
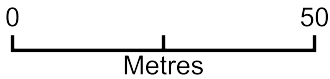


57 The Roundway, N17 7HB

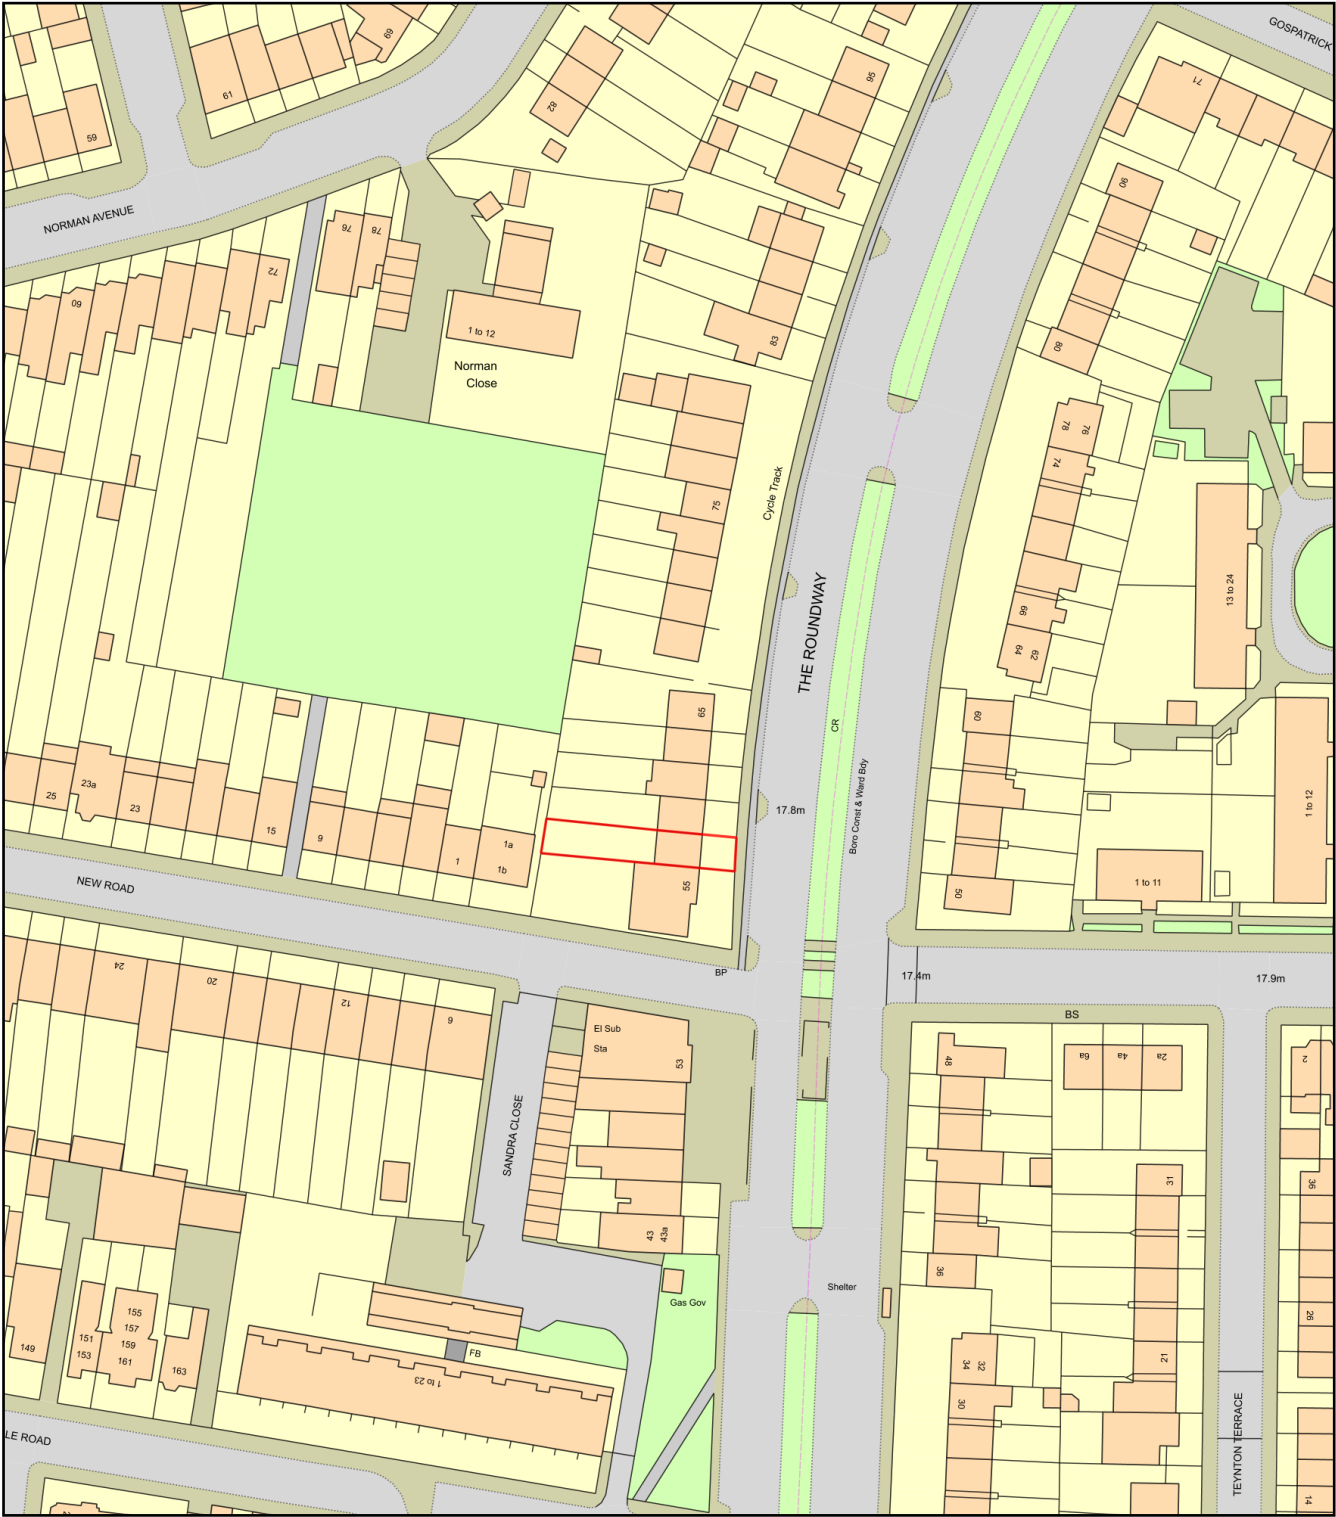

Plan Produced for: TS
Date Produced: 15 Nov 2023
Plan Reference Number: TQRQM23319092515168
Scale: 1:1250 @ A4