



notes
DO NOT SCALE FROM THIS DRAWING


EXTERNAL MATERIAL TO THE
NEW EXTENSION TO MATCH
WITH EXISTING EXTERNAL
FINISHES, ALL AROUND

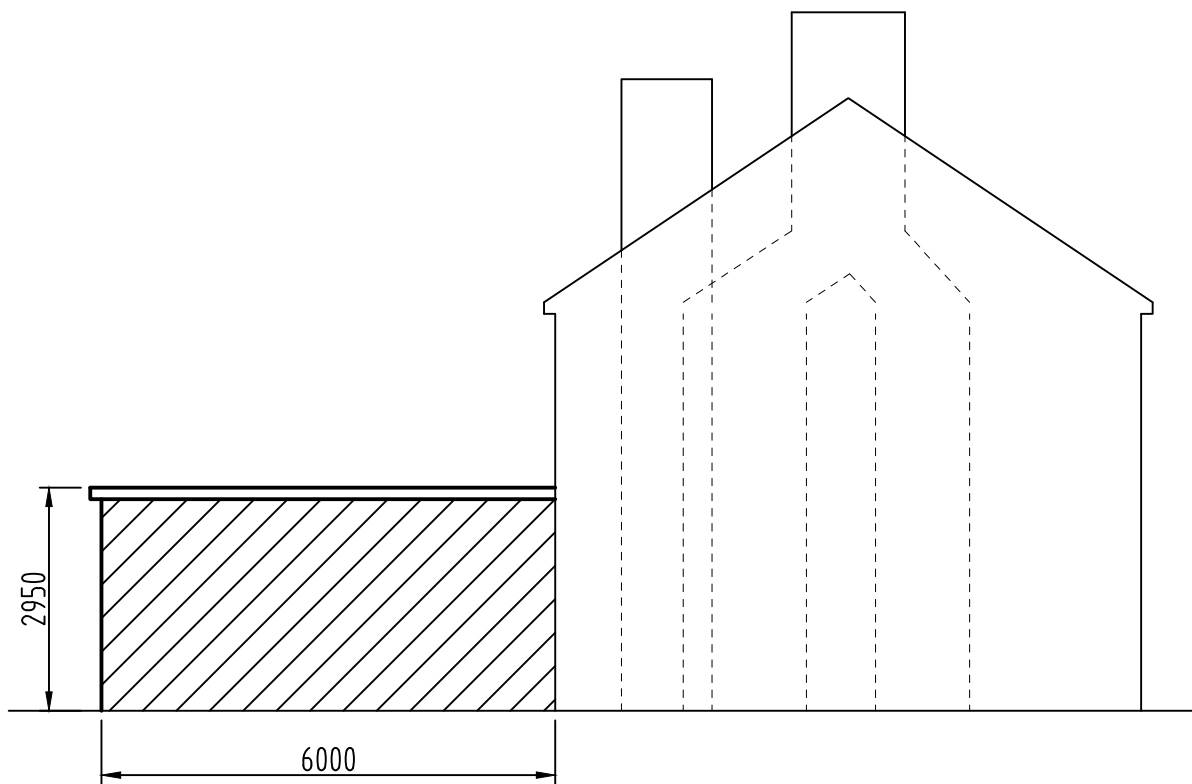

PROPOSED SIDE ELEVATION 2

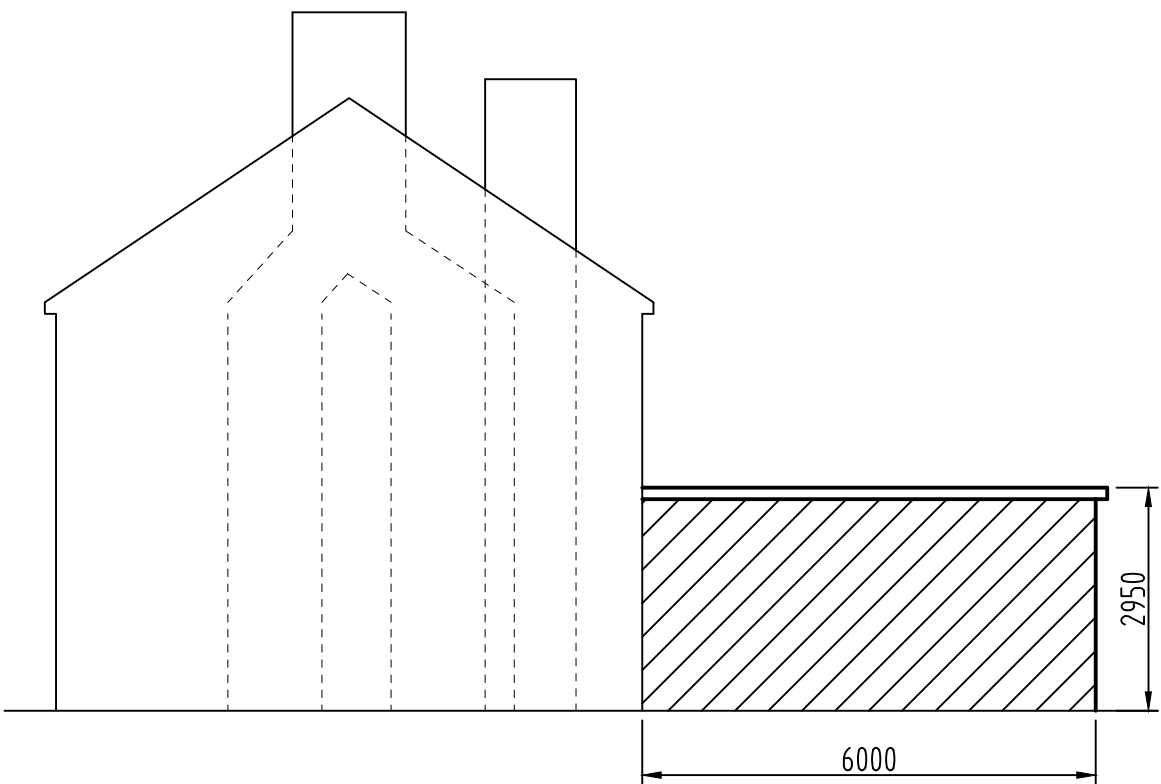

PROPOSED SIDE ELEVATION 1

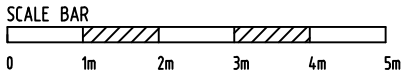

 M74 CONSULTING ENGINEERS 24 Grasmere Gardens Redbridge, Ilford Essex IG4 5LF telephone 07904 058 092	Project 57 THE ROUNDWAY, TOTTENHAM, N17 7HB	Date Oct. 23
	Title PROPOSED SIDE ELEVATIONS	Scale 1:100 on A3
		Drawing No. 2381 / 06