



notes
DO NOT SCALE FROM THIS DRAWING

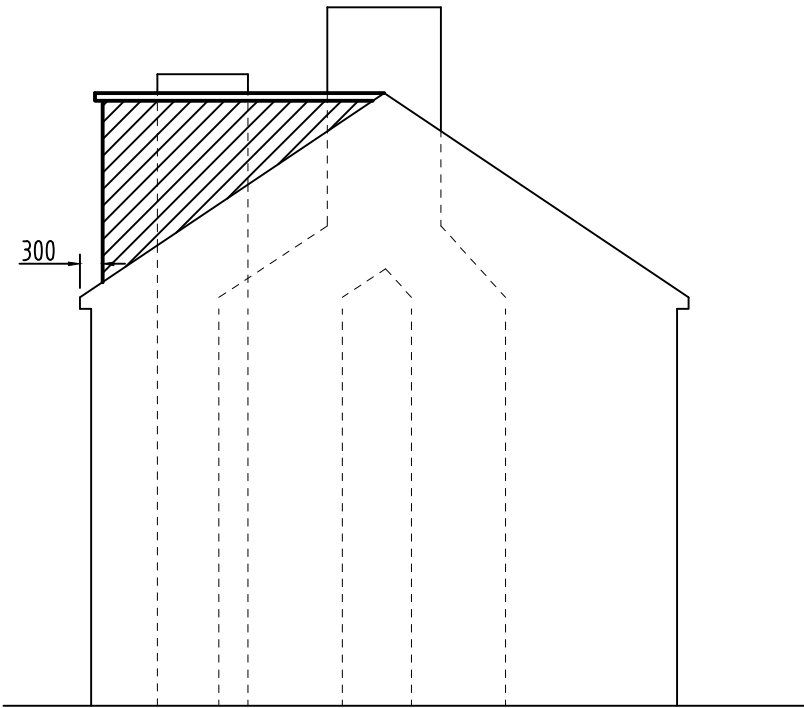

PROPOSED SIDE ELEVATION 2

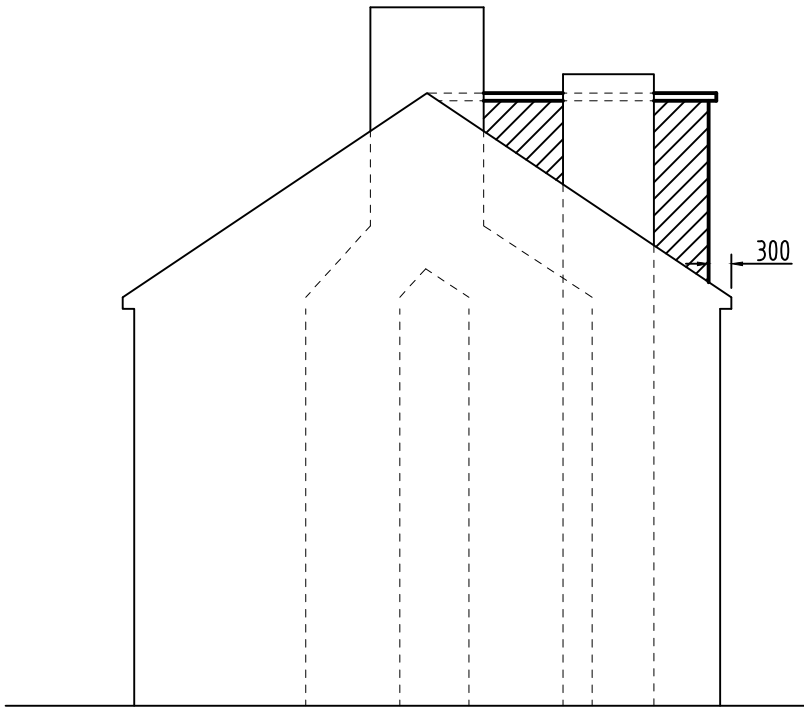


PROPOSED SIDE ELEVATION 1

NEW ROOF LIGHT WILL NOT
BE PROJECTING MORE THAN
150mm FROM THE EXISTING

NEW DORMER CHEEK AND
FRONT TO BE TILE HANGED
TO MATCH EXISTING ROOF

VOLUME CALCULATION
NEW DORMER ROOF = 0.5 x 3.8 x 5.4 x 2.5 = 25.7m³
TOTAL = 25.7m³ < 40m³

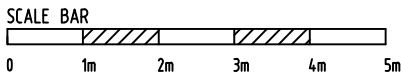

M74 CONSULTING ENGINEERS

24 Grasmere Gardens
Redbridge, Ilford
Essex IG4 5LF
telephone 07904 058 092

Project 57 THE ROUNDWAY, TOTTENHAM, N17 7HB	Date Oct. 23
	Scale 1:100 on A3
	Drawing No. 2381 / 09