




notes
DO NOT SCALE FROM THIS DRAWING

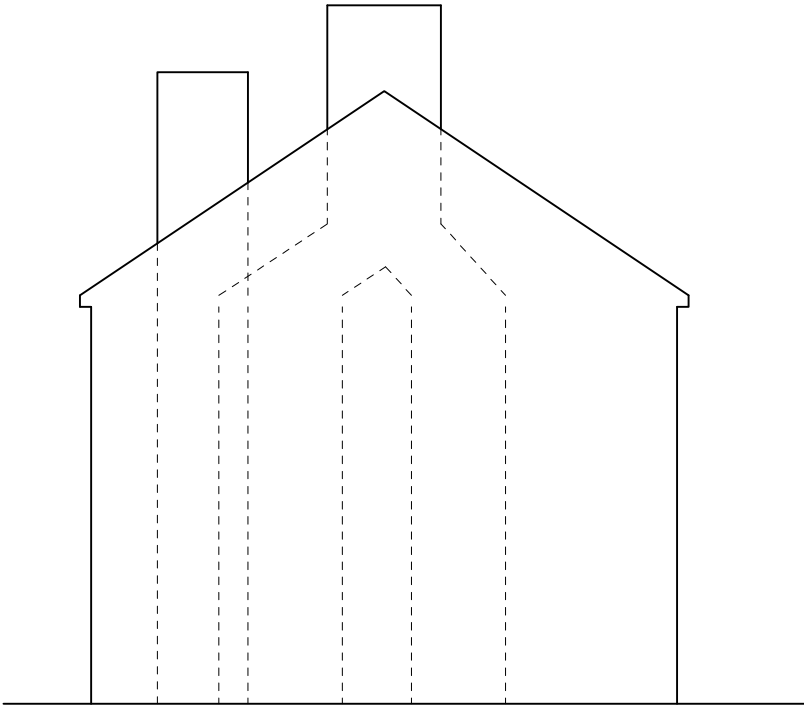

EXISTING SIDE ELEVATION 2

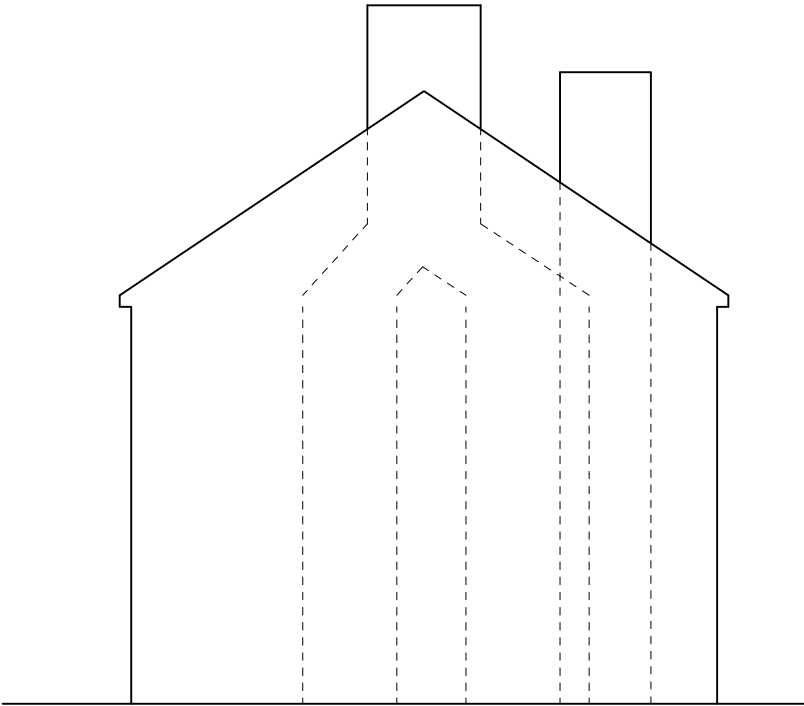

EXISTING SIDE ELEVATION 1

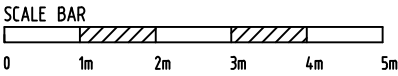

M74 CONSULTING ENGINEERS
24 Grasmere Gardens
Redbridge, Ilford
Essex IG4 5LF
telephone 07904 058 092

Project 57 THE ROUNDWAY, TOTTENHAM, N17 7HB	Date Oct. 23
	Scale 1:100 on A3
	Drawing No. 2381 / 03