




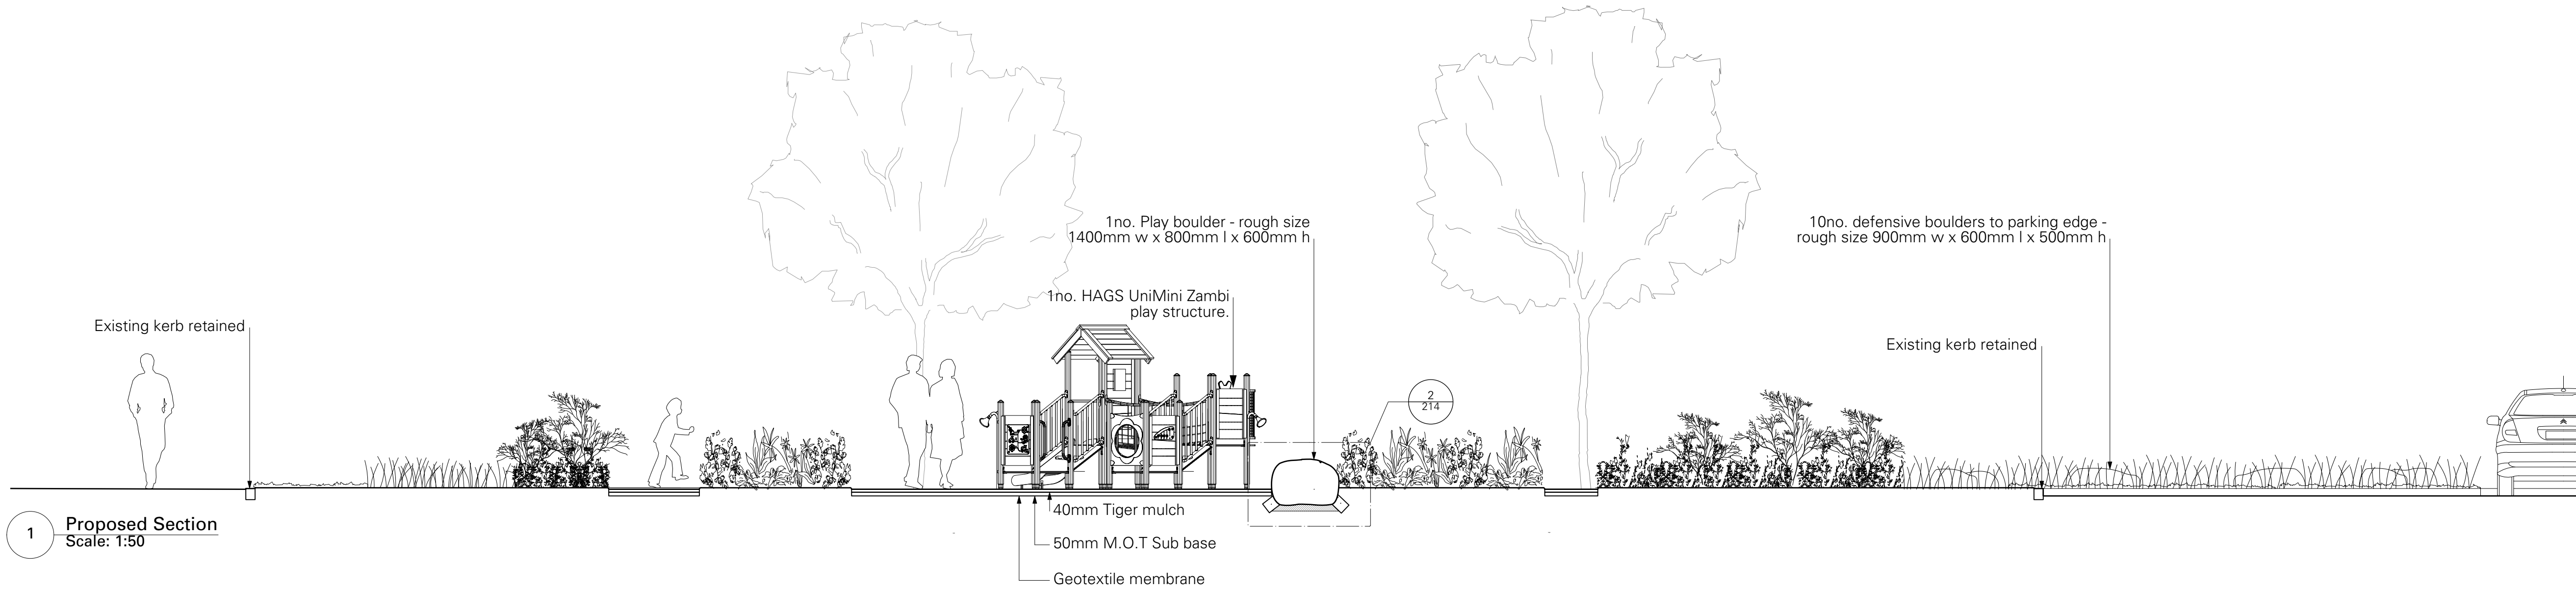


1 Proposed Section
Scale: 1:50

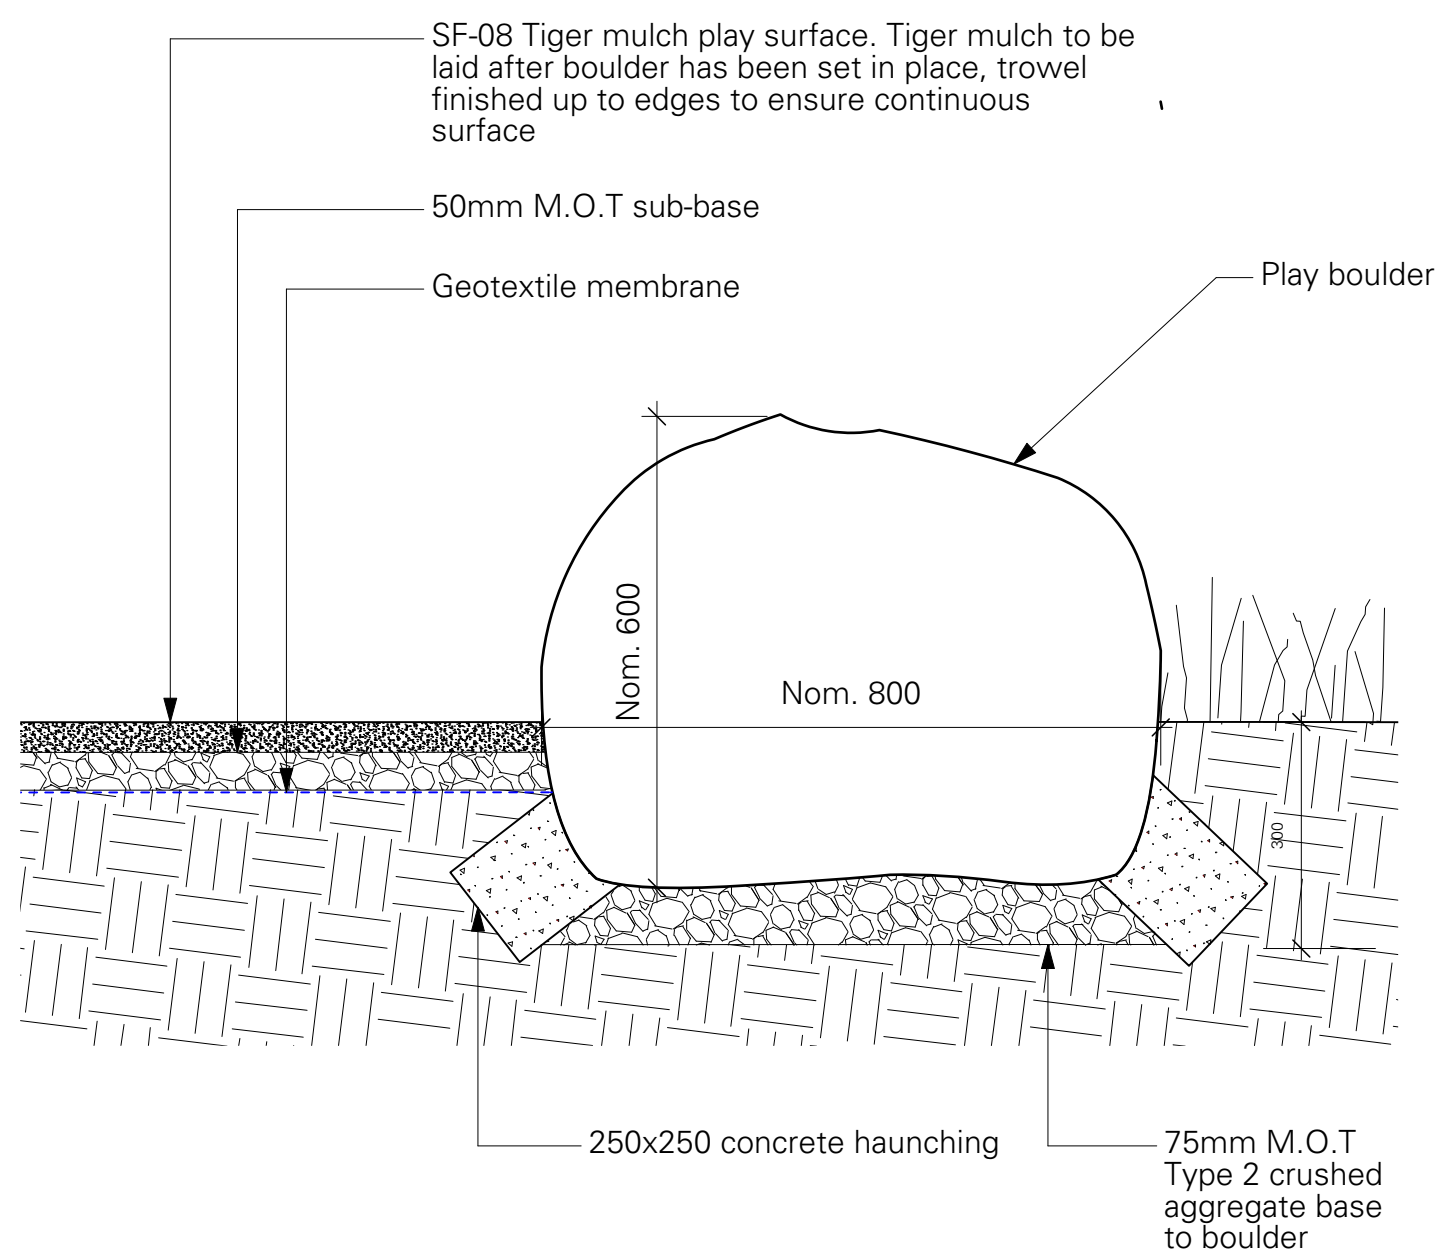

2 Typical Boulder Fixing Detail & Tiger Mulch Surface Buildup
Scale: 1:10

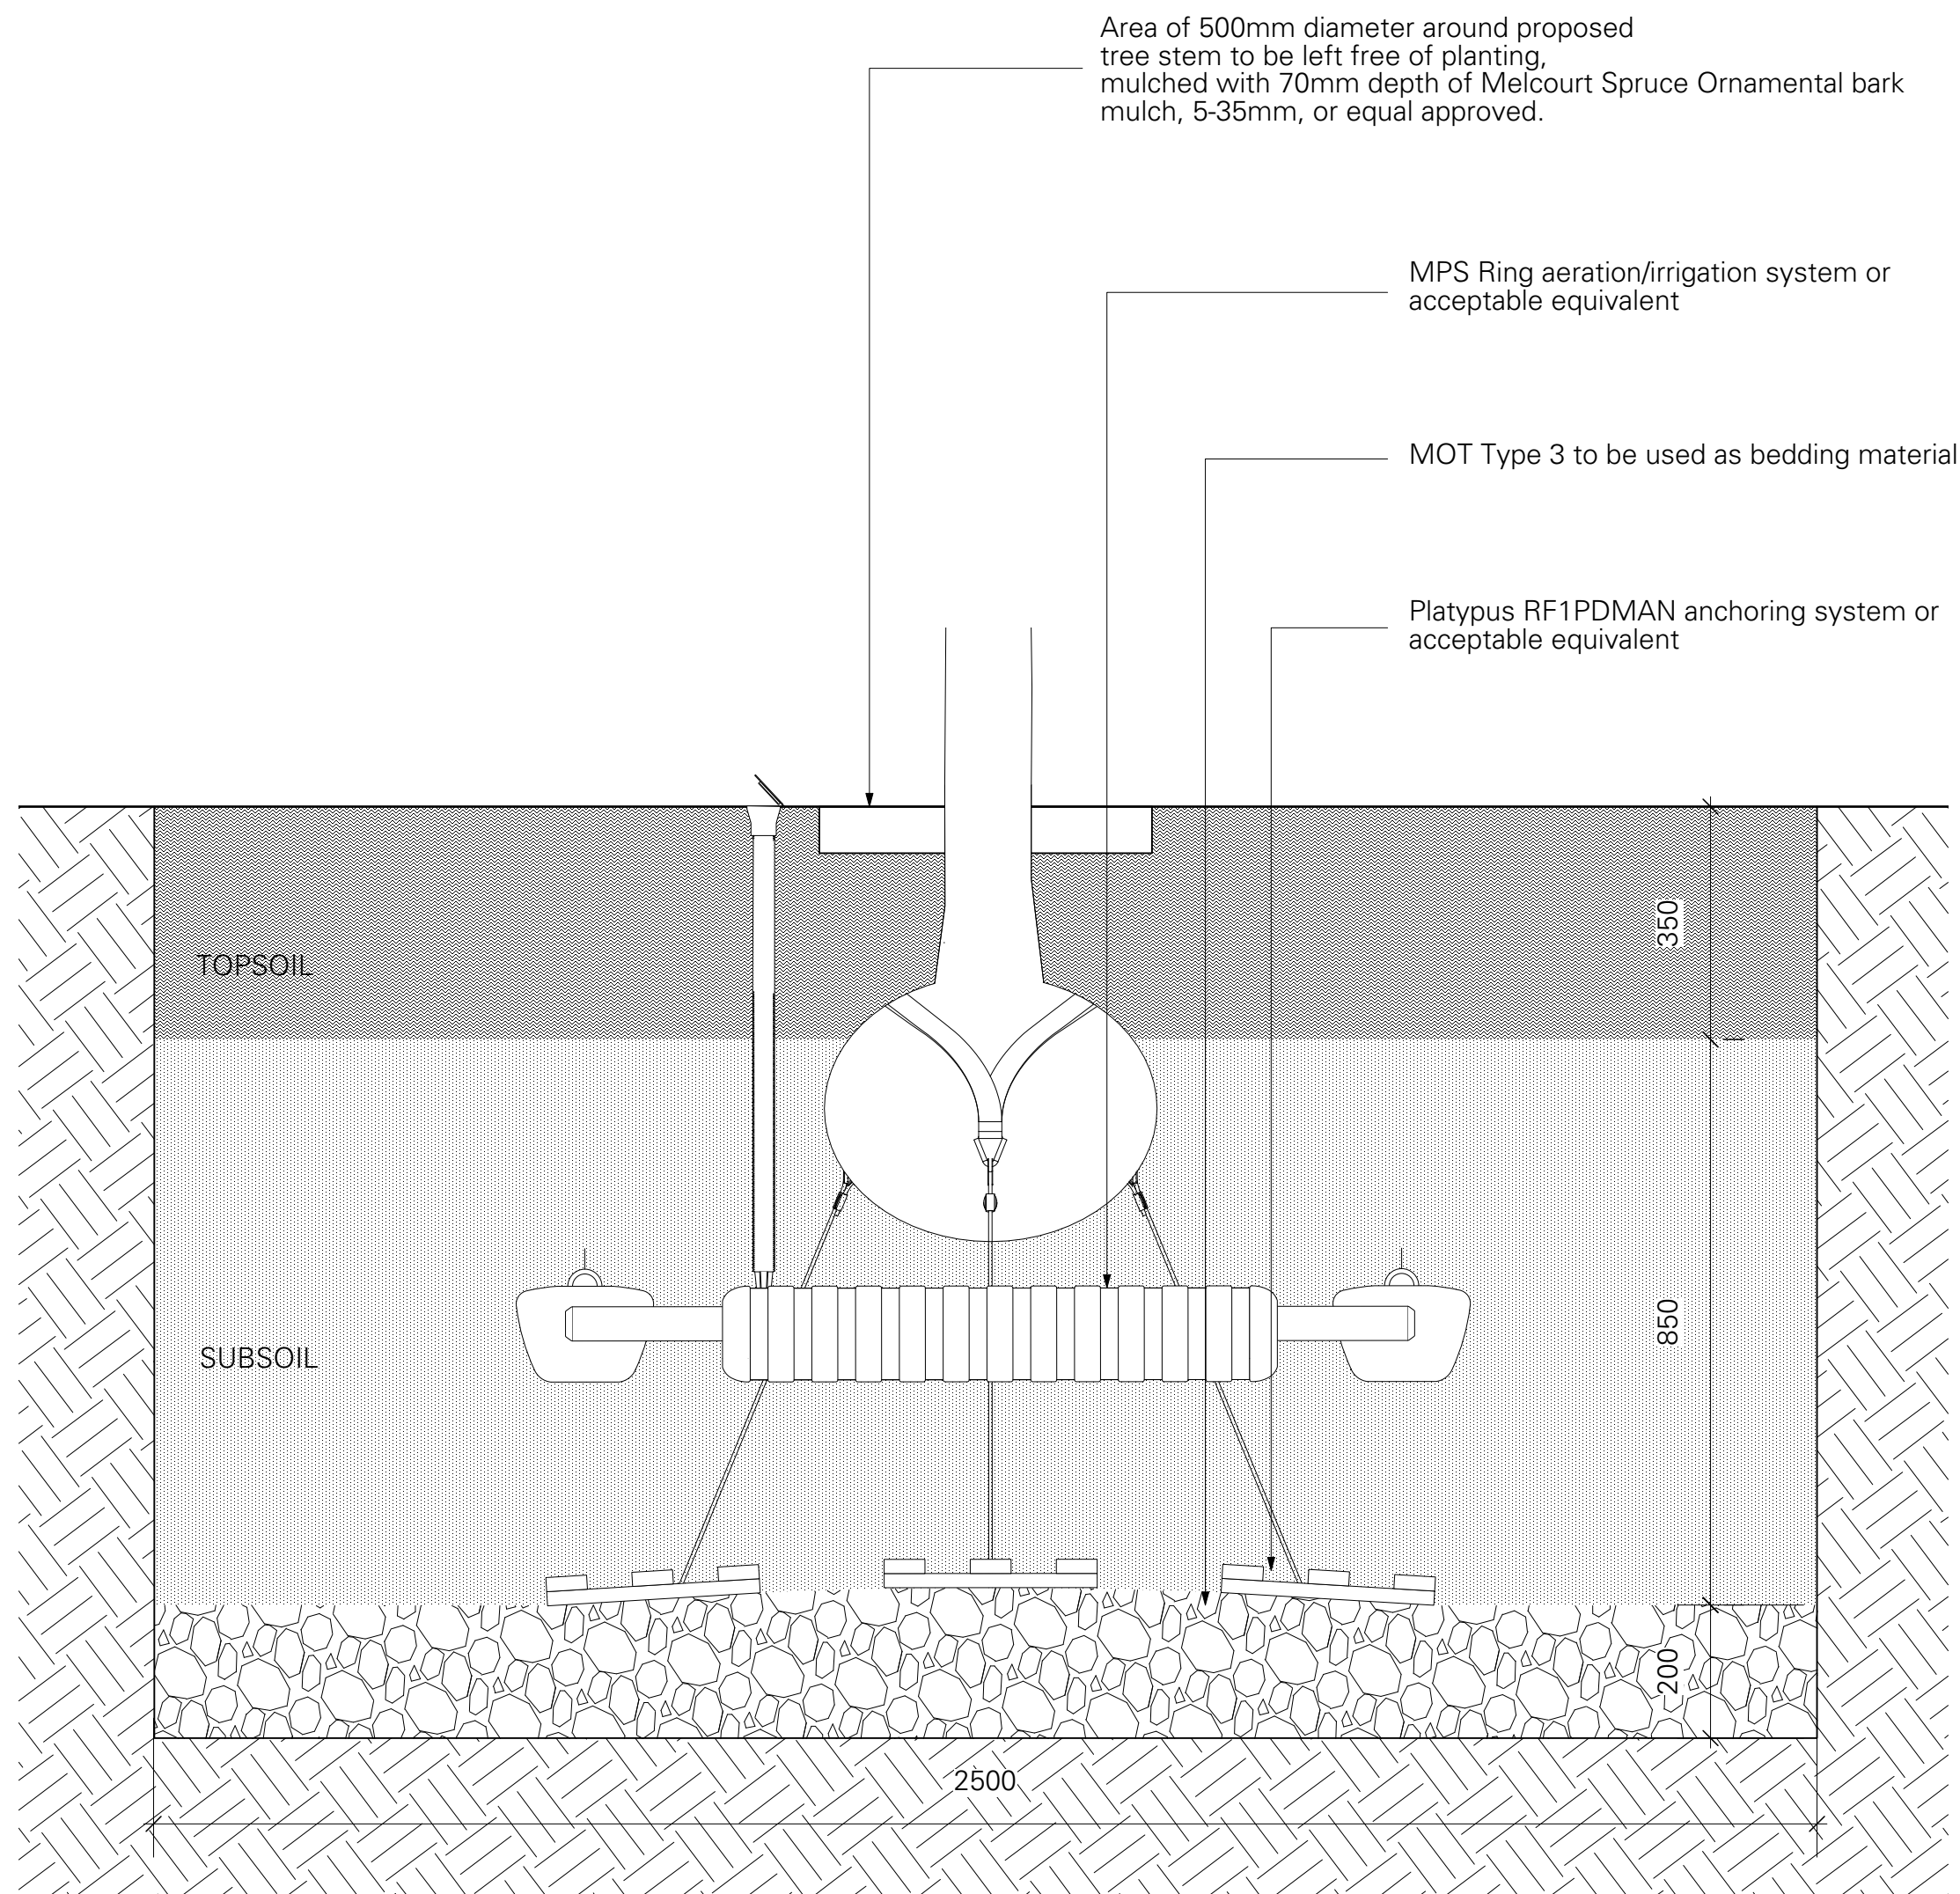

3 Typical Tree Pit Detail
Scale: 1:10

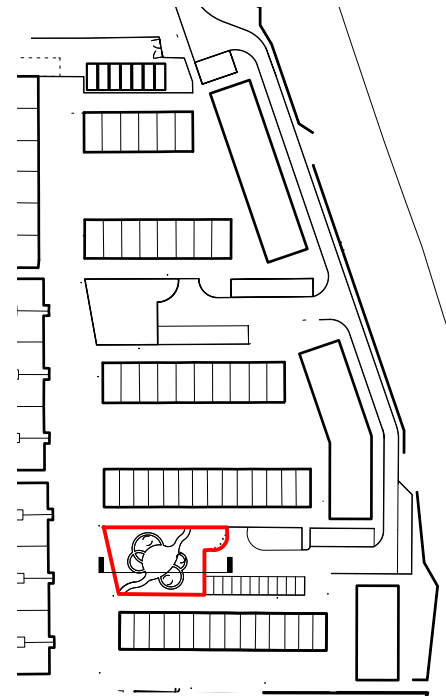


Key Plan 1:2000

CONSTRUCTION

Rev.	Date	Note
C1	14/11/2023	FOR CONSTRUCTION

- Notes:
1. Do not scale from this drawing.
 2. All dimensions in mm unless noted otherwise.
 3. All dimensions to be checked on site and discrepancies to be notified to A&S in writing.
 4. This drawing should be read in conjunction with information from all other design consultants and contractors.
 5. Copyright Adams & Sutherland Ltd.
 6. If in doubt, ask.

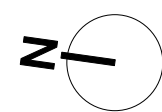

Client: Mulalley	Adams & Sutherland
Job: Fairbanks Road - Monument Way	architecture landscape urban design
Drawing Title: Proposed Play Area Block A - Section and Details	Tel: 020 7267 1747 Fax: 020 7482 2359 info@adams-sutherland.co.uk
Drawn: DL Checked: SS Approved: GS	Ground Floor, Highgate Business Centre 33 Greenwood Place, London NW5 1LB
Date: October 2023	
Drawing No. 298_214	Rev. C1