

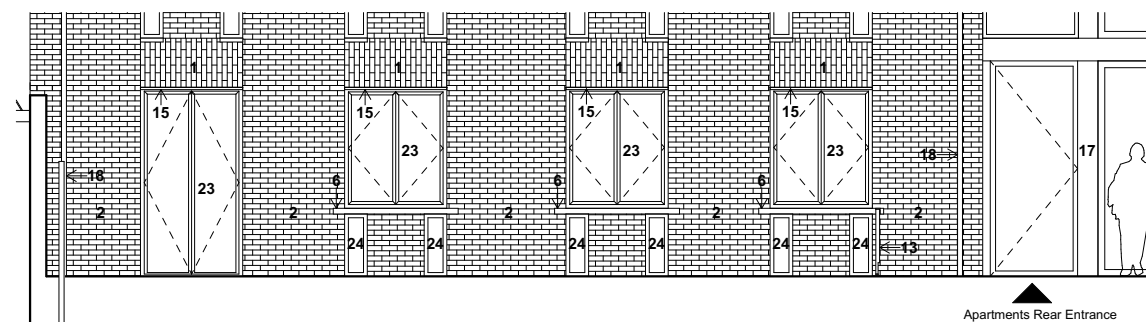
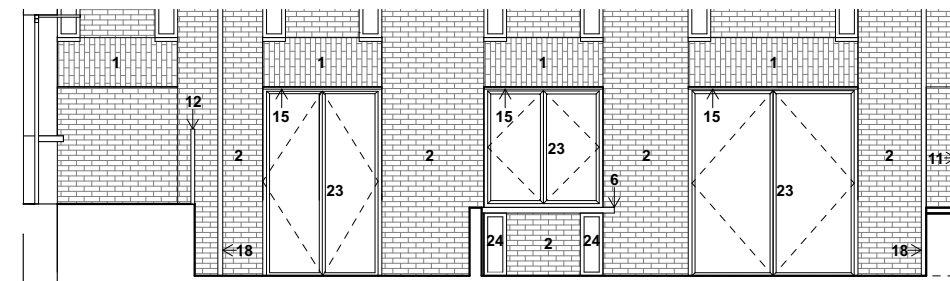
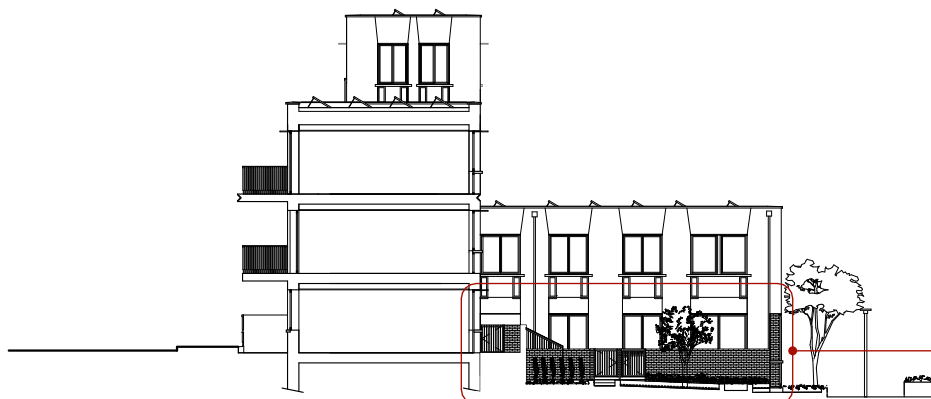
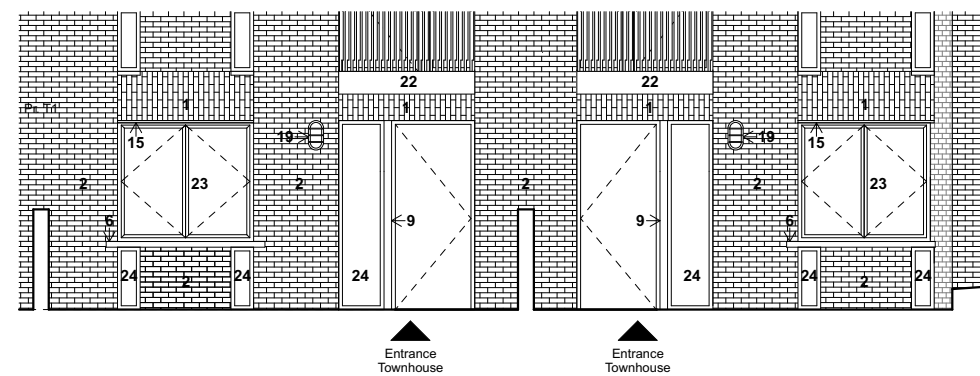


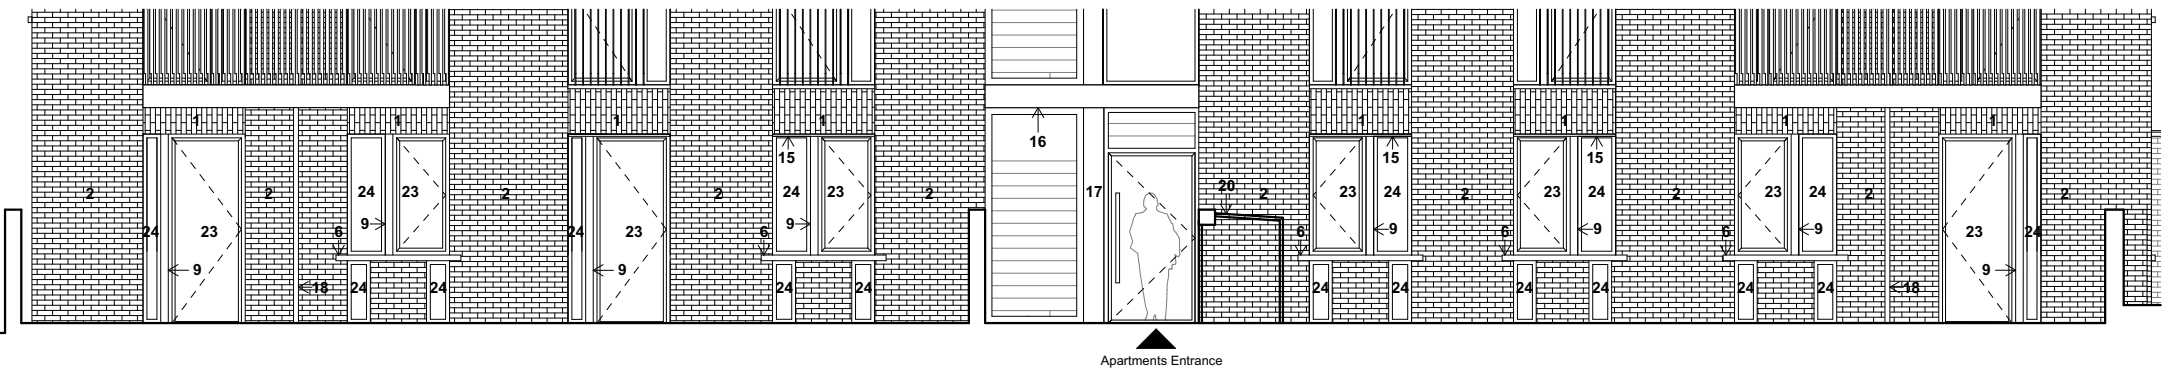

General notes

All illustrated material is subject to copyright. Unless otherwise agreed in writing, all rights to use this document are subject to payment of Architect's charges.

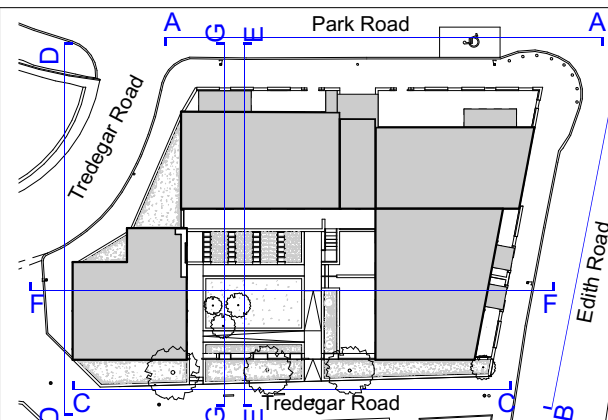

- 1- Vertical running brick bond, Istock West Hoathly Sharptone Mixture, Reference 0736
- 2- Horizontal running brick bond, Istock West Hoathly Sharptone Mixture, Reference 0736
- 3- Flat arch brick, Istock West Hoathly Sharptone Mixture, Reference 0736
- 4- White Portland cast stone coping by Chilstone
- 5- White Portland cast stone stepped tracery by Chilstone
- 6- White Portland cast stone window sills by Chilstone
- 7- White Portland cast stone base by Chilstone
- 8 - White Portland stone edges by Chilstone
- 9- White Portland window piers clad in white GRC (12mm)
- 10- White Portland cast stone stone clad balcony (by Chilstone) with coloured aluminium angled rails 10mm thick (United Anodisers - Anolok Bronze - 547)
- 11- Coloured aluminium straight rails 10mm thick (United Anodisers - Anolok Bronze - 547)
- 12- Coloured aluminium angled rails 10mm thick (United Anodisers - Anolok Bronze - 547)
- 13- Coloured aluminium gate with straight rails 10mm thick (United Anodisers - Anolok Bronze - 547)
- 14- Coloured aluminium gate with angled balusters 10mm thick (United Anodisers - Anolok Bronze - 547)
- 15- Coloured aluminium brise-soleil 10mm thick (United Anodisers - Anolok Bronze - 547)
- 16- Coloured aluminium canopy (United Anodisers - Anolok Bronze - 547)
- 17- Coloured aluminium glazing system (United Anodisers - Anolok Bronze - 547)
- 18- Coloured aluminium square rainwater pipe and hopper (United Anodisers - Anolok Bronze - 547)

- 19 - Bulkhead lighting
- 20 - Outdoor palm storage with coloured aluminium louvred doors (United Anodisers - Anolok Bronze - 547)
- 21 - Coloured aluminium Juliet balconies 10mm thick (United Anodisers - Anolok Bronze - 547)
- 22 - Coloured aluminium balcony fascia with coloured aluminium angled rails 10mm thick (United Anodisers - Anolok Bronze - 547)
- 23 - Operable colour aluminium and glass windows (United Anodisers - Anolok Bronze - 547)
- 24 - Fixed colour aluminium and glass windows (United Anodisers - Anolok Bronze - 547)
- 25 - Green roof
- 26 - Lawn with wildflowers
- 27 - New purple plum tree
- 28 - Mixed small scale trees
- 29 - Vegetable patch
- 30 - Solar panels 400W

Satish Jassal Architects

19 Wharfedale Road
London
N1 9SB
contact@satishjassal.co.uk
Tel: 0207 837 4511

Job Title
Edith Road

London
N11 2QE

Drawing Name	Ground floor elevations
--------------	--------------------------------

Drawing Status	
----------------	--

Planning

Drawn by	Date
AP	19/12/2019

Checked by	Date
SJ	19/12/2019

Drawing Scale

1:100 @A2

Layout ID	Status	Revision
173-021-GA-SEC		P1