




2 Park Grove Park Road Tredegar Road 17 to 28 Tredegar Road



General notes

All illustrated material is subject to copyright. Unless otherwise agreed in writing, all rights to use this document are subject to payment of Architect's charges.

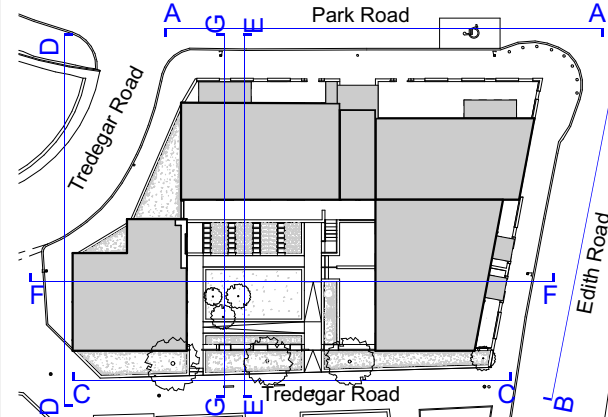

- 1- Vertical running brick bond, Ibstock West Hoathly Sharpstone Mixture, Reference 0736
- 2- Horizontal running brick bond, Ibstock West Hoathly Sharpstone Mixture, Reference 0736
- 3- Flat arch brick, Ibstock West Hoathly Sharpstone Mixture, Reference 0736
- 4- White Portland cast stone coping by Chilstone
- 5- White Portland cast stone stepped tracery by Chilstone
- 6- White Portland cast stone window sills by Chilstone
- 7- White Portland cast stone base by Chilstone
- 8- White Portland stone edges by Chilstone
- 9- White vertical window piers clad in white GRC (12mm)
- 10- White Portland cast stone stone clad balcony (by Chilstone) with coloured aluminium angled rails 10mm thick (United Anodisers - Anolok Bronze - 547)
- 11- Coloured aluminium straight rails 10mm thick (United Anodisers - Anolok Bronze - 547)
- 12- Coloured aluminium angled rails 10mm thick (United Anodisers - Anolok Bronze - 547)
- 13- Coloured aluminium gate with straight rails 10mm thick (United Anodisers - Anolok Bronze - 547)
- 14- Coloured aluminium gate with angled balusters 10mm thick (United Anodisers - Anolok Bronze - 547)
- 15- Coloured aluminium brise-soleil 10mm thick (United Anodisers - Anolok Bronze - 547)
- 16- Coloured aluminium canopy (United Anodisers - Anolok Bronze - 547)
- 17- Coloured aluminium glazing system (United Anodisers - Anolok Bronze - 547)
- 18- Coloured aluminium square rainwater pipe and hopper (United Anodisers - Anolok Bronze - 547)

- 19- Bulkhead lighting
- 20- Outdoor pram storage with coloured aluminium louvred doors (United Anodisers - Anolok Bronze - 547)
- 21- Coloured aluminium Juliet balconies 10mm thick (United Anodisers - Anolok Bronze - 547)
- 22- Coloured aluminium balcony fascia with coloured aluminium angled rails 10mm thick (United Anodisers - Anolok Bronze - 547)
- 23- Openable colour aluminium and glass windows (United Anodisers - Anolok Bronze - 547)
- 24- Fixed colour aluminium and glass windows (United Anodisers - Anolok Bronze - 547)
- 25- Green roof
- 26- Lawn with wildflowers
- 27- New purple plum tree
- 28- Mixed small scale trees
- 29- Vegetable patch
- 30 - Solar panels 400W

Satish Jassal Architects		Drawing Name Proposed Tredegar Road side elevation (CC)	
19 Wharfedale Road London N1 9SB contact@satishjassal.co.uk Tel: 0207 837 4511		Drawing Status Planning	
Job Title Edith Road		Drawn by AP	Date 19/12/2019
London N11 2QE		Checked by SJ	Date 19/12/2019
		Drawing Scale 1:100 @A2	
Layout ID 173-017-GA-SEC		Status	Revision P1