



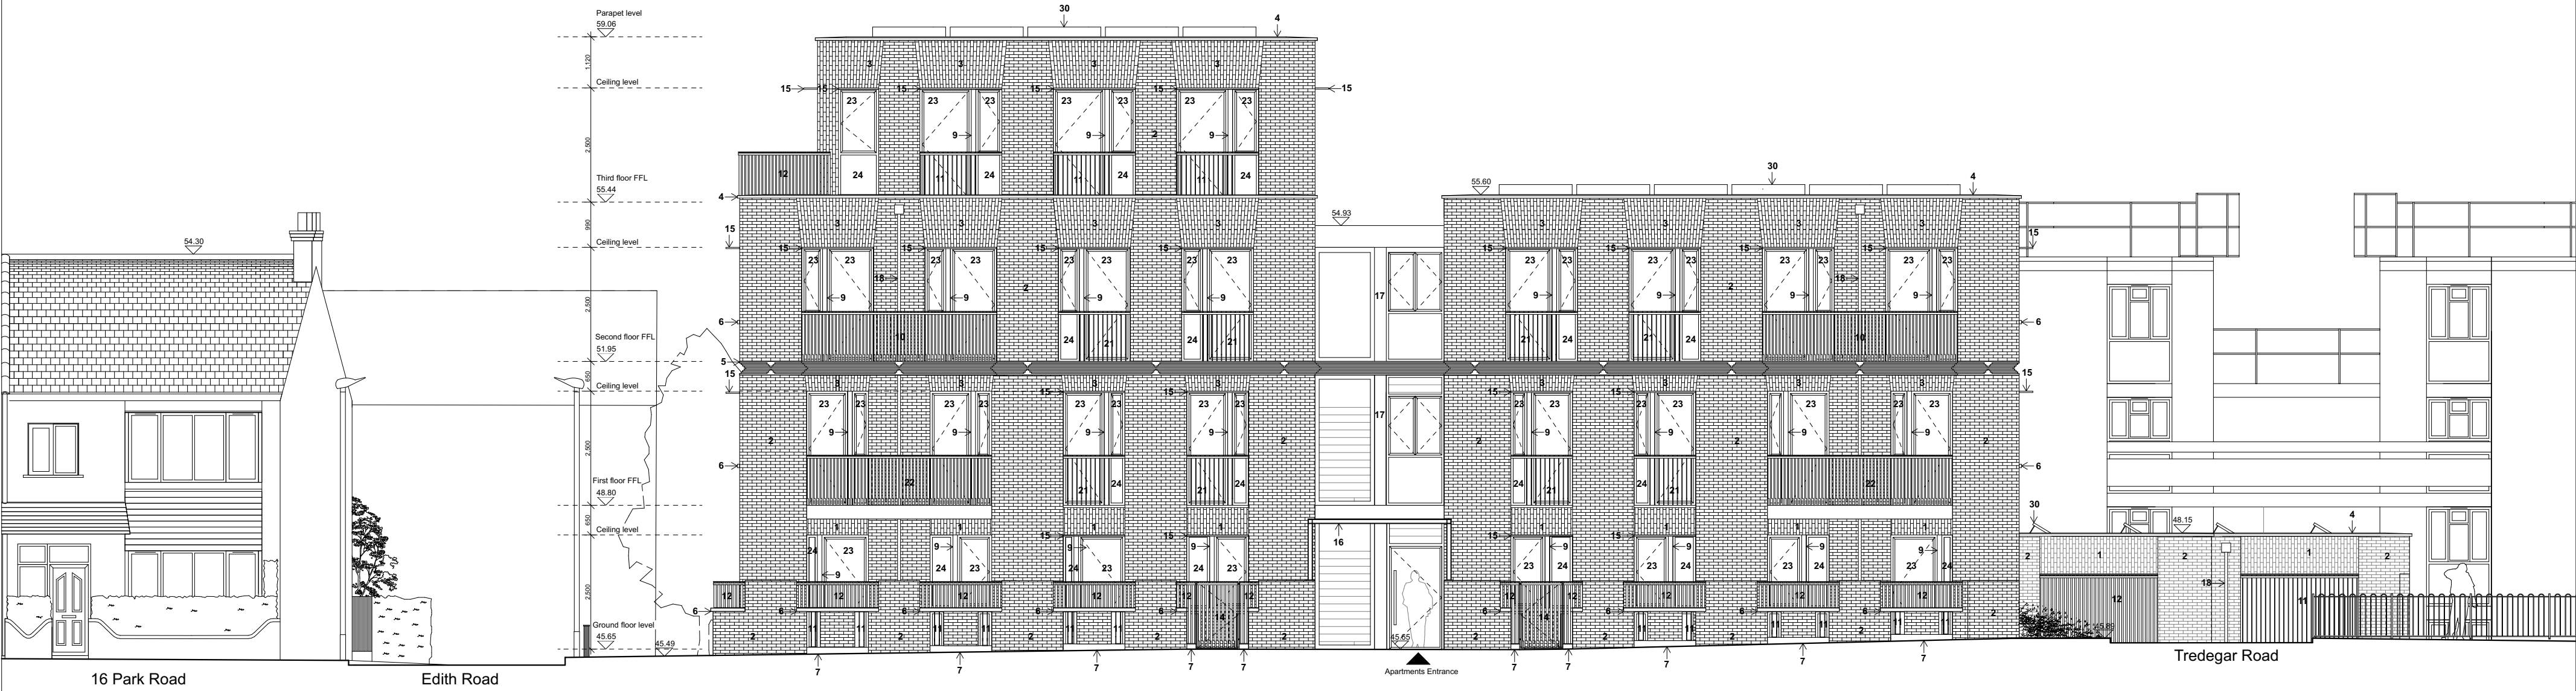

General notes

All illustrated material is subject to copyright. Unless otherwise agreed in writing, all rights to use this document are subject to payment of Architect's charges.

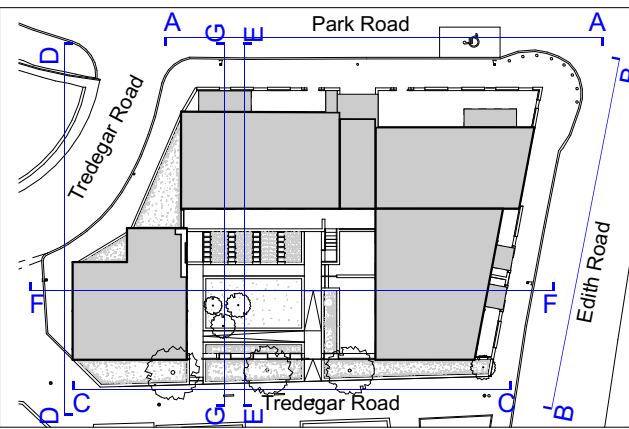

- 1- Vertical running brick bond, Ibstock West Hoathly Sharpstone Mixture, Reference 0736
- 2- Horizontal running brick bond, Ibstock West Hoathly Sharpstone Mixture, Reference 0736
- 3- Flat arch brick, Ibstock West Hoathly Sharpstone Mixture, Reference 0736
- 4- White Portland cast stone coping by Chilstone
- 5- White Portland cast stone stepped tracery by Chilstone
- 6- White Portland cast stone window sills by Chilstone
- 7- White Portland cast stone base by Chilstone
- 8- White Portland stone edges by Chilstone
- 9- White vertical window piers clad in white GRC (12mm)
- 10- White Portland cast stone stone clad balcony (by Chilstone) with coloured aluminium angled rails 10mm thick (United Anodisers - Anolok Bronze - 547)
- 11- Coloured aluminium straight rails 10mm thick (United Anodisers - Anolok Bronze - 547)
- 12- Coloured aluminium angled rails 10mm thick (United Anodisers - Anolok Bronze - 547)
- 13- Coloured aluminium gate with straight rails 10mm thick (United Anodisers - Anolok Bronze - 547)
- 14- Coloured aluminium gate with angled balusters 10mm thick (United Anodisers - Anolok Bronze - 547)
- 15- Coloured aluminium brise-soleil 10mm thick (United Anodisers - Anolok Bronze - 547)
- 16- Coloured aluminium canopy (United Anodisers - Anolok Bronze - 547)
- 17- Coloured aluminium glazing system (United Anodisers - Anolok Bronze - 547)
- 18- Coloured aluminium square rainwater pipe and hopper (United Anodisers - Anolok Bronze - 547)

- 19- Bulkhead lighting
- 20- Outdoor pram storage with coloured aluminium louvred doors (United Anodisers - Anolok Bronze - 547)
- 21- Coloured aluminium Juliet balconies 10mm thick (United Anodisers - Anolok Bronze - 547)
- 22- Coloured aluminium balcony fascia with coloured aluminium angled rails 10mm thick (United Anodisers - Anolok Bronze - 547)
- 23- Operable colour aluminium and glass windows (United Anodisers - Anolok Bronze - 547)
- 24- Fixed colour aluminium and glass windows (United Anodisers - Anolok Bronze - 547)
- 25- Green roof
- 26- Lawn with wildflowers
- 27- New purple plum tree
- 28- Mixed small scale trees
- 29- Vegetable patch
- 30 - Solar panels 400W

Satish Jassal Architects

19 Wharfedale Road
London
N1 9SB
contact@satishjassal.co.uk
Tel: 0207 837 4511

Job Title
Edith Road

London
N11 2QE

Drawing Name
Proposed Park Road elevation (AA)

Drawing Status
Planning

Drawn by AP	Date 19/12/2019
Checked by SJ	Date 19/12/2019

Drawing Scale
1:100 @A2

Layout ID 173-015-GA-SEC	Status	Revision P1
------------------------------------	--------	-----------------------