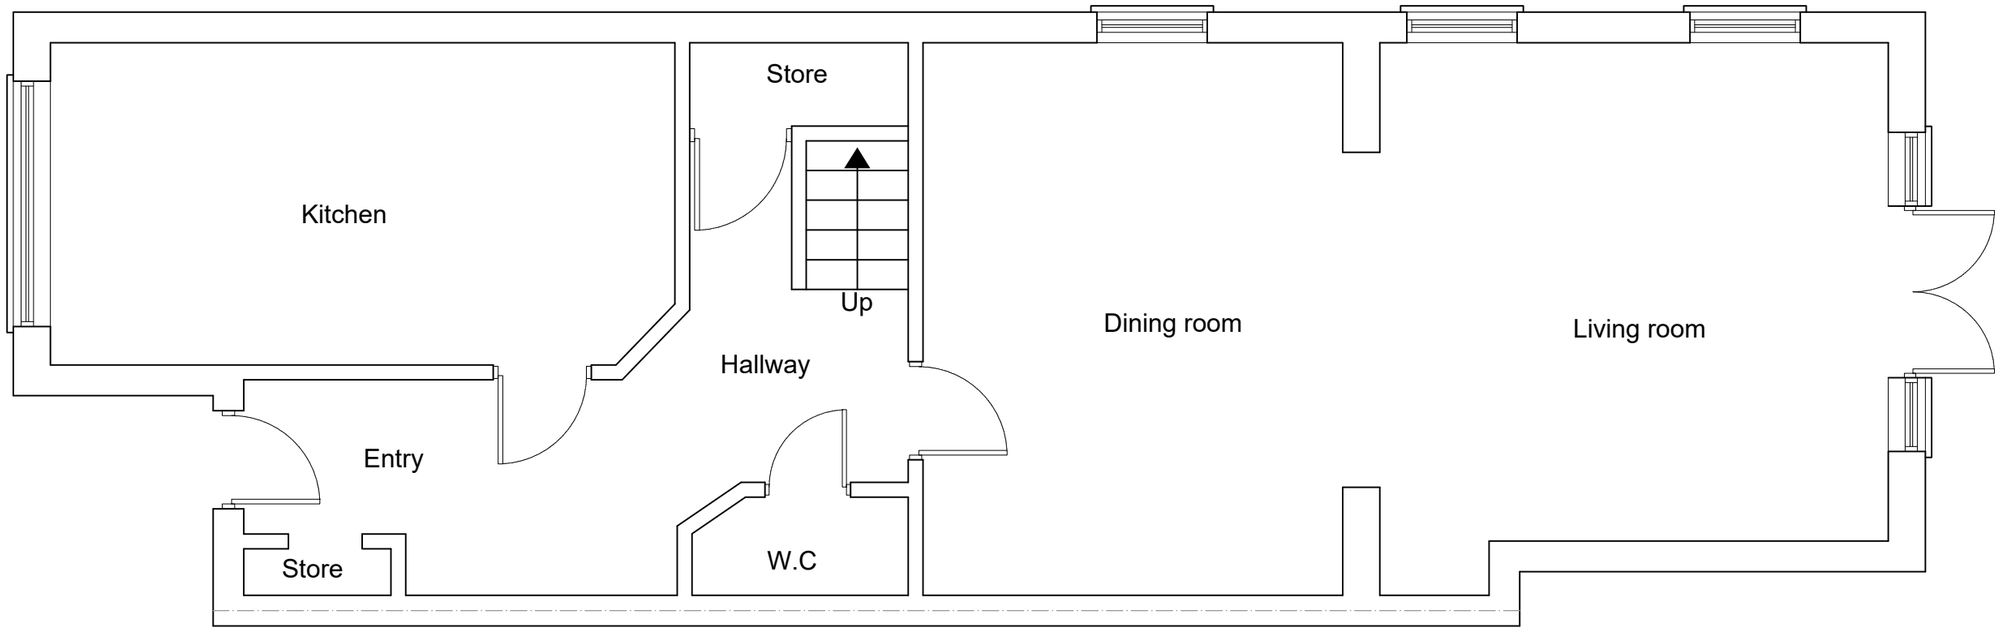

EXISTING GROUND FLOOR PLAN
SCALE 1:50

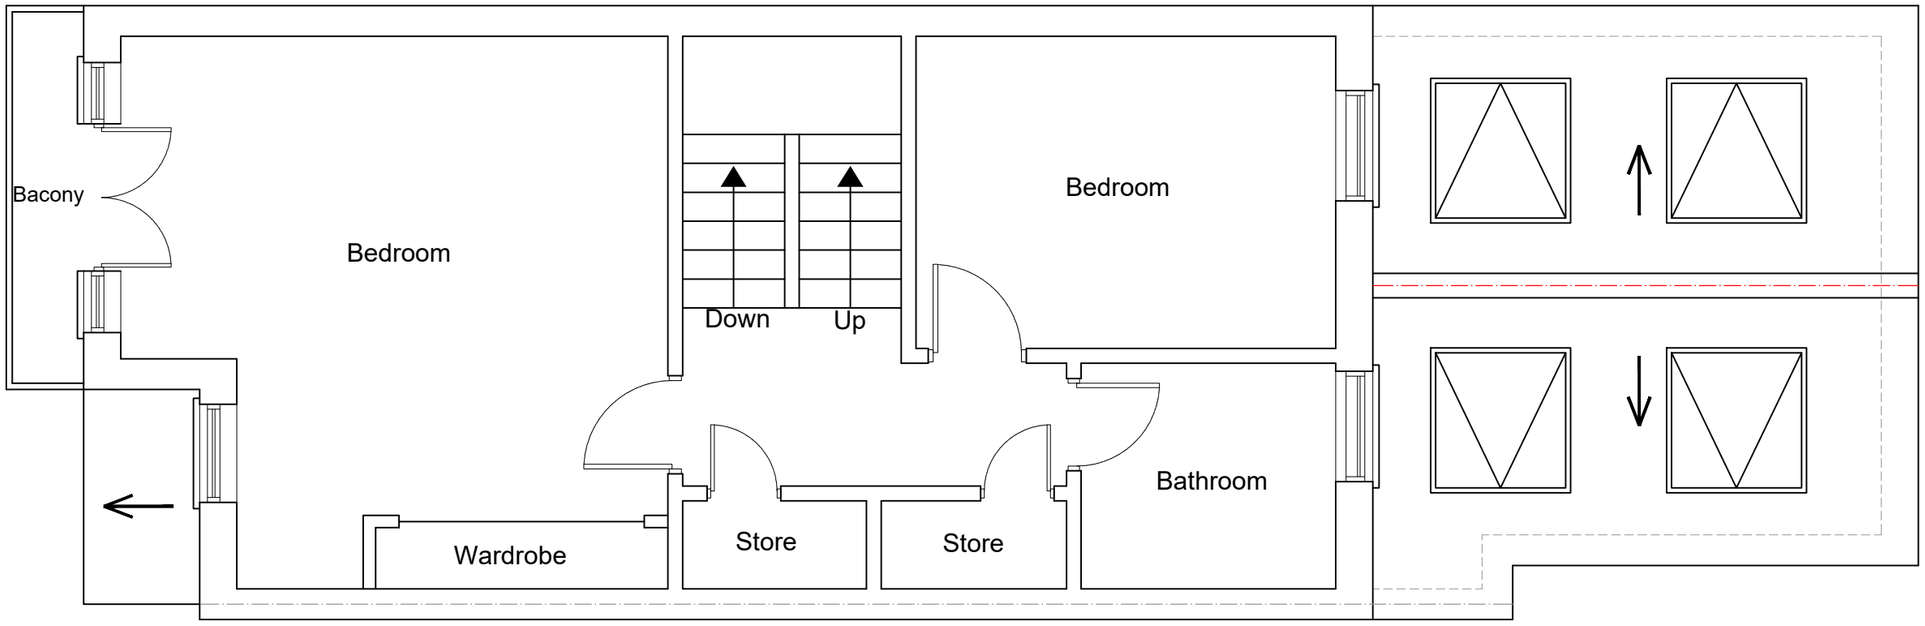

EXISTING FIRST FLOOR PLAN
SCALE 1:50

0 1 2 3 4 5 6 7 8 9 10m
0 1 2 3 4 5 6 7 8 9 5m
1:50
1:100

SIMPLY LOFT

Project: Loft Conversion with Dormer to Rear.	
Address: 148 OSIER CRESCENT,N10 1RF	
Scale: 1:50 @ A3	Dwg. no: A01 REV1
Drawn by: O.B.S	Date Drawn: 14-NOV-2023
For Drawings Tel: 0800 917 7571	
E-mail: info@simplyloft.co.uk	

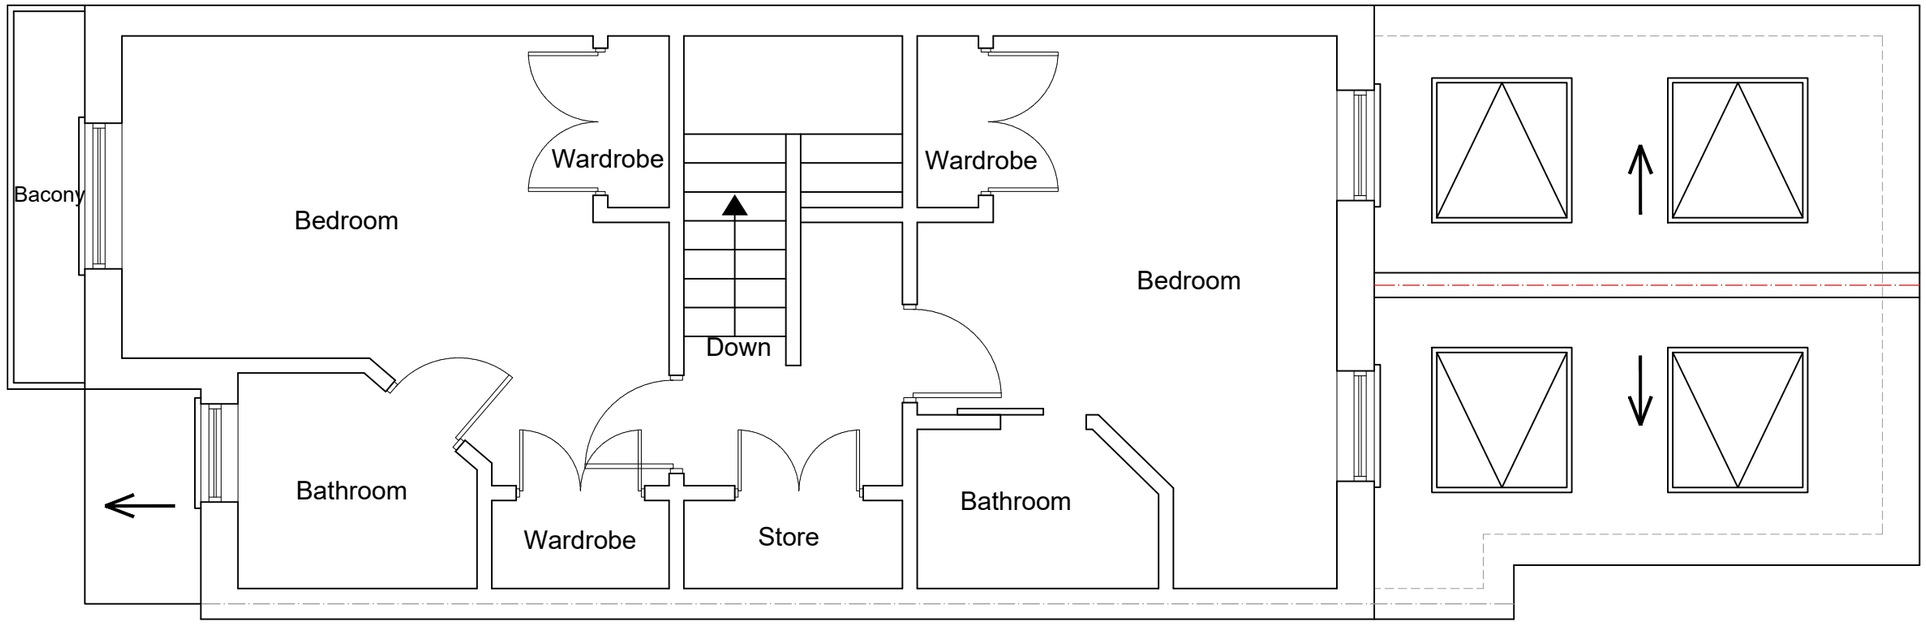

EXISTING SECOND FLOOR PLAN
SCALE 1:50

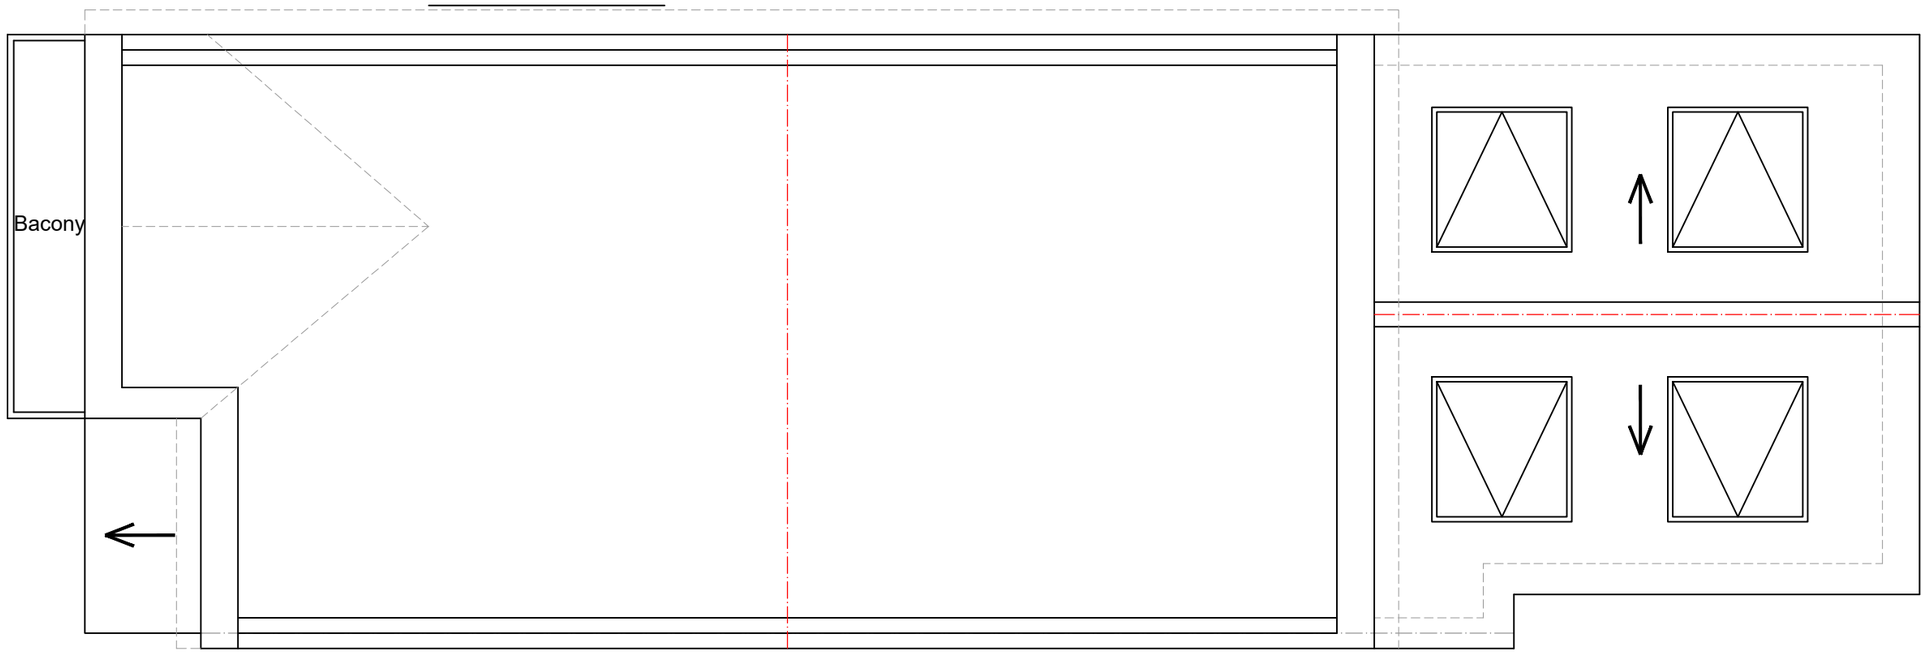

EXISTING LOFT PLAN
SCALE 1:50

0 1 2 3 4 5 6 7 8 9 10m
0 1 2 3 4 5m 1:50
1:100

SIMPLY LOFT

Project: Loft Conversion with Dormer to Rear.	
Address: 148 OSIER CRESCENT,N10 1RF	
Scale: 1:50 @ A3	Dwg. no: A02 REV1
Drawn by: O.B.S	Date Drawn: 14-NOV-2023
For Drawings Tel: 0800 917 7571	
E-mail: info@simplyloft.co.uk	

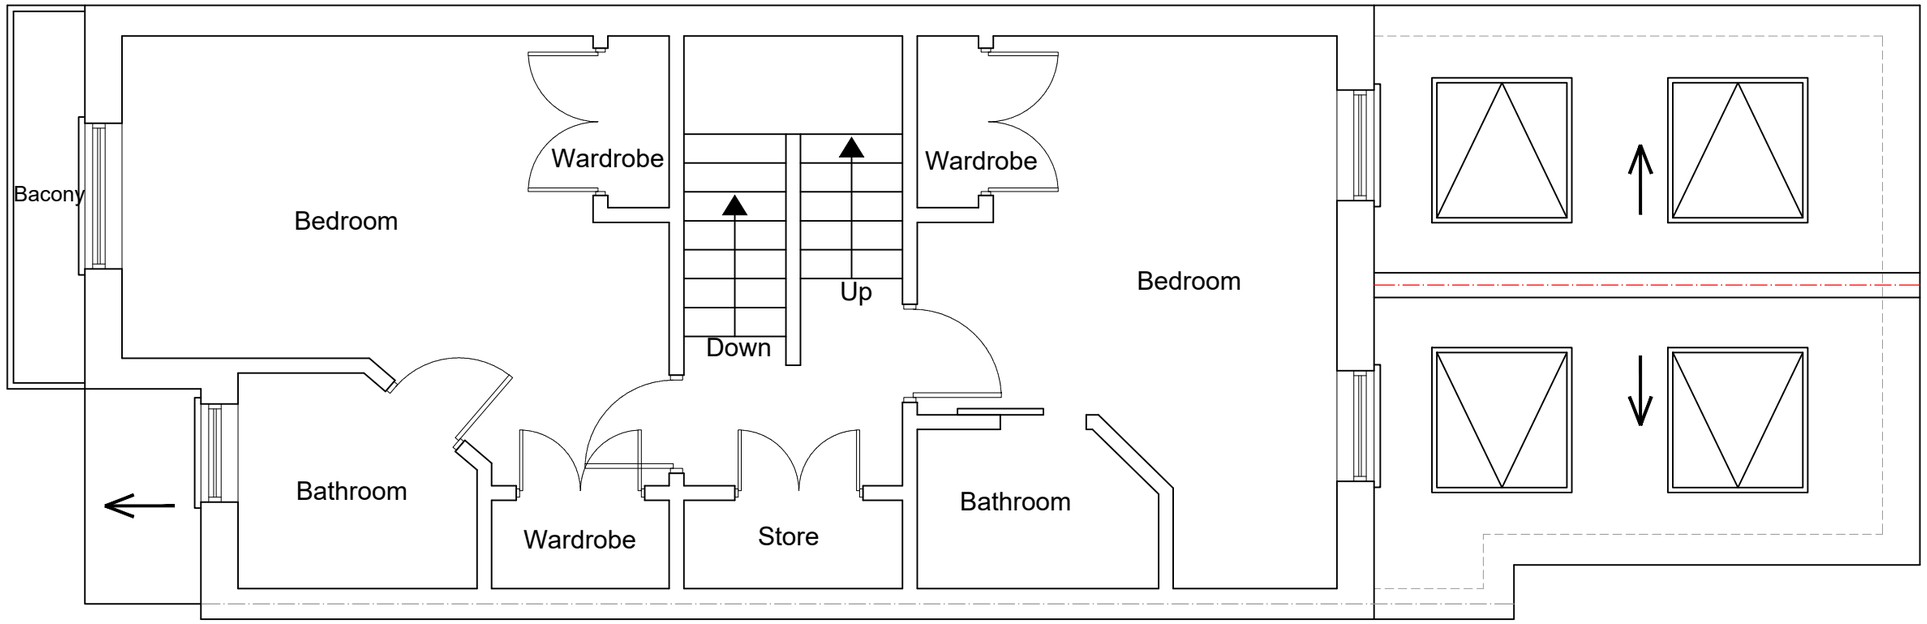

PROPOSED SECOND FLOOR PLAN
SCALE 1:50

All dimensions are approximate
and must be checked on site

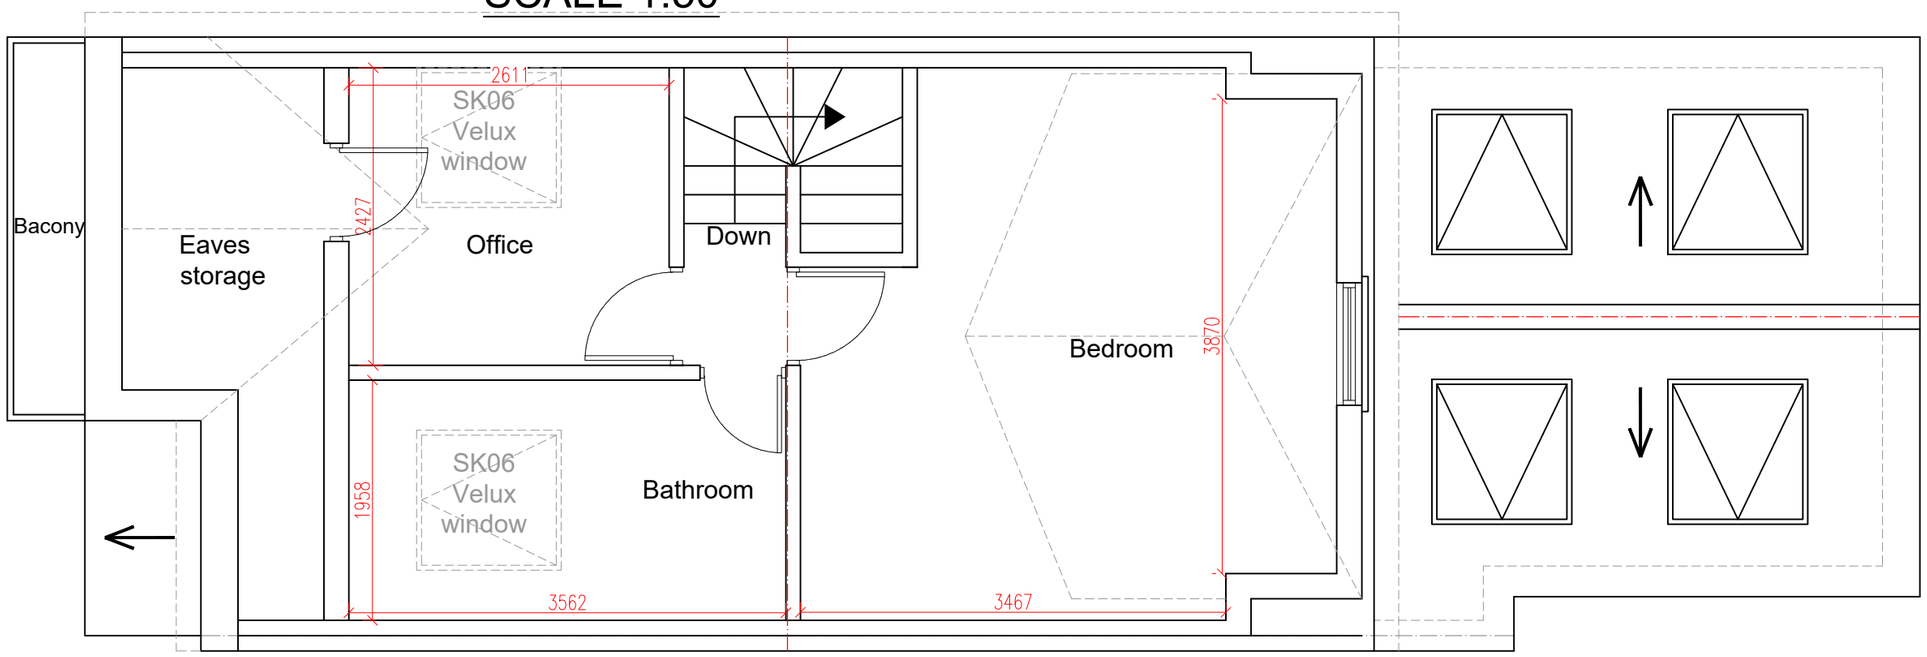

PROPOSED LOFT PLAN
SCALE 1:50

0 1 2 3 4 5 6 7 8 9 10m
0 1 2 3 4 5 6 7 8 9 10m
5m 1:50
1:100

SIMPLY LOFT

Project: Loft Conversion with Dormer to Rear.	
Address: 148 OSIER CRESCENT,N10 1RF	
Scale: 1:50 @ A3	Dwg. no: A03 REV1
Drawn by: O.B.S	Date Drawn: 14-NOV-2023
For Drawings Tel: 0800 917 7571	
E-mail: info@simplyloft.co.uk	

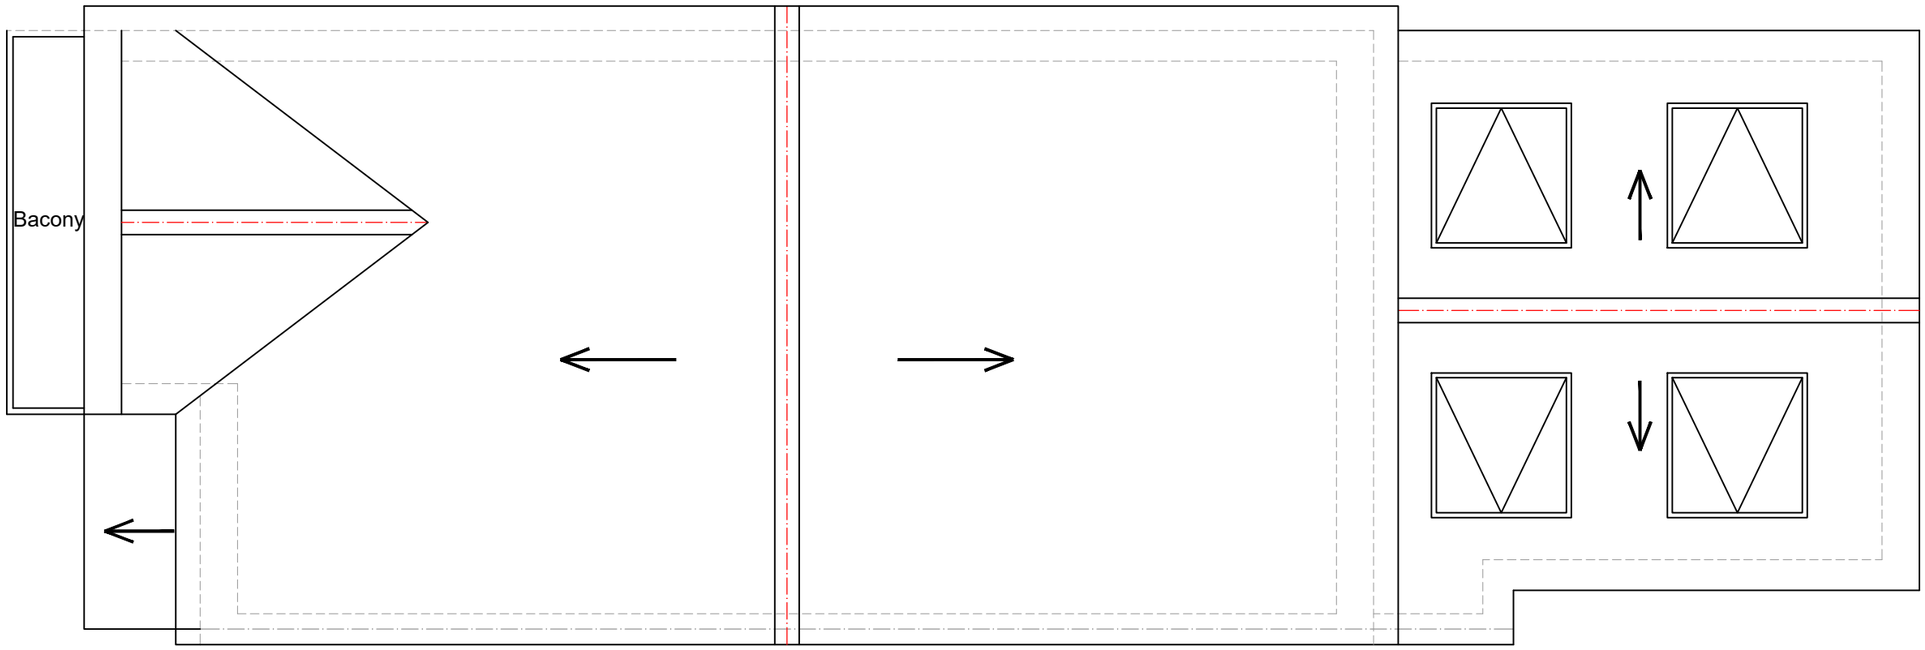

EXISTING ROOF PLAN
SCALE 1:50

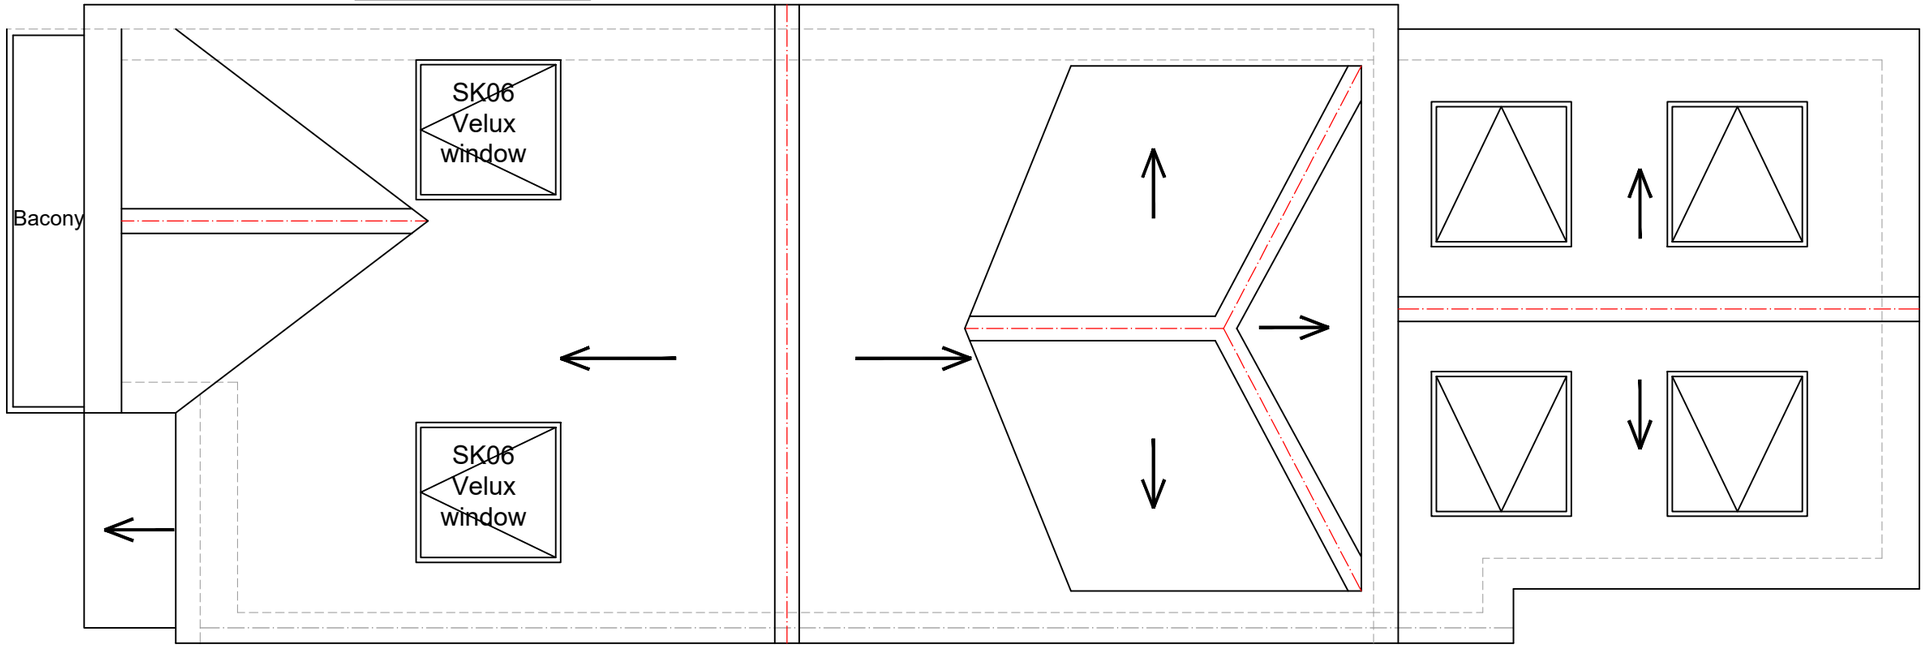

PROPOSED ROOF PLAN
SCALE 1:50

0 1 2 3 4 5 6 7 8 9 10m 1:100
0 1 2 3 4 5m 1:50

SIMPLY LOFT

Project: Loft Conversion with Dormer to Rear.	
Address: 148 OSIER CRESCENT,N10 1RF	
Scale: 1:50 @ A3	Dwg. no: A04 REV1
Drawn by: O.B.S	Date Drawn: 14-NOV-2023
For Drawings Tel: 0800 917 7571	
E-mail: info@simplyloft.co.uk	

EXISTING FRONT ELEVATION
SCALE 1:100

EXISTING REAR ELEVATION
SCALE 1:100

SIMPLY LOFT

Project: Loft Conversion with Dormer to Rear.	
Address: 148 OSIER CRESCENT,N10 1RF	
Scale: 1:100 @ A3	Dwg. no: A05 REV1
Drawn by: O.B.S	Date Drawn: 14-NOV-2023
For Drawings Tel: 0800 917 7571	
E-mail: info@simplyloft.co.uk	

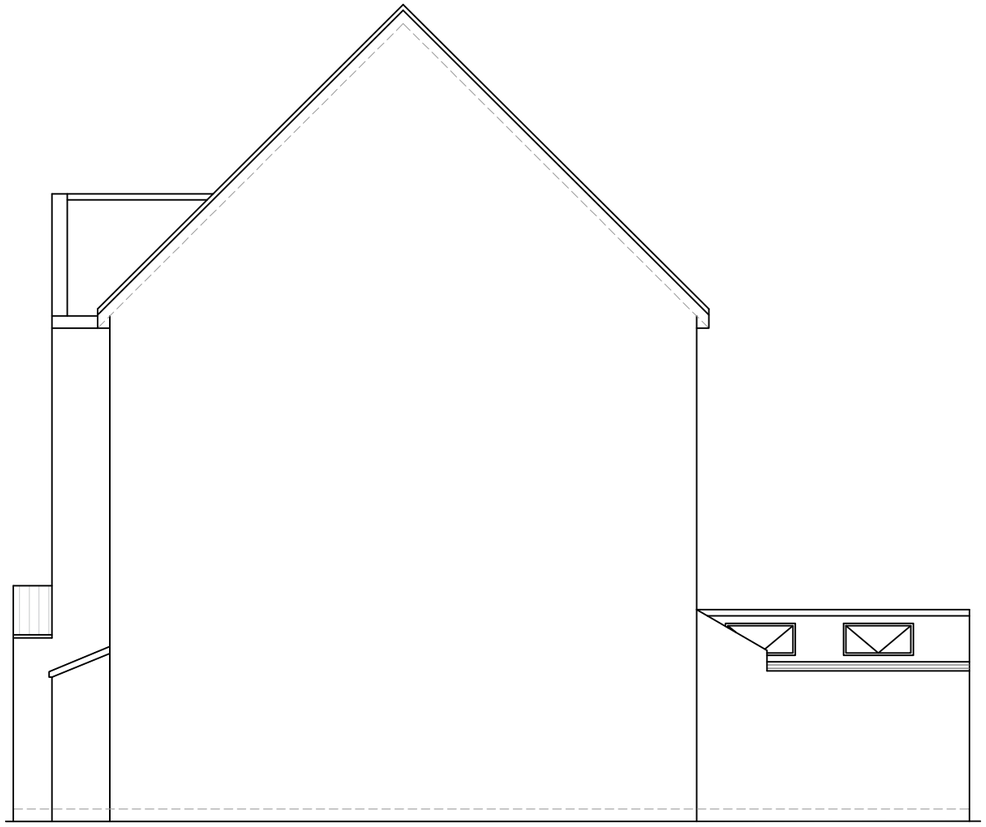

EXISTING ELEVATION SIDE A
SCALE 1:100

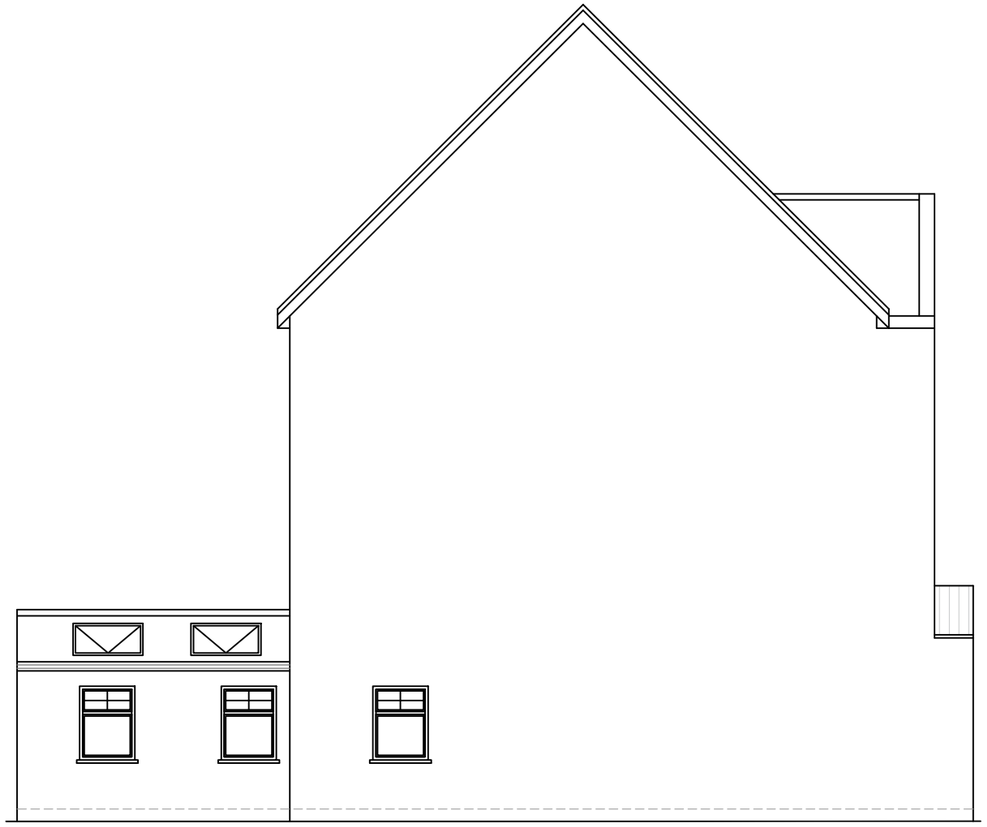

EXISTING ELEVATION SIDE B
SCALE 1:100

SIMPLY LOFT

Project: Loft Conversion with Dormer to Rear.	
Address: 148 OSIER CRESCENT,N10 1RF	
Scale: 1:100 @ A3	Dwg. no: A06 REV1
Drawn by: O.B.S	Date Drawn: 14-NOV-2023
For Drawings Tel: 0800 917 7571	
E-mail: info@simplyloft.co.uk	

PROPOSED FRONT ELEVATION
SCALE 1:100

PROPOSED REAR ELEVATION
SCALE 1:100

VOLUME

$$X = \frac{A \times B \times C}{2} = \frac{2.27 \times 2.26 \times 4.28}{2} = \frac{21.95}{2} = 10.97\,m^3$$

$$Y = A \times B \times C = 2.05 \times 0.90 \times 4.28 = 7.89\ m^3$$

TOTAL VOLUME

$$= X + Y$$

$$10.97 + 7.89 = 18.86$$

$$18.86\,m^3 < 40\ m^3$$

0 1 2 3 4 5 6 7 8 9 10m
0 1 2 3 4 5m 1:50
1:100

SIMPLY LOFT

Project: Loft Conversion with Dormer to Rear.	
Address: 148 OSIER CRESCENT,N10 1RF	
Scale: 1:100 @ A3	Dwg. no: A07 REV1
Drawn by: O.B.S	Date Drawn: 14-NOV-2023
For Drawings Tel: 0800 917 7571	
E-mail: info@simplyloft.co.uk	

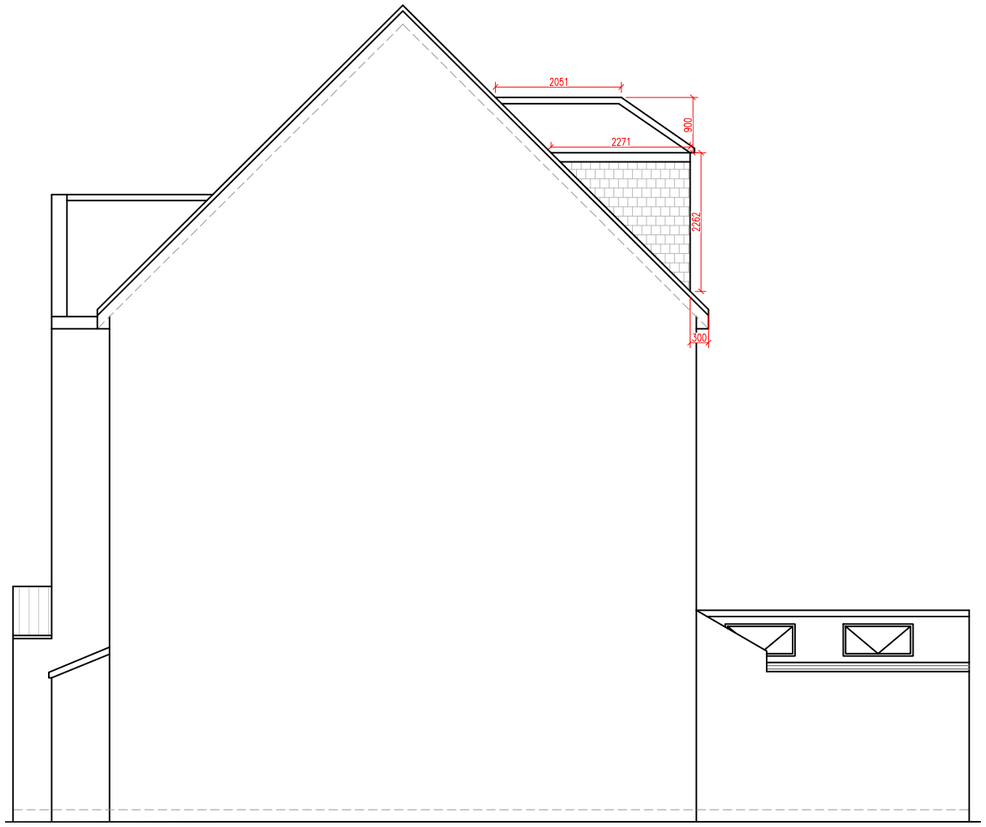

PROPOSED ELEVATION SIDE A
SCALE 1:100

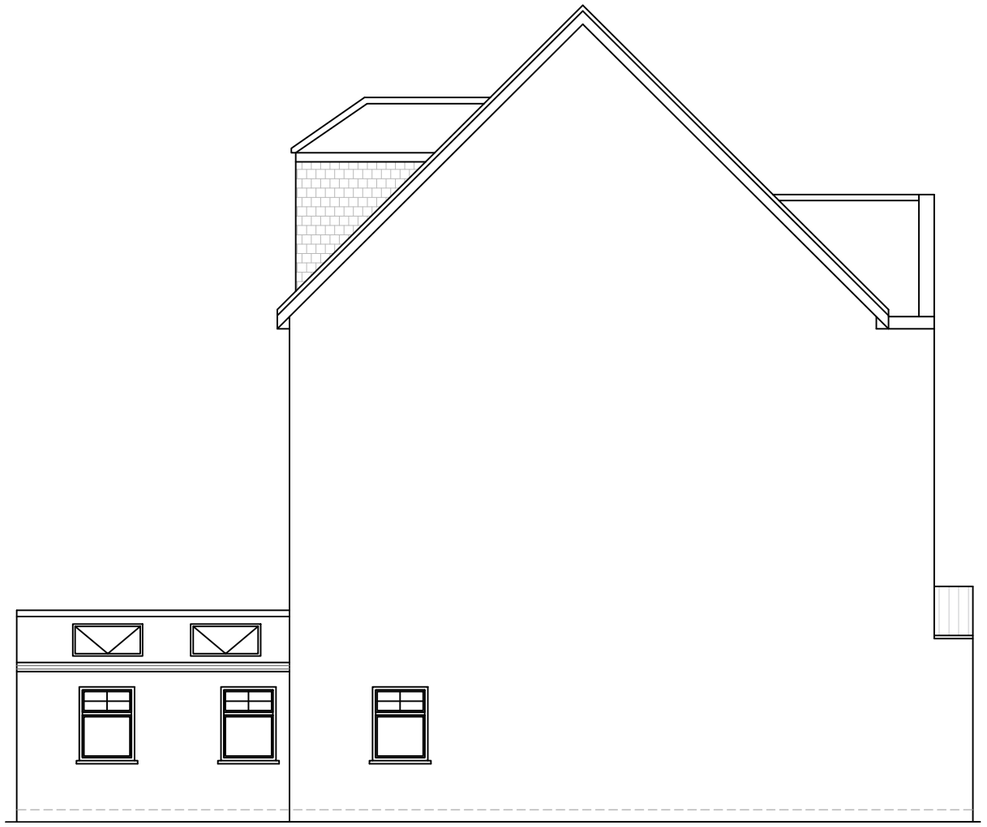

PROPOSED ELEVATION SIDE B
SCALE 1:100

SIMPLY LOFT

Project: Loft Conversion with Dormer to Rear.

Address: 148 OSIER CRESCENT,N10 1RF

Scale:	Dwg. no:
1:100 @ A3	A08 REV1
Drawn by: O.B.S	Date Drawn: 14-NOV-2023

For Drawings Tel: 0800 917 7571

E-mail: info@simplyloft.co.uk

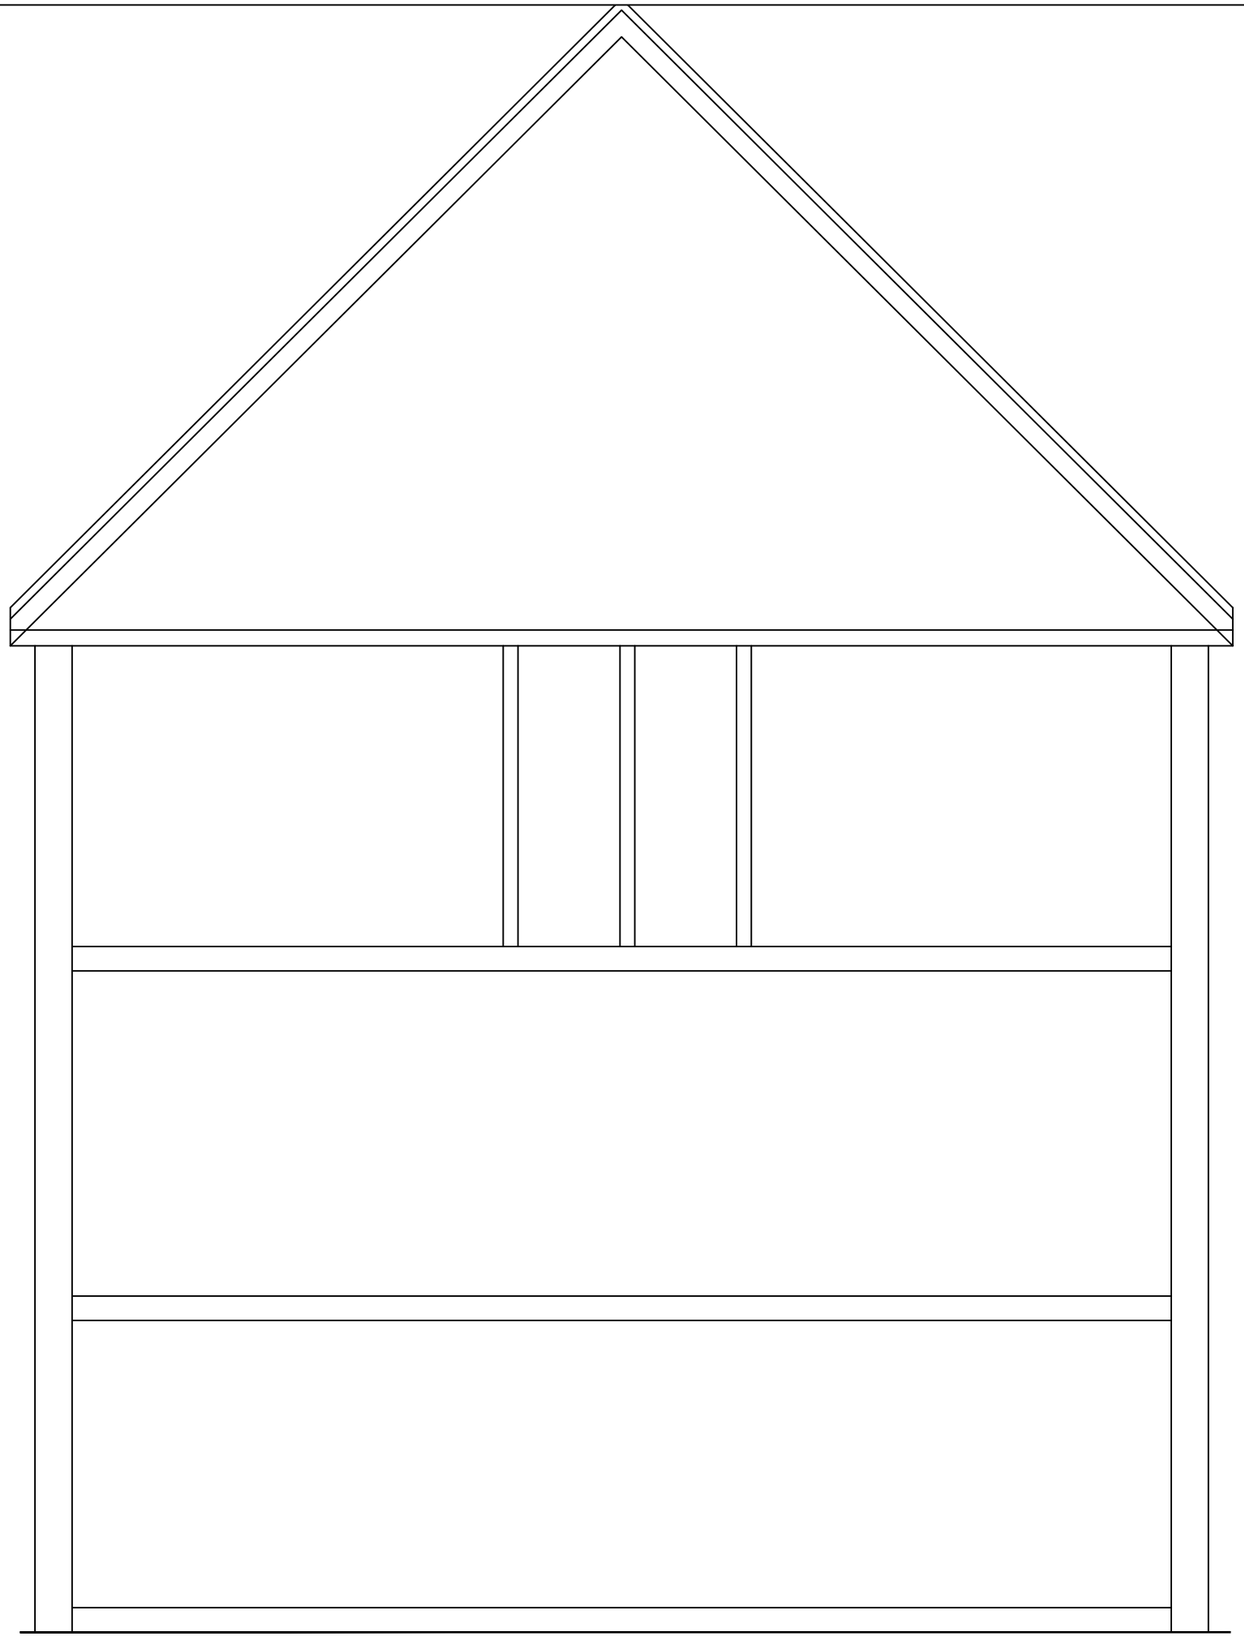

EXISTING SECTION AA
SCALE 1:50

SIMPLY LOFT

Project: Loft Conversion with Dormer to Rear.	
Address: 148 OSIER CRESCENT,N10 1RF	
Scale: 1:50 @ A3	Dwg. no: A09 REV1
Drawn by: O.B.S	Date Drawn: 14-NOV-2023
For Drawings Tel: 0800 917 7571	
E-mail: info@simplyloft.co.uk	

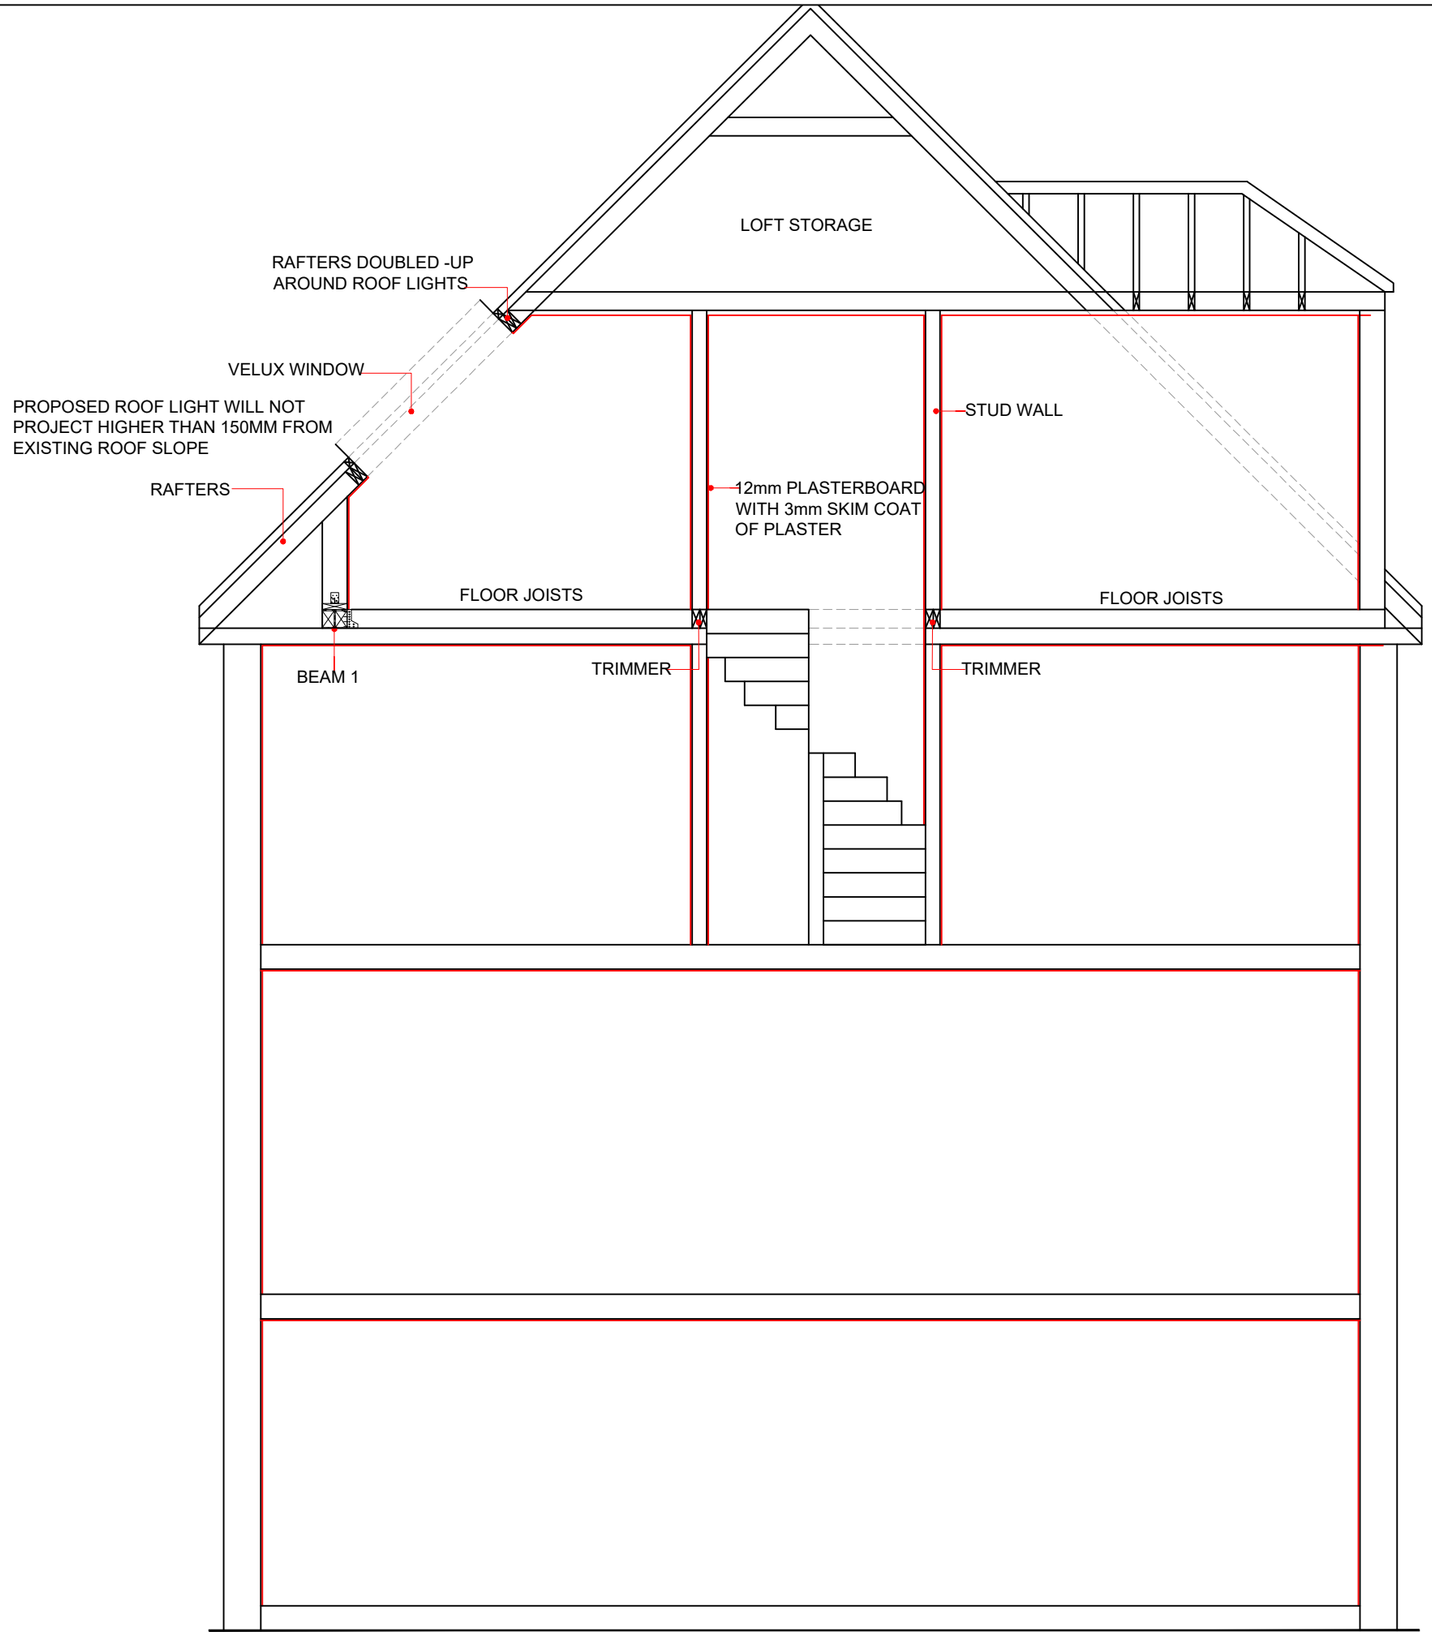

PROPOSED SECTION AA
SCALE 1:50

5m 1:50
10m1:100

SIMPLY LOFT

Project: Loft Conversion with Dormer to Rear.	
Address: 148 OSIER CRESCENT,N10 1RF	
Scale: 1:50 @ A3	Dwg. no: A10 REV1
Drawn by: O.B.S	Date Drawn: 14-NOV-2023
For Drawings Tel: 0800 917 7571	
E-mail: info@simplyloft.co.uk	

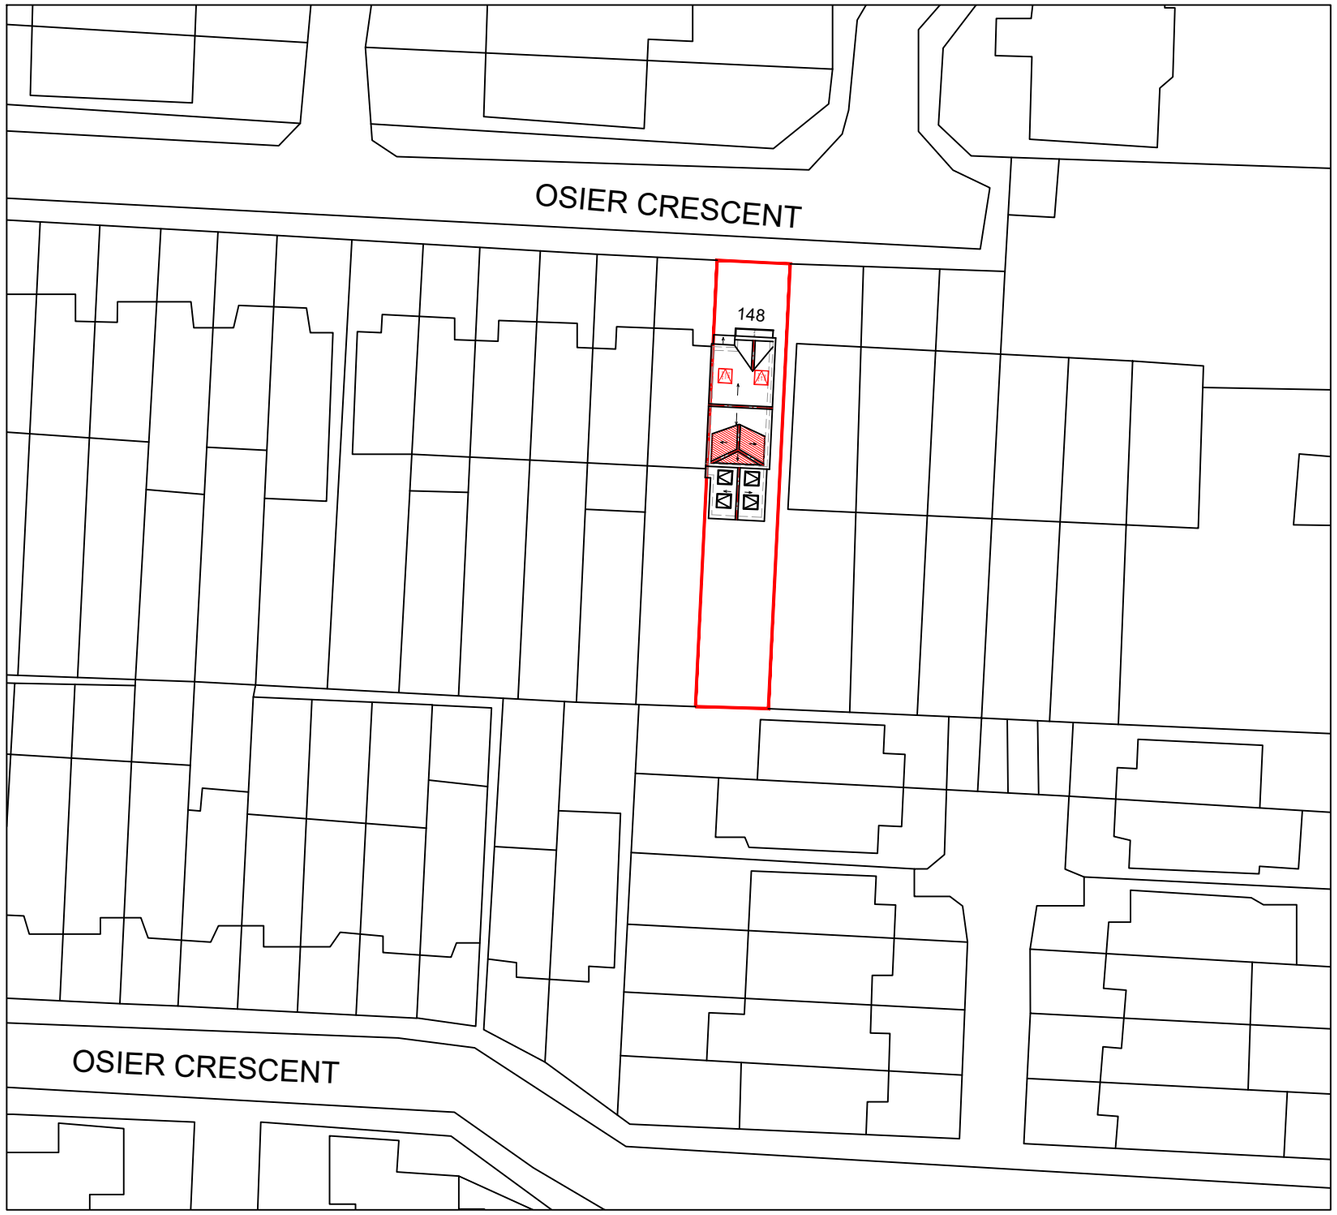

BLOCK PLAN
SCALE 1:500

LOCATION PLAN
SCALE 1:1250

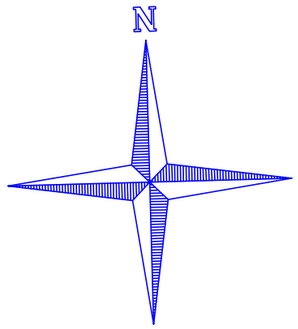

0 10 20 30 40 50m 1:500

0 10 20 50 100m 1:1250

SIMPLY LOFT

Project: Loft Conversion with Dormer to Rear.	
Address: 148 OSIER CRESCENT,N10 1RF	
Scale: 1:500 @ A3	Dwg. no: A11 REV1
Drawn by: O.B.S	Date Drawn: 14-NOV-2023
For Drawings Tel: 0800 917 7571	
E-mail: info@simplyloft.co.uk	