


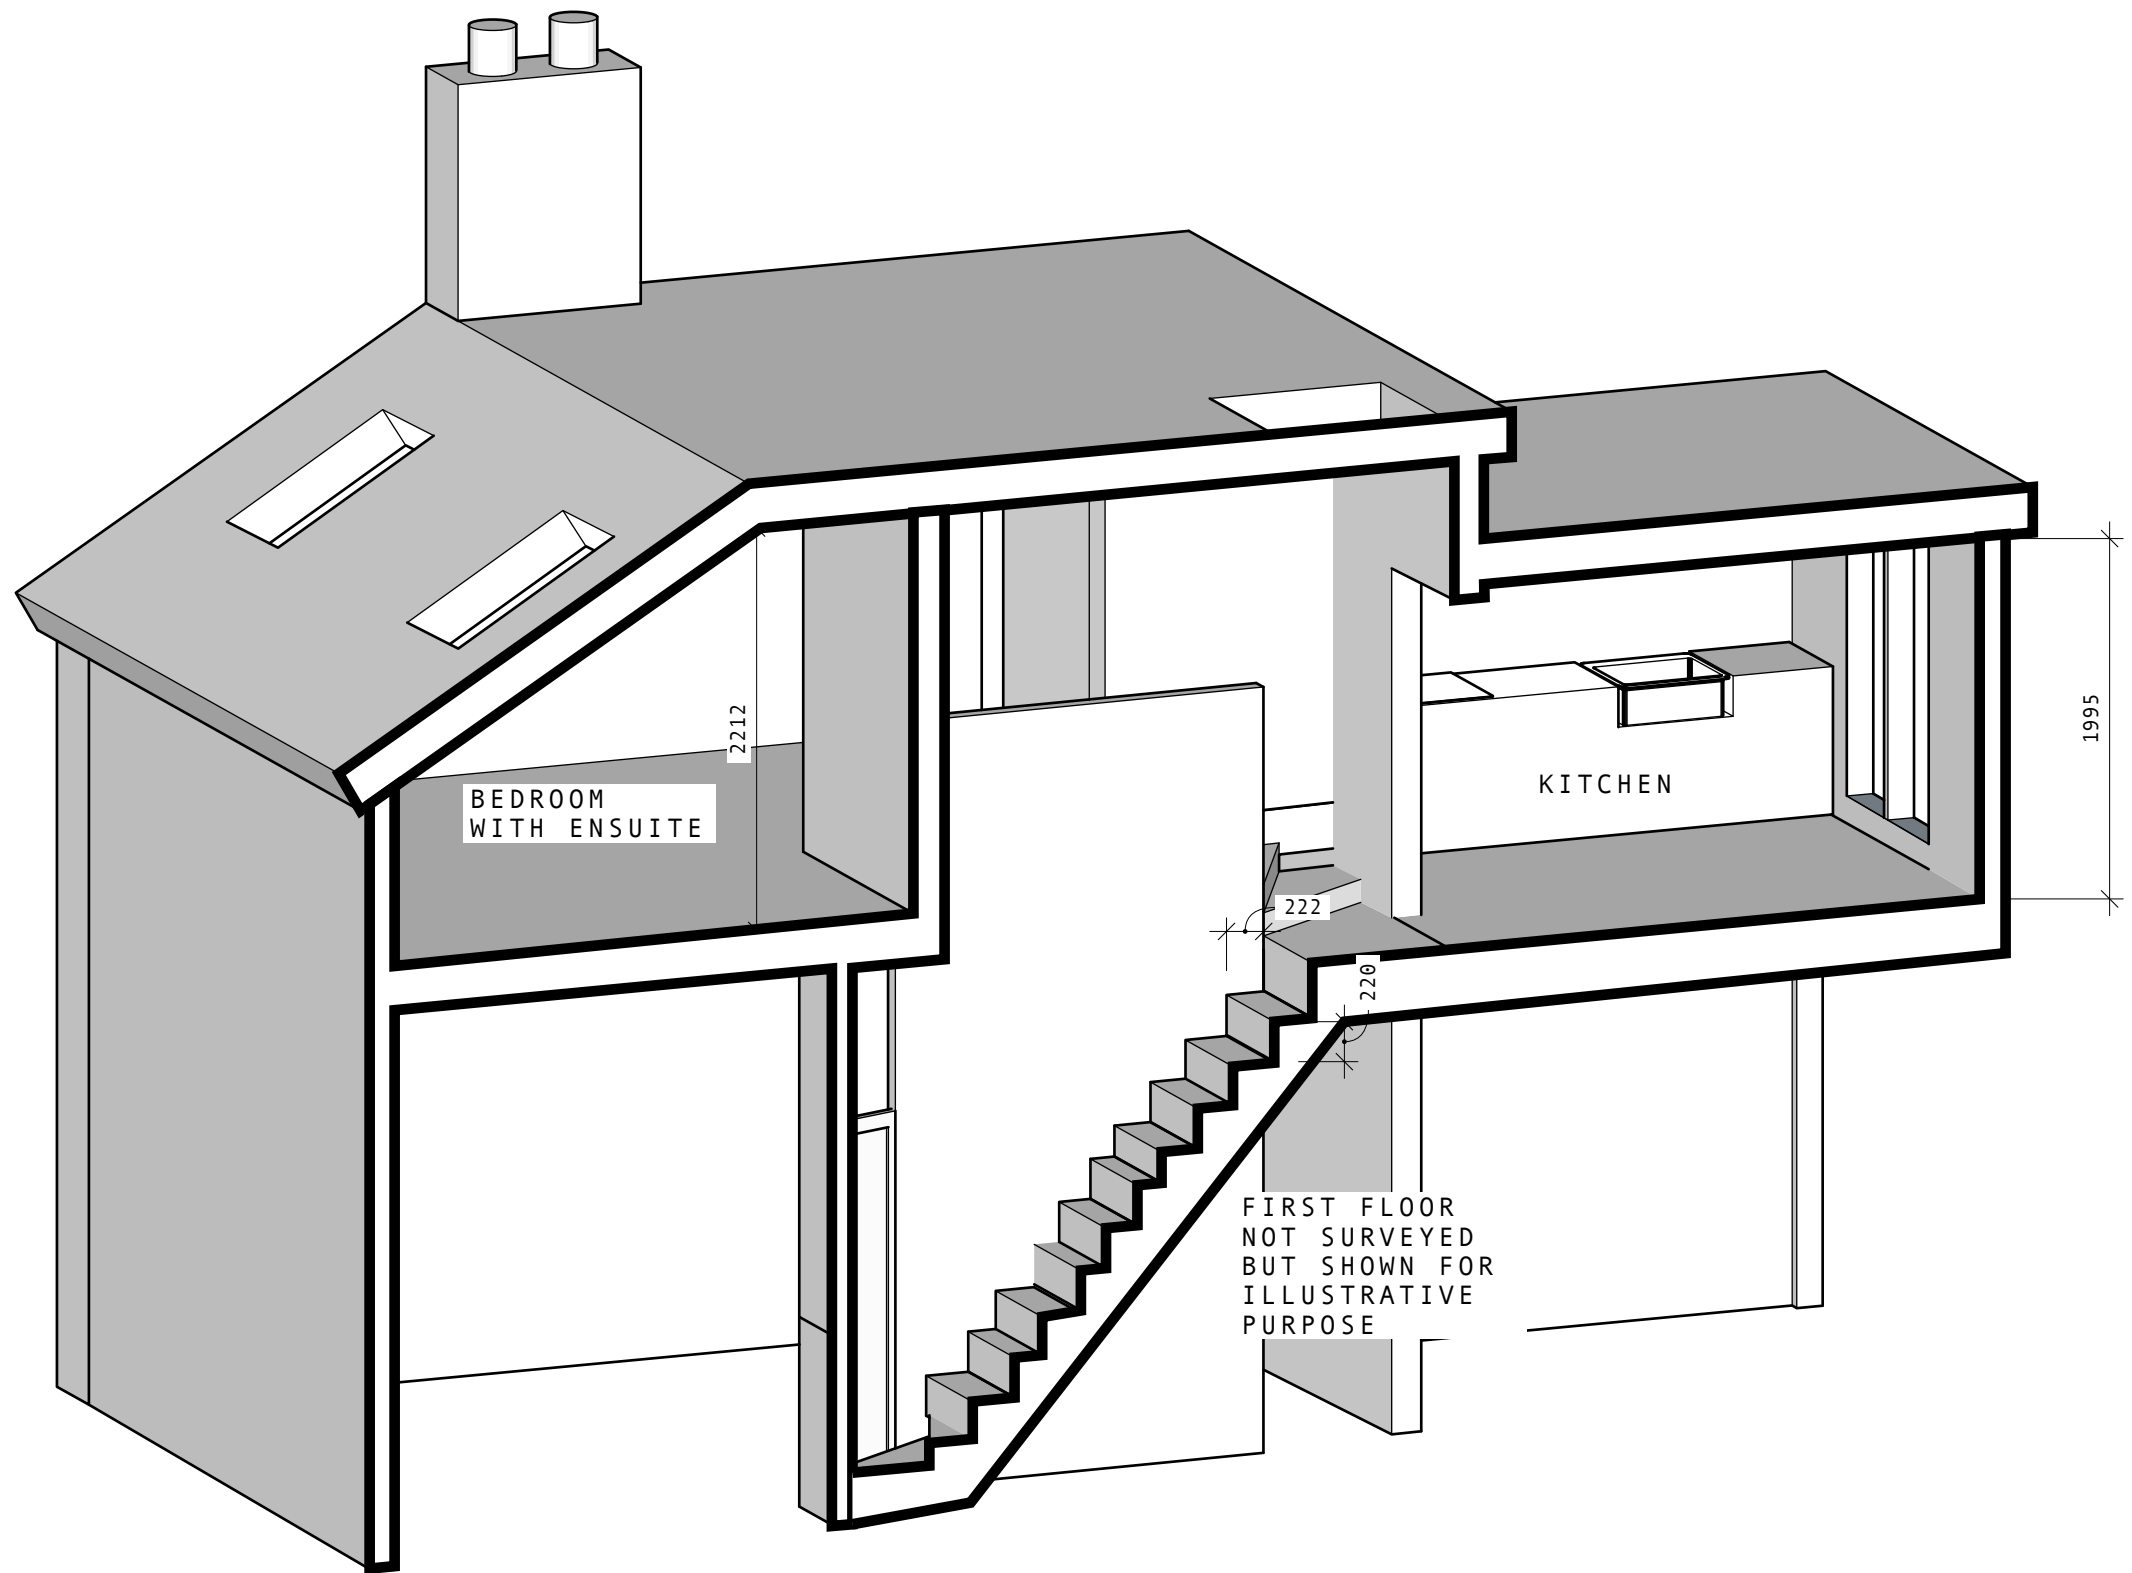


# PERSPECTIVE LONG SECTION SHOWING EXISTING LOFT

MANAF ABDULGHANI  
DESIGNER  
ISTRUCTE MEMBER NO 078412217  
WWW.MANAFABDULGHANI.COM

| REV | DATE       | DESCRIPTION         |
|-----|------------|---------------------|
| A   | 17/11/2023 | ISSUED FOR PLANNING |

|         |                           |
|---------|---------------------------|
| PROJECT | 53 PARK RIDINGS N8 0LB    |
| CLIENT  | YVONNE LESANDROU          |
| SCOPE   | RETROSPECTIVE APPLICATION |

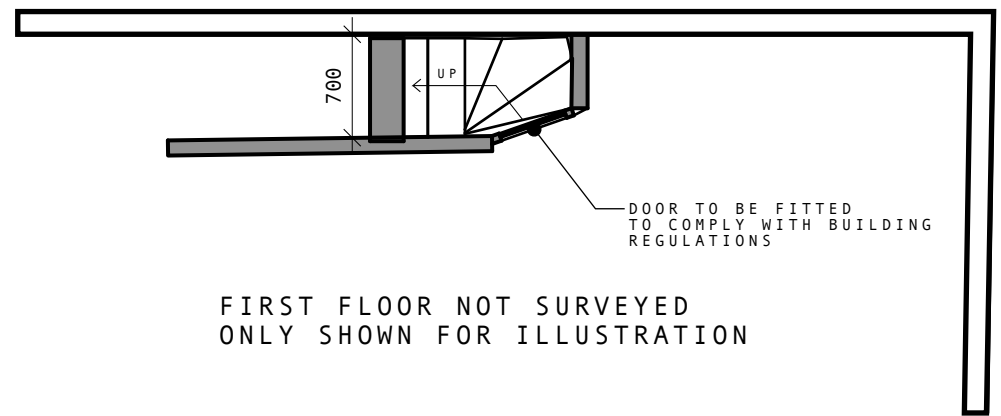

LOFT ENTRANCE LEVEL AT FIRST FLOOR

SCALE 1/50@A3


MANAF ABDULGHANI

DESIGNER  
ISTRUCTE MEMBER NO 078412217

WWW.MANAFABDULGHANI.COM


| REV | DATE       | DESCRIPTION         |
|-----|------------|---------------------|
| A   | 17/11/2023 | ISSUED FOR PLANNING |

|         |                           |
|---------|---------------------------|
| PROJECT | 53 PARK RIDINGS N8 0LB    |
| CLIENT  | YVONNE LESANDROU          |
| SCOPE   | RETROSPECTIVE APPLICATION |

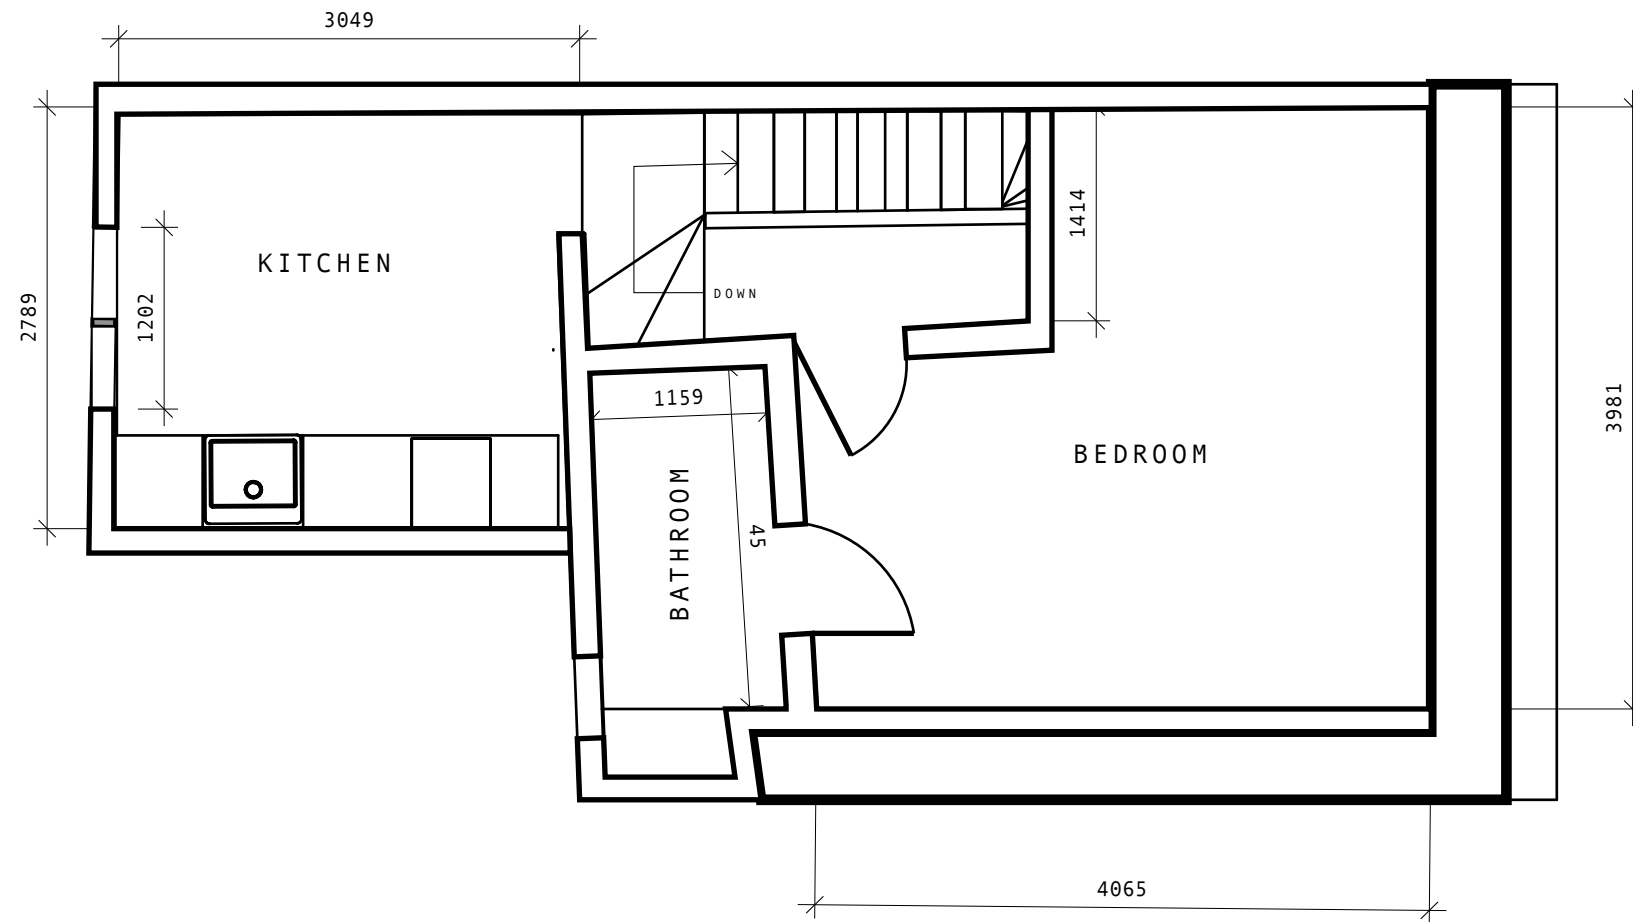

# LOFT FLOOR AS EXISTING

SCALE 1/50@A3

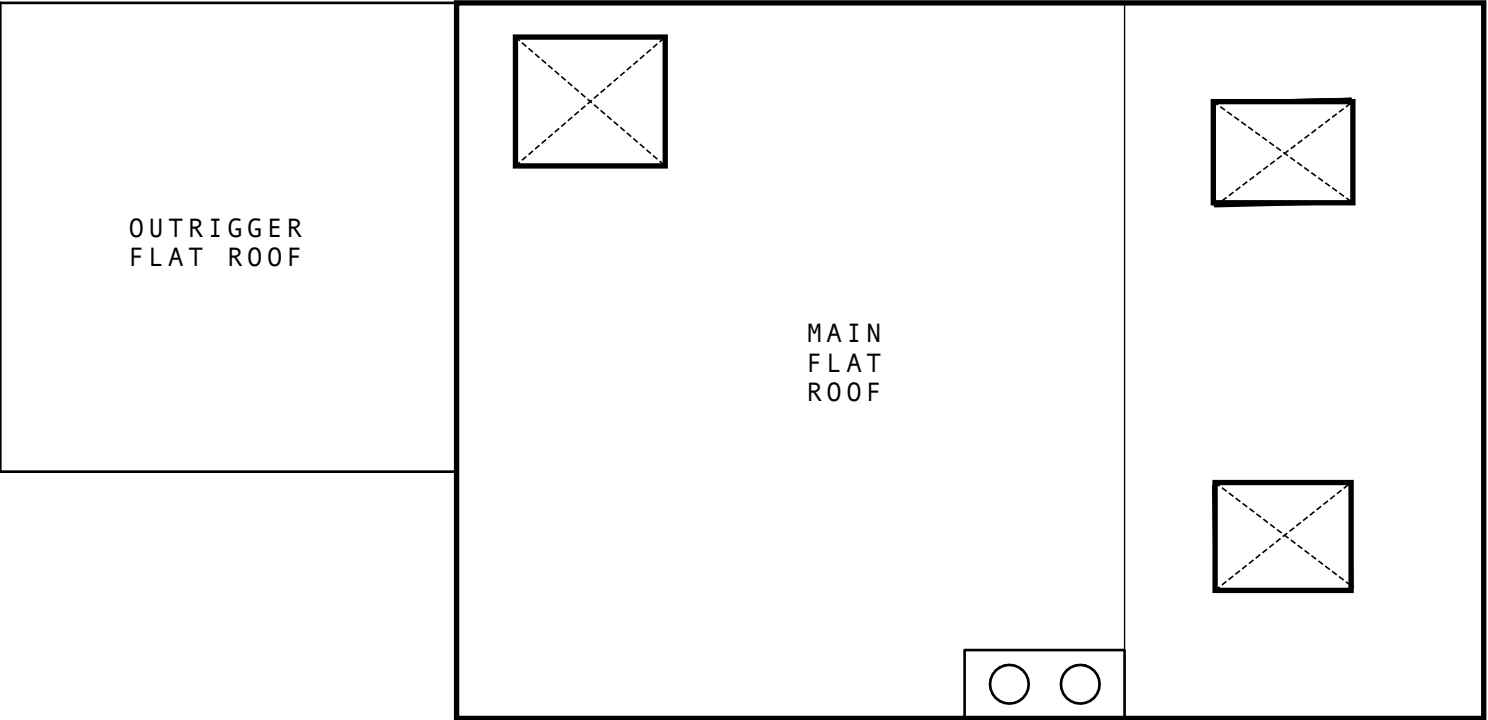

# LOFT ROOF AS EXISTING

SCALE 1/50@A3

MANAF ABDULGHANI  
DESIGNER  
ISTRUCTE MEMBER NO 078412217  
WWW.MANAFABDULGHANI.COM

| REV | DATE       | DESCRIPTION         |
|-----|------------|---------------------|
| A   | 17/11/2023 | ISSUED FOR PLANNING |

|         |                           |
|---------|---------------------------|
| PROJECT | 53 PARK RIDINGS N8 0LB    |
| CLIENT  | YVONNE LESANDROU          |
| SCOPE   | RETROSPECTIVE APPLICATION |