


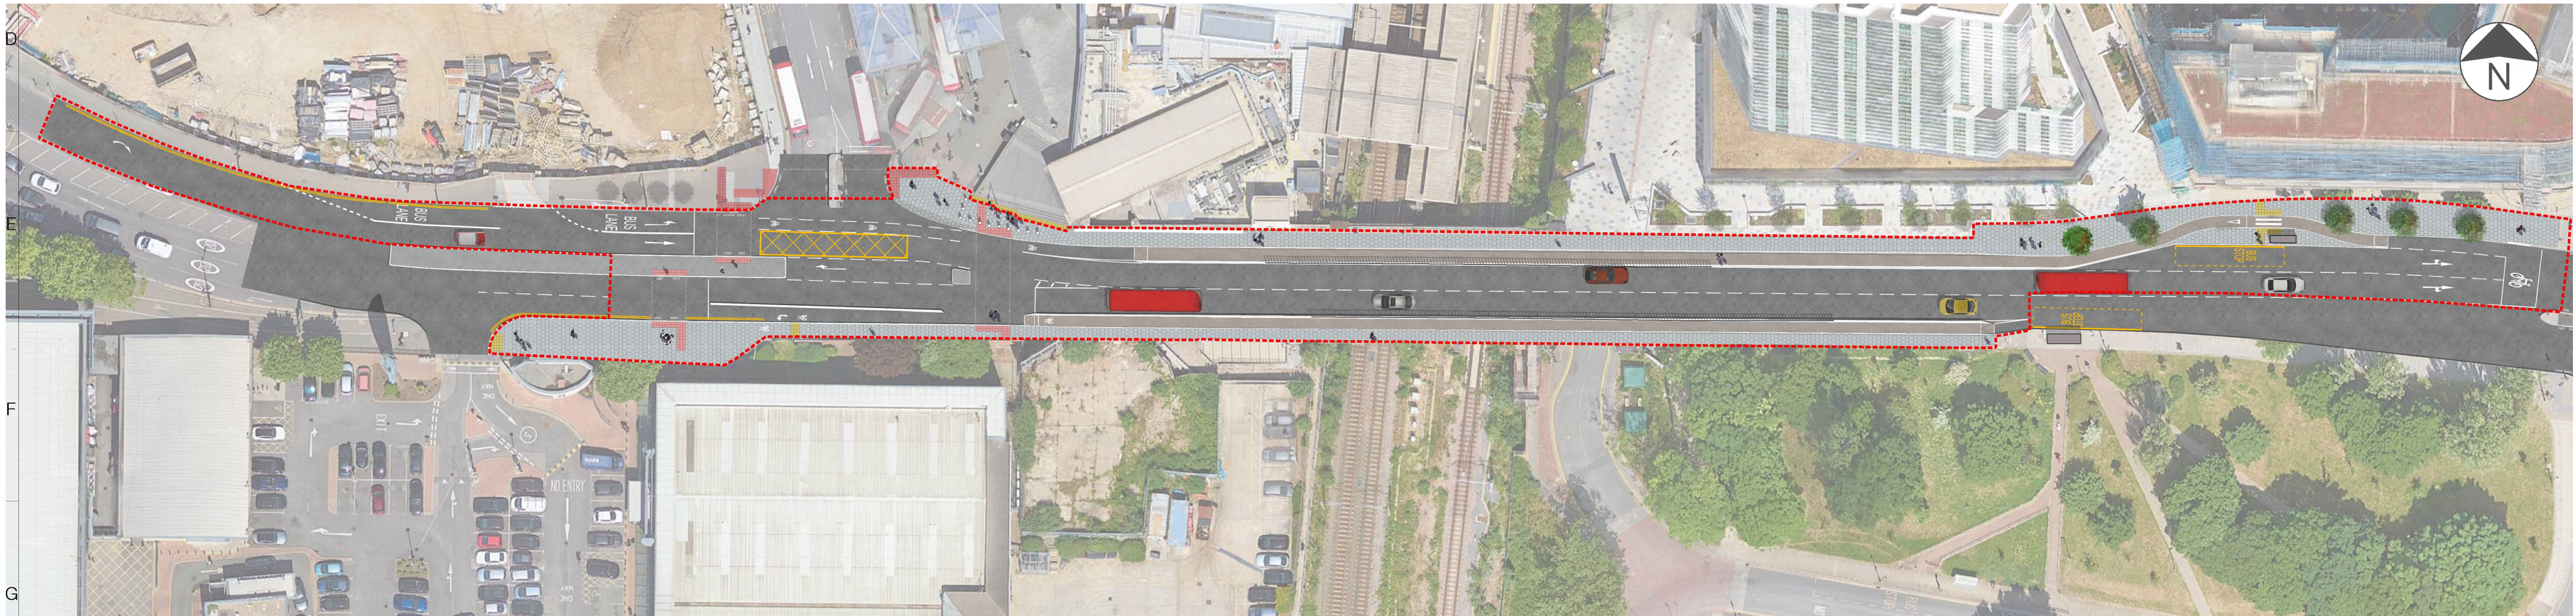


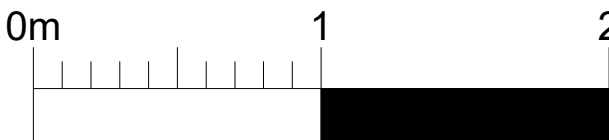



Ferry Lane - Proposed Section

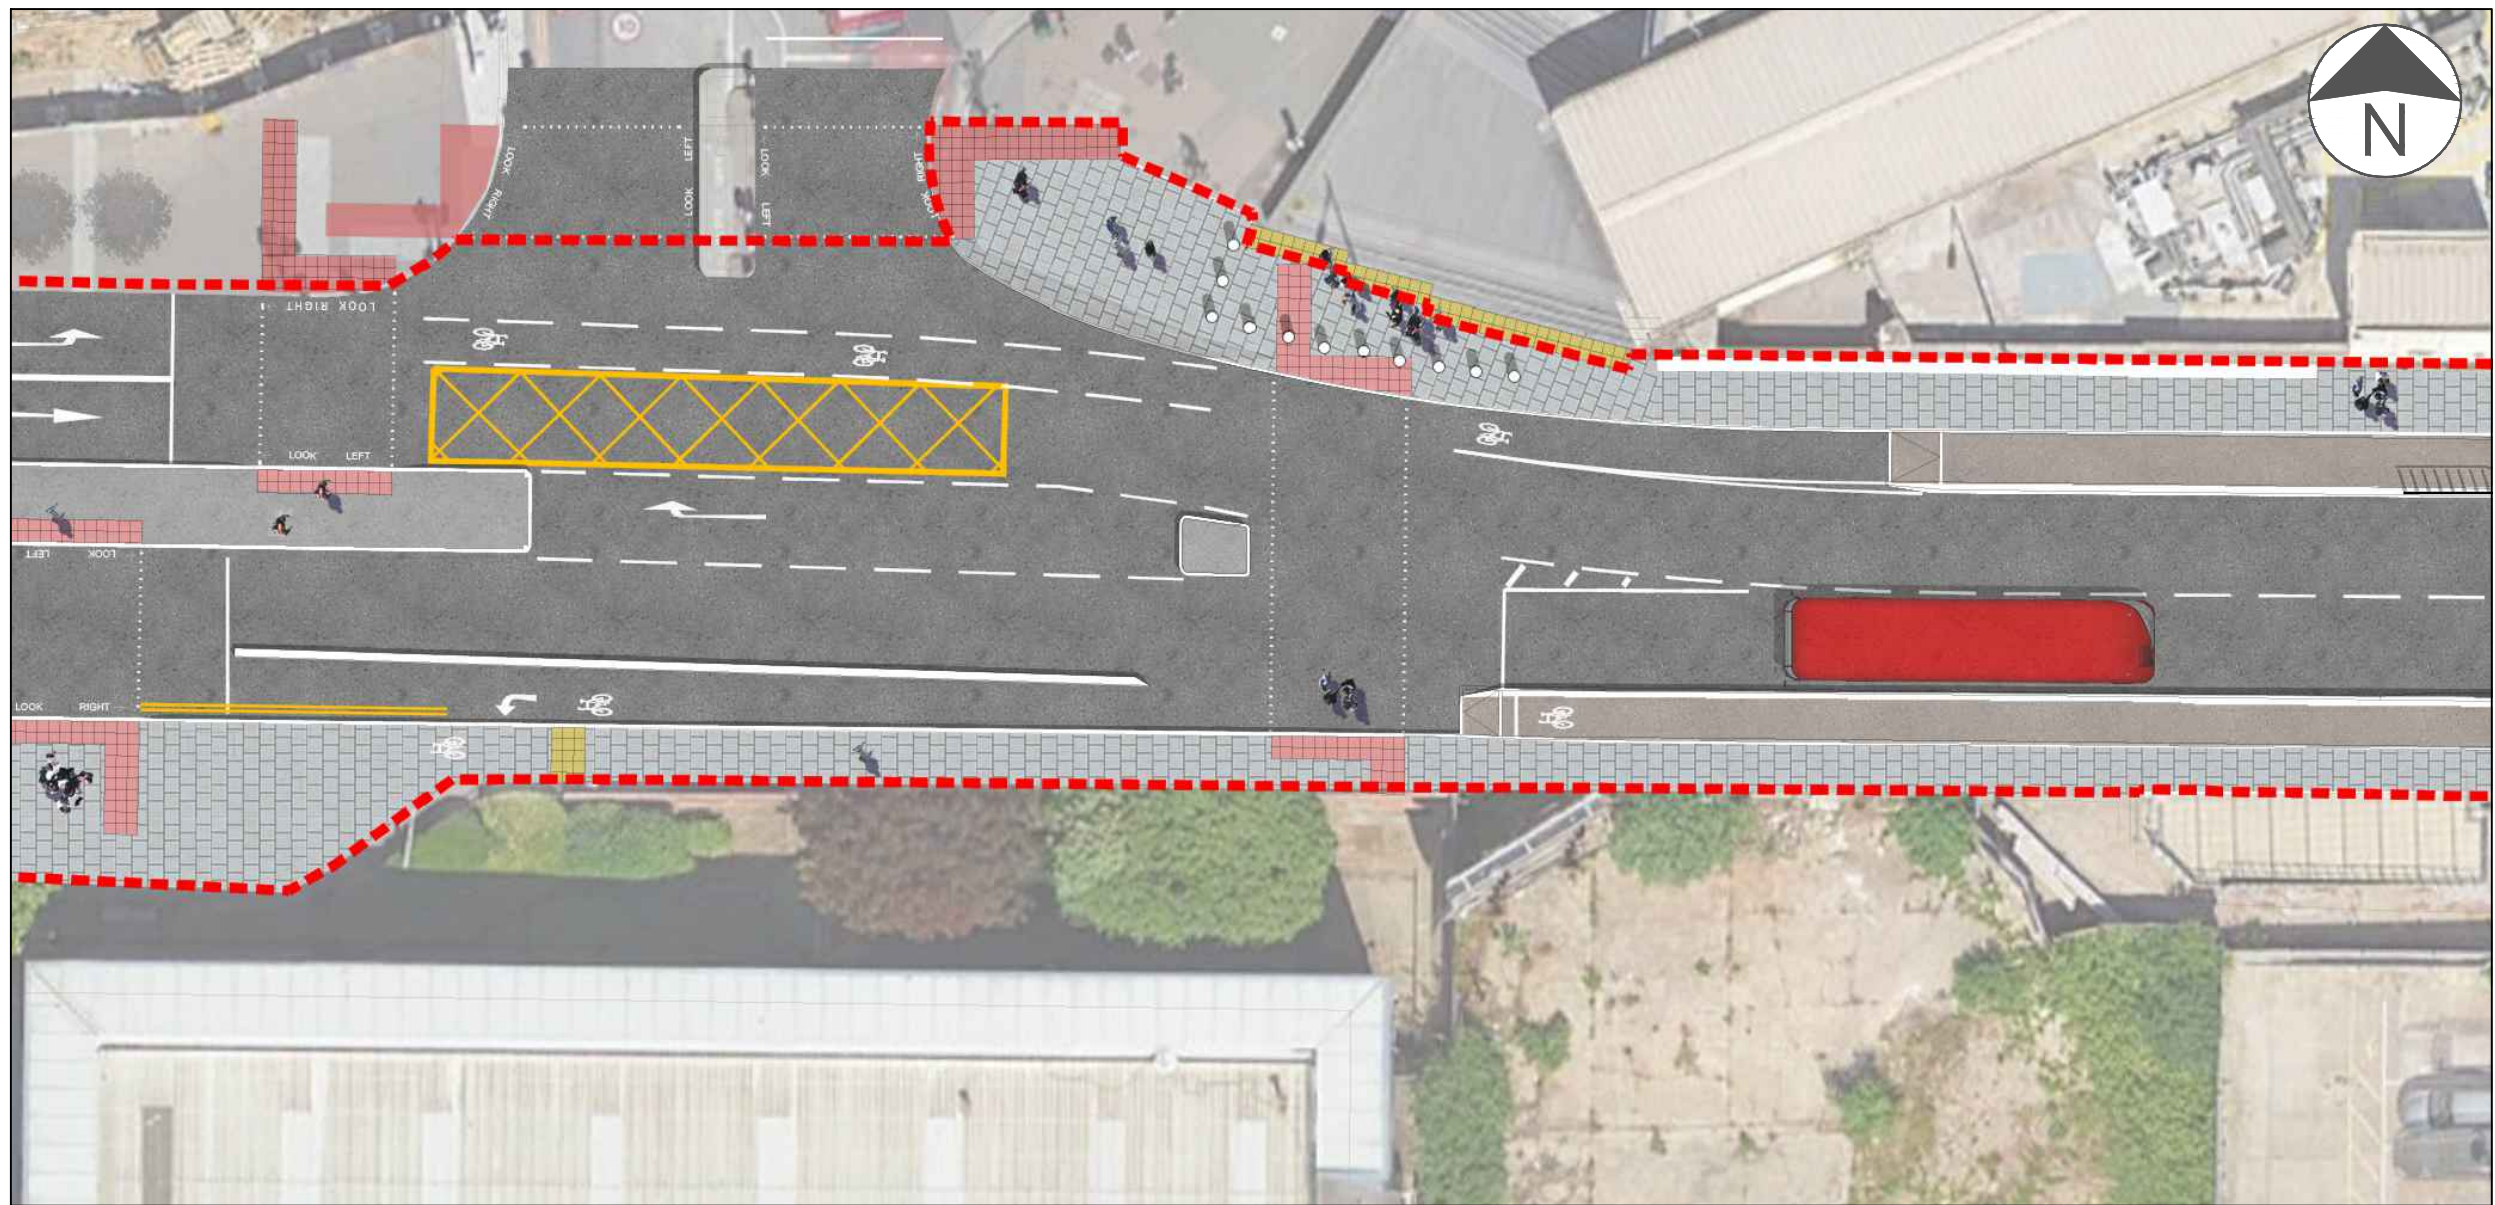


Ferry Lane - Proposed Plan

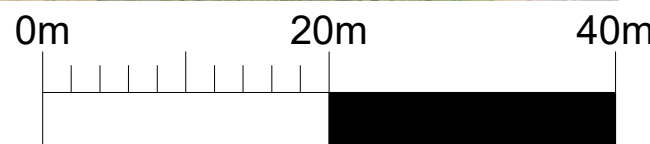

Ferry Lane - Tottenham Hale Station - Proposed Plan

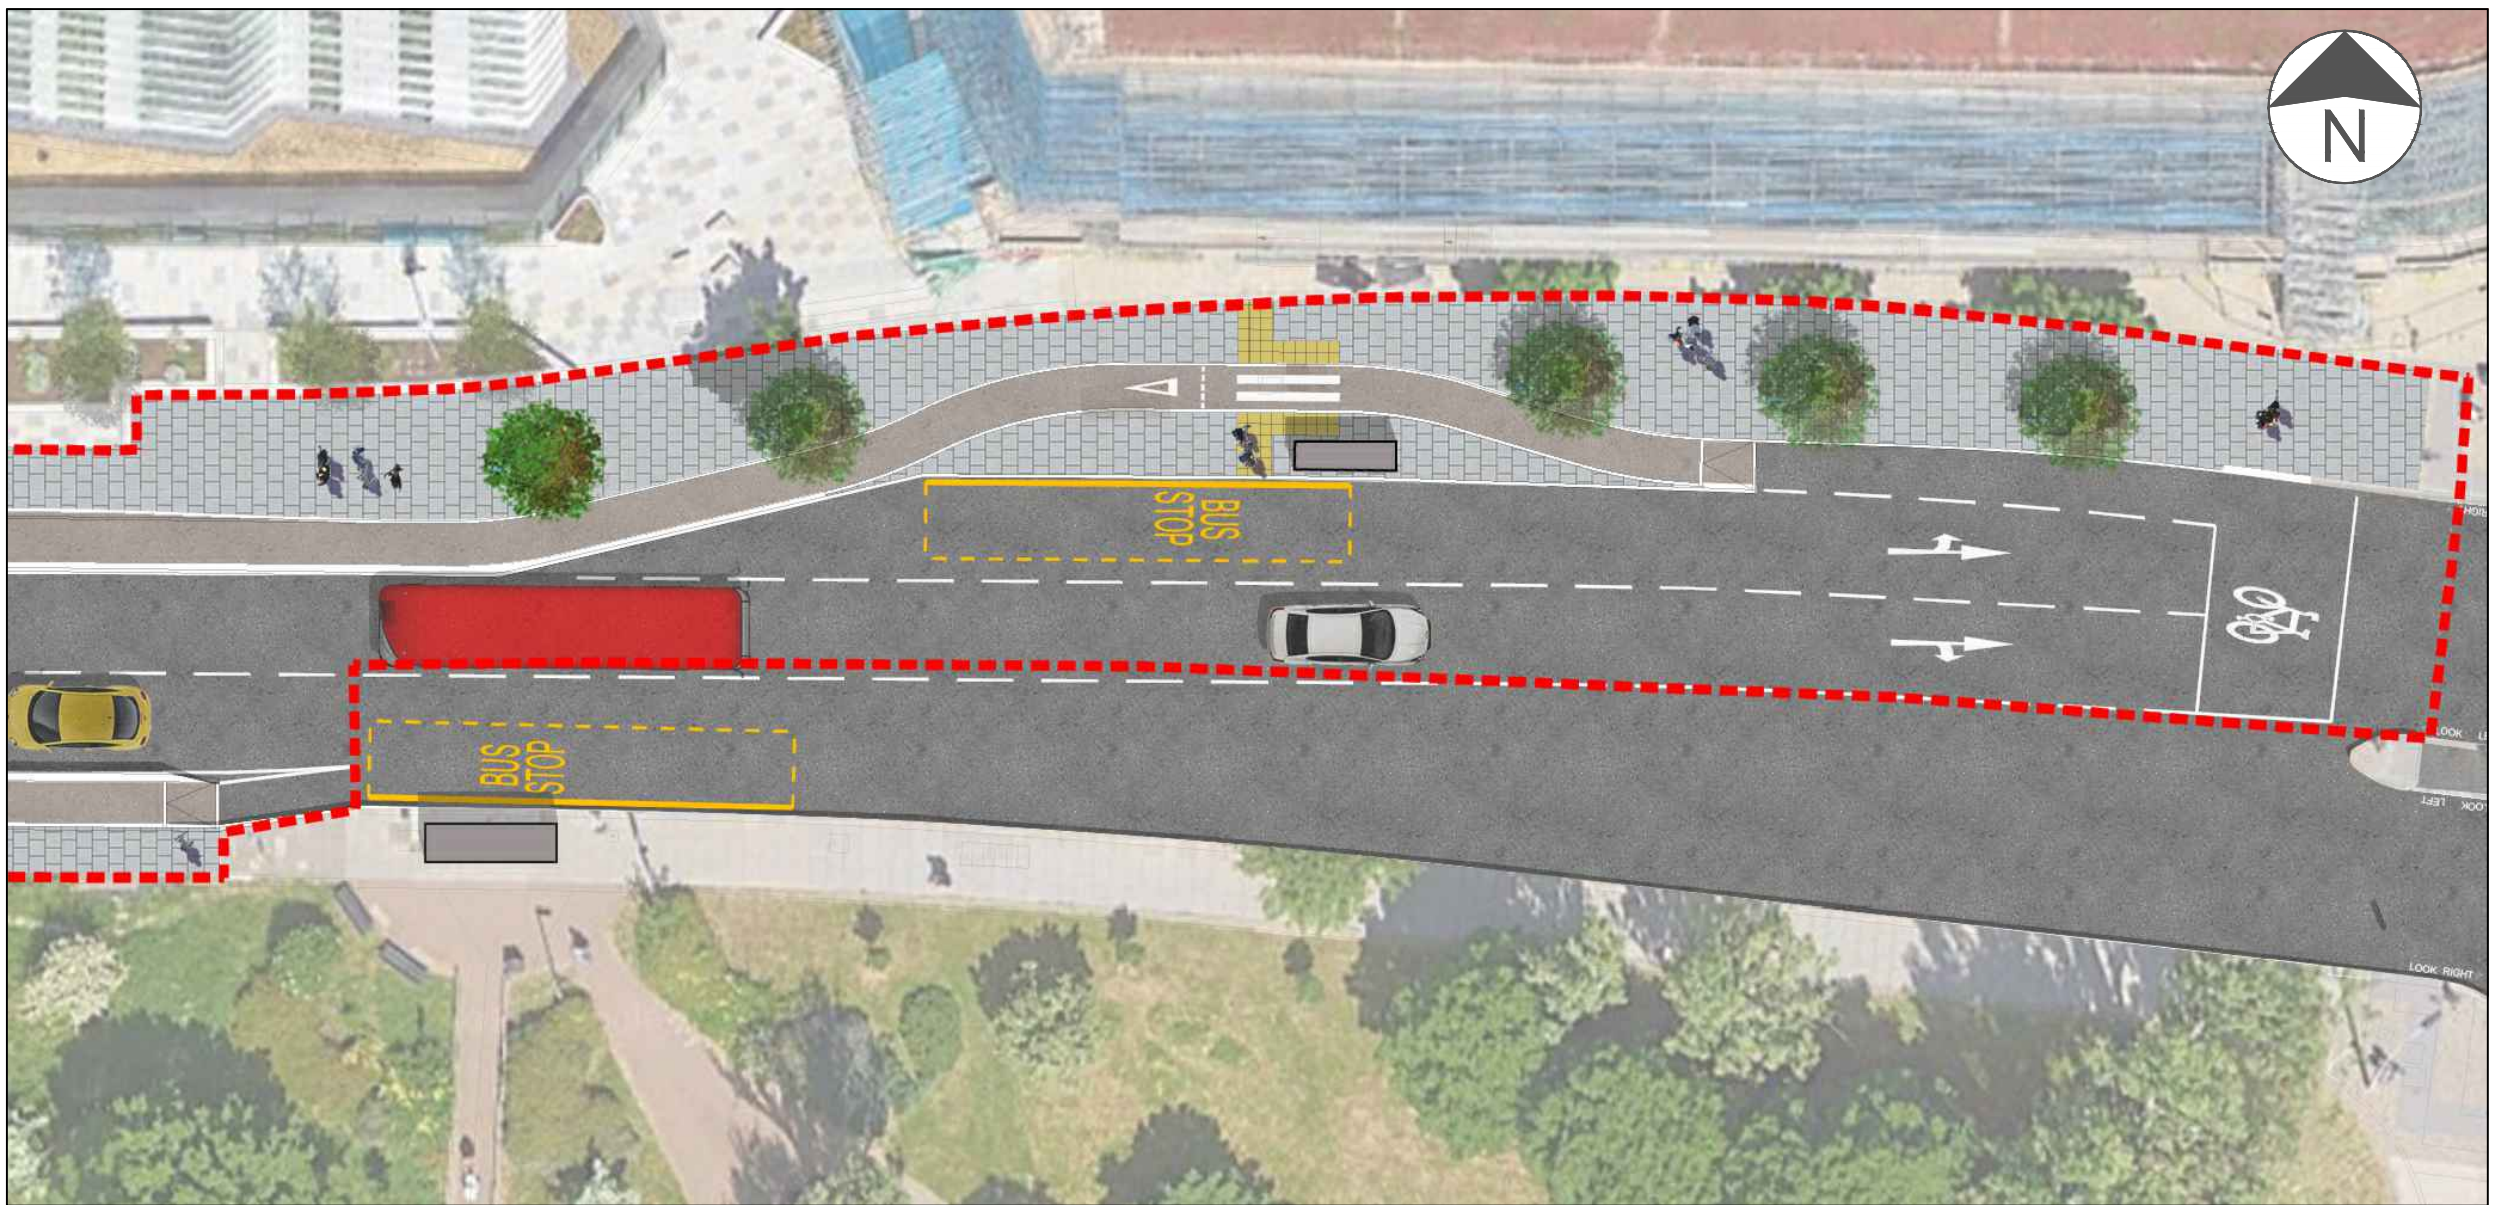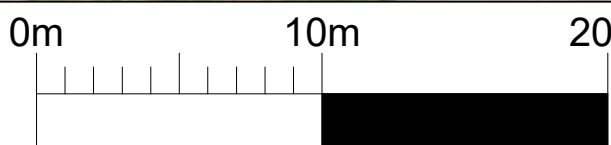

Ferry Lane - Mill Mead Bus stop - Proposed Plan

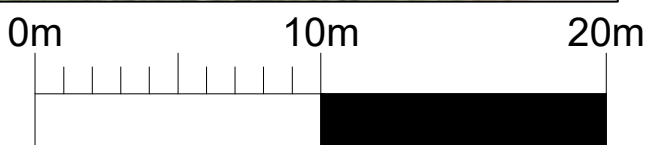

LEGEND

Planning Boundary

Rev	Date	Description	Drn	Chk	App
1	09.11.23	ISSUED FOR PLANNING	SS	KG	GW
0	02.11.23	FIRST ISSUE	SS	GW	GW

PROJECT CENTRE

www.marstonholdings.co.uk/projectcentre



FERRY LANE IMPROVEMENTS

ILLUSTRATIVE PROPOSED
GENERAL ARRANGEMENT

FOR PLANNING

Drawn	Designed	Date	Scale	Size
ND	ND	OCT 2023	NTS	A1
Drawing No.				Rev
1000009414-2-0101-02				1