
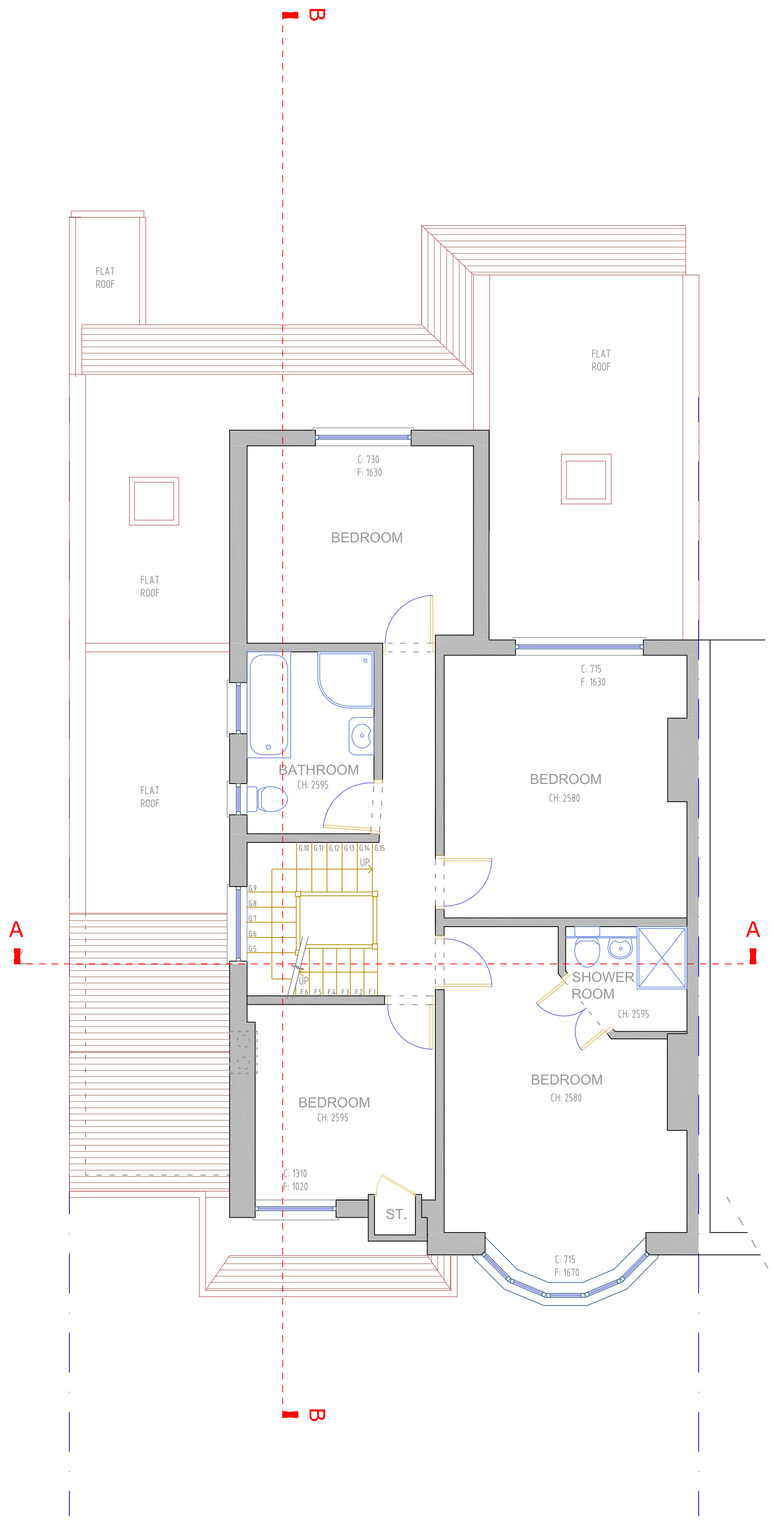



PLAN EXISTING FIRST FLOOR

Scale: A1 1:50 A3 1:100

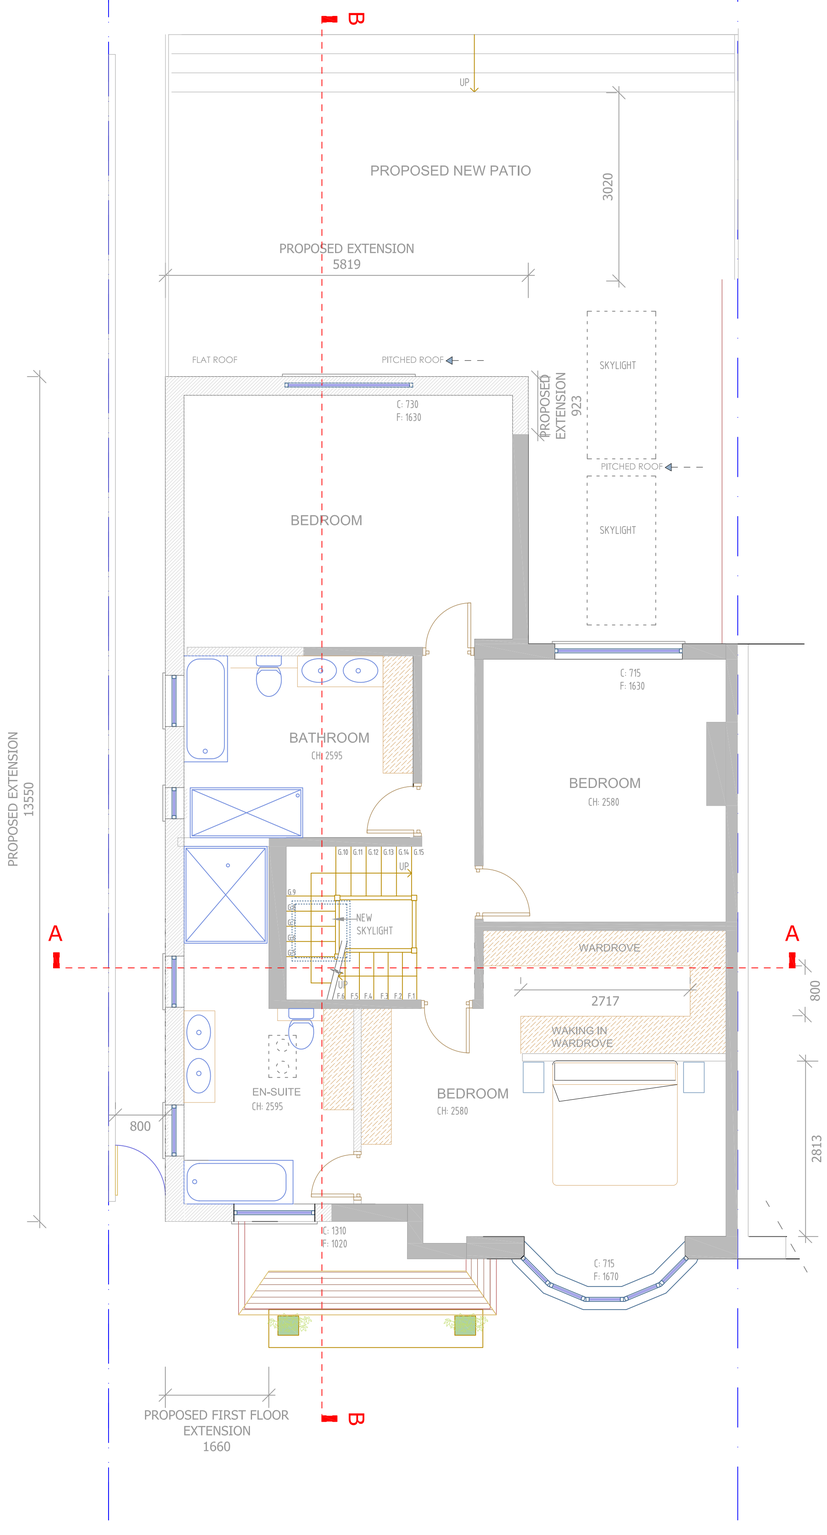

PLAN PROPOSED FIRST FLOOR

Scale: A1 1:50 A3 1:100

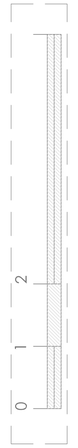

PERCEPTION IS UNABLE TO VERIFY THE ACCURACY OF THE DRAWING AS WE HAVE RELIED ON THIRD PARTY PREPARED DRAWINGS WHICH ARE INACCURATE. THEREFORE ANY MEMBERS OF PERCEPTIONS CANOT HELD RESPONSIBLE ANY INACCURACY WITHIN THIS DRAWING. ALL RIGHTS RESERVE.

REVISION

NO		DATE

DRAWING NOTES

COPYRIGHT

THIS DRAWING IS THE COPYRIGHT OF PERCEPTIONS AND MAY NOT BE USED WITHOUT THEIR CONSENT

DIMENSIONS

WRITTEN DIMENSIONS TO BE TAKEN IN PREFERENCES TO
SCALED DIMENSIONS. THE CONTRACTOR IS RESPONSIBLE
FOR CHECKING ALL DIMENSIONS BEFORE WORK STARTS.

LOCAL AUTHORITY

ALL WORK IS TO BE CARRIED OUT TO THE REQUIREMENTS,
AND TO THE SATISFACTION OF THE LOCAL AUTHORITY.

DISCREPANCIES

ANY DISCREPANCIES TO BE BROUGHT TO THE ATTENTION
OF THE ARCHITECT IMMEDIATELY.

GENERAL
FOR POSITIONS AND DETAILS OF ALL STRUCTURAL DETAILS
SUCH AS COLUMNS, POST, PADSTONES, JOIST AND RAFTER
SIZE, STEELS,FOUNDATIONS ETC CONTRACTOR MUST REFER
TO STRUCTURAL ENGINEER'S DETAILS AND DRAWINGS

ALWAYS CHECK ALL MEASUREMENTS ON SITE AGAINST
DRAWINGS - ANY DISCREPANCY TO BE DISCUSSED IMMEDIATELY WITH ARCHITECT

PLANNING PERMISSION ISSUE

CLIENT: MR AND MRS NAHAR

JOB: 19 WOODSIDE AVENUE
N6 4SP

DRAWING:
EXISTING AND PROPOSED
FIRST FLOOR PLANS

DRAW NO	SCALE	DATE
1576 - 02	A3 1:100 A1 1:50	JUNE 2023
STATUS	ISSUED TO	DATE

PERCEPTIONS
ARCHITECTURAL
AND DESIGN SERVICES

telephone
+44(0)208201 9818
Cell phone
+44(0)7950403547

PERCEPTIONS