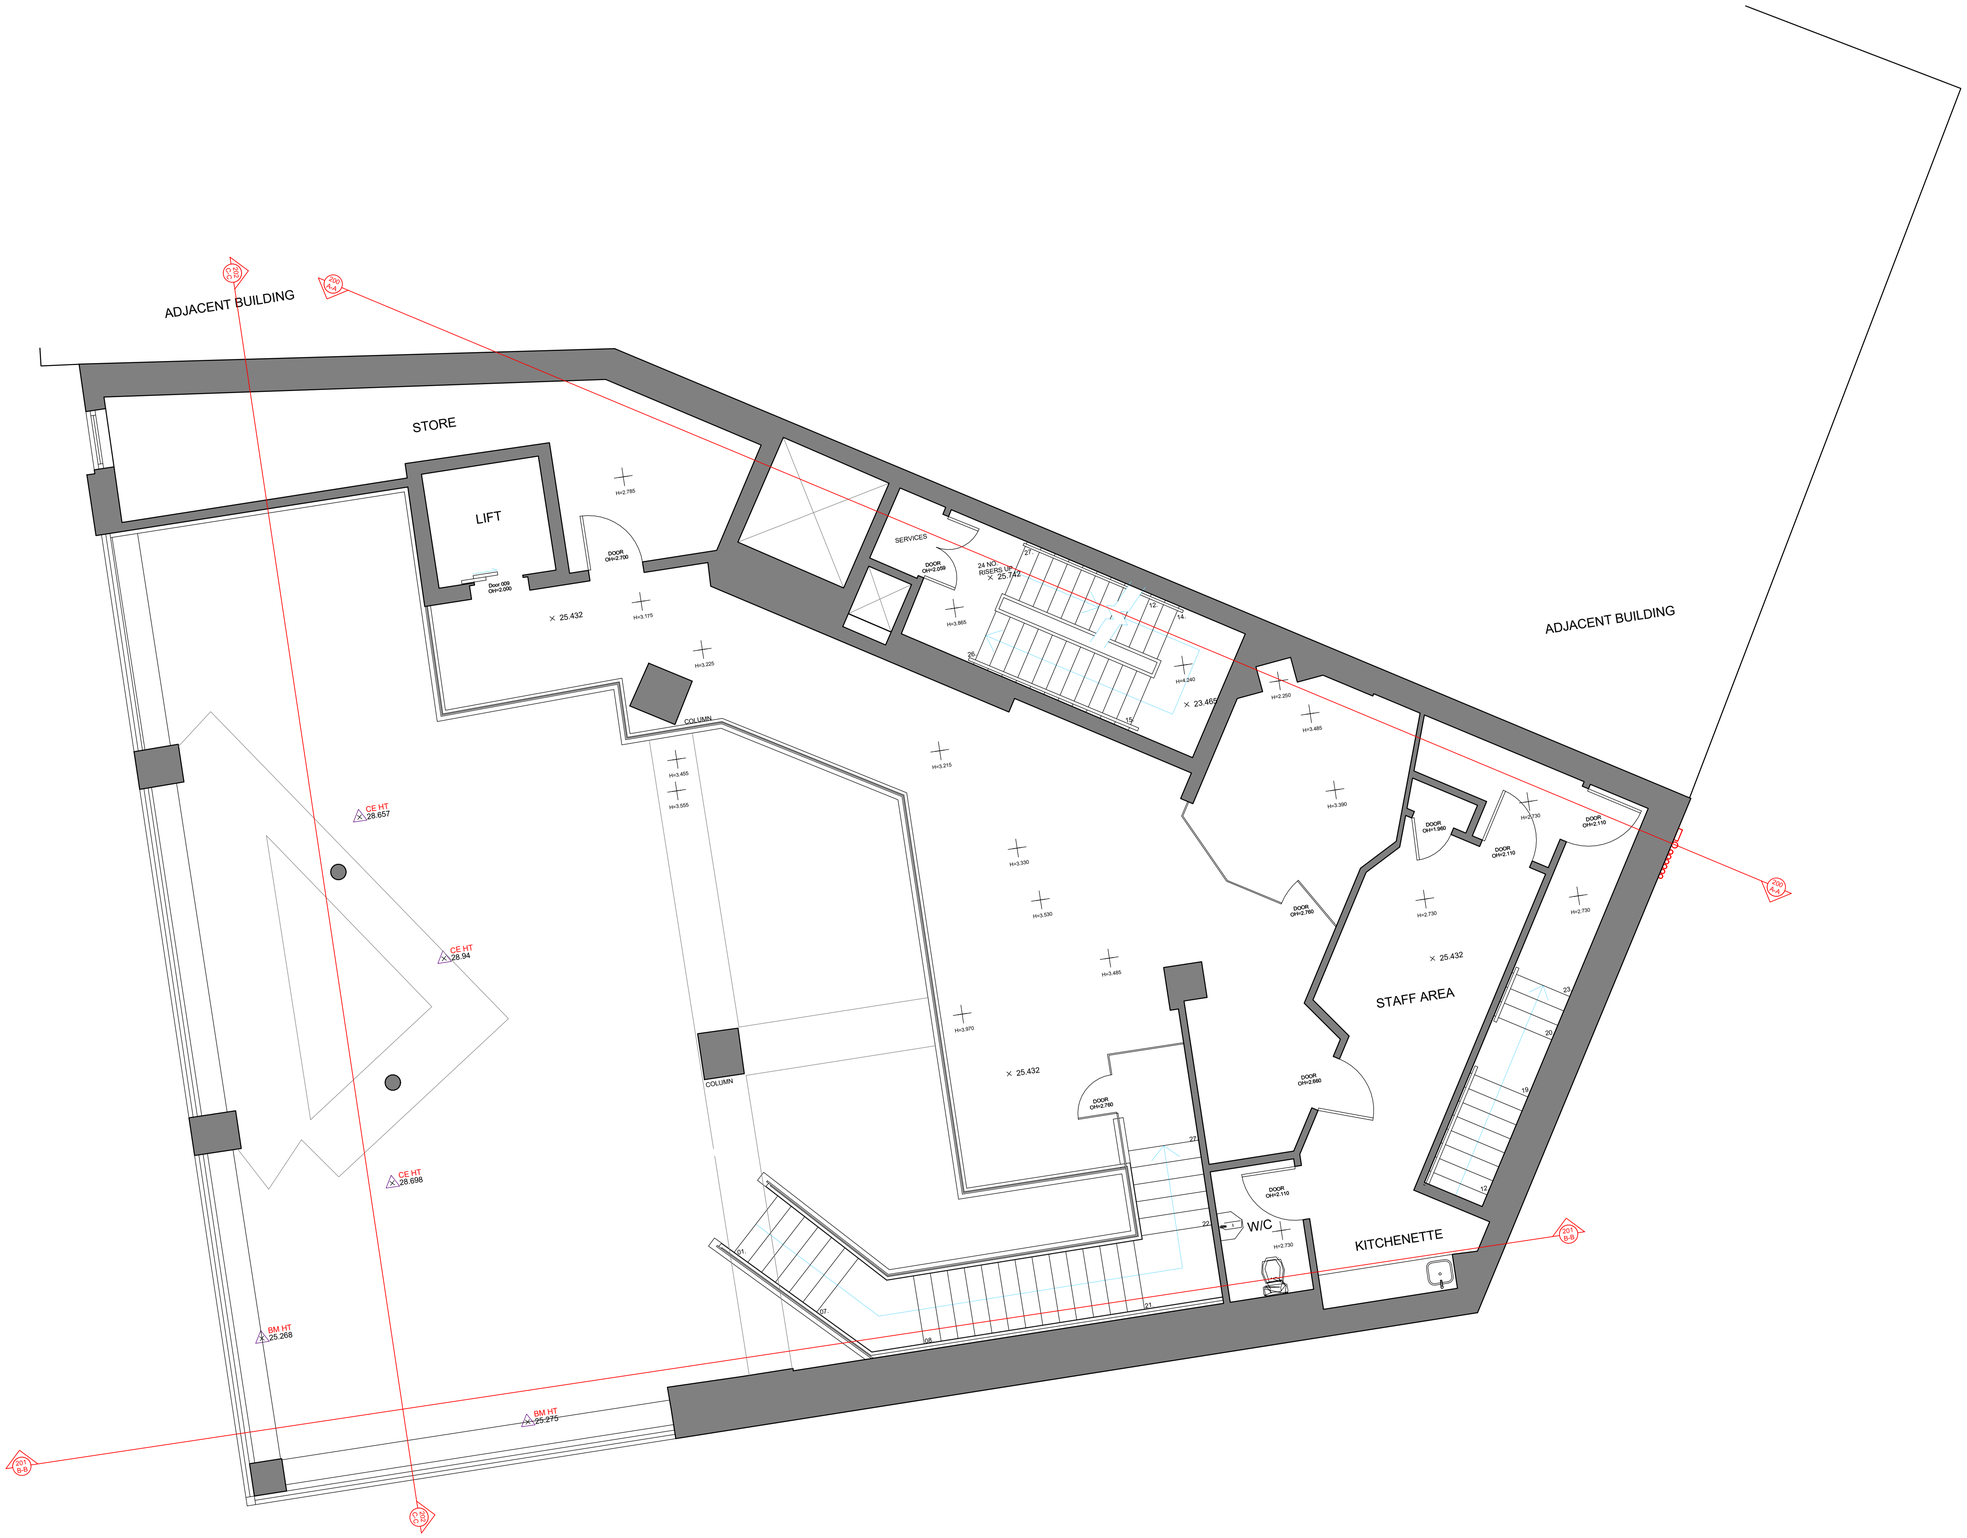

0 50cm 1m 2m 3m

N

Existing facade render system on EPS insulation

Revision	Date	Description
P02	12/10/23	Issued for Planning approval
P01	22/09/23	Issued for information

© copyright Wimshurst Pelleriti, all rights reserved 2021

Do not scale-off this drawing. Wimshurst Pelleriti take no responsibility for any dimensions obtained by measuring or scaling from this drawing and no reliance may be placed on such dimensions. If no dimension is given, it is the responsibility of the recipient to ascertain the dimension specifically from the Architect or by site measure.

The sizing of all structural service elements must always be checked against the relevant engineers drawings. No reliance should be placed upon information shown on the drawing.

project

PORTMAN HOUSE

drawing title

EXISTING FIRST FLOOR PLAN

drawing number

0686-WPA-01-01-DR-A- 0011

scale @ A1

1 : 50

revision

P02

drawing purpose

PLANNING

first issue date

09/04/17

WIMSHURST PELLERITI

The Mews,
6 Putney Common, SW15 1HL

0208 780 2206

info@wp.uk.com
wimshurst-pelleriti.com

0 50cm 1m 2m 3m

N

Existing facade render system on EPS insulation

Revision	Date	Description
P02	12/10/23	Issued for Planning approval
P01	22/09/23	Issued for information

© copyright Wimshurst Pelleriti, all rights reserved 2021

Do not scale-off this drawing. Wimshurst Pelleriti take no responsibility for any dimensions obtained by measuring or scaling from this drawing and no reliance may be placed on such dimensions. If no dimension is given, it is the responsibility of the recipient to ascertain the dimension specifically from the Architect or by site measure.

The sizing of all structural service elements must always be checked against the relevant engineers drawings. No reliance should be placed upon information shown on the drawing.

project
PORTMAN HOUSE

drawing title
EXISTING SECOND FLOOR PLAN

drawing number
0686-WPA-01-02-DR-A- 0012

scale @ A1
1 : 50

revision
P02

drawing purpose
PLANNING

first issue date
09/04/17

WIMSHURST PELLERITI

The Mews,
6 Putney Common, SW15 1HL

0208 780 2206

info@wp.uk.com
wimshurst-pelleriti.com

0 50cm 1m 2m 3m

N

Existing facade render system on EPS insulation

Revision	Date	Description
P02	12/10/23	Issued for Planning approval
P01	22/09/23	Issued for information

© copyright Wimshurst Pelleriti, all rights reserved 2021

Do not scale-off this drawing. Wimshurst Pelleriti take no responsibility for any dimensions obtained by measuring or scaling from this drawing and no reliance may be placed on such dimensions. If no dimension is given, it is the responsibility of the recipient to ascertain the dimension specifically from the Architect or by site measure.

The sizing of all structural service elements must always be checked against the relevant engineers drawings. No reliance should be placed upon information shown on the drawing.

project
PORTMAN HOUSE

drawing title
EXISTING THIRD FLOOR PLAN

drawing number
0686-WPA-01-03-DR-A- 0013

scale @ A1
1 : 50

revision
P02

drawing purpose
PLANNING

first issue date
09/04/17

WIMSHURST PELLERITI

The Mews,
6 Putney Common, SW15 1HL

0208 780 2206

info@wp.uk.com
wimshurst-pelleriti.com

0 50cm 1m 2m 3m

N

Existing facade render system on EPS insulation

Revision	Date	Description
P02	12/10/23	Issued for Planning approval
P01	22/09/23	Issued for information

© copyright Wimshurst Pelleriti, all rights reserved 2021

Do not scale-off this drawing. Wimshurst Pelleriti take no responsibility for any dimensions obtained by measuring or scaling from this drawing and no reliance may be placed on such dimensions. If no dimension is given, it is the responsibility of the recipient to ascertain the dimension specifically from the Architect or by site measure.

The sizing of all structural service elements must always be checked against the relevant engineers drawings. No reliance should be placed upon information shown on the drawing.

project
PORTMAN HOUSE

drawing title
EXISTING FOURTH FLOOR PLAN

drawing number
0686-WPA-01-04-DR-A- 0014

scale @ A1
1 : 50

revision
P02

drawing purpose
PLANNING

first issue date
09/04/17

WIMSHURST PELLERITI

The Mews,
6 Putney Common, SW15 1HL

0208 780 2206

info@wp.uk.com
wimshurst-pelleriti.com

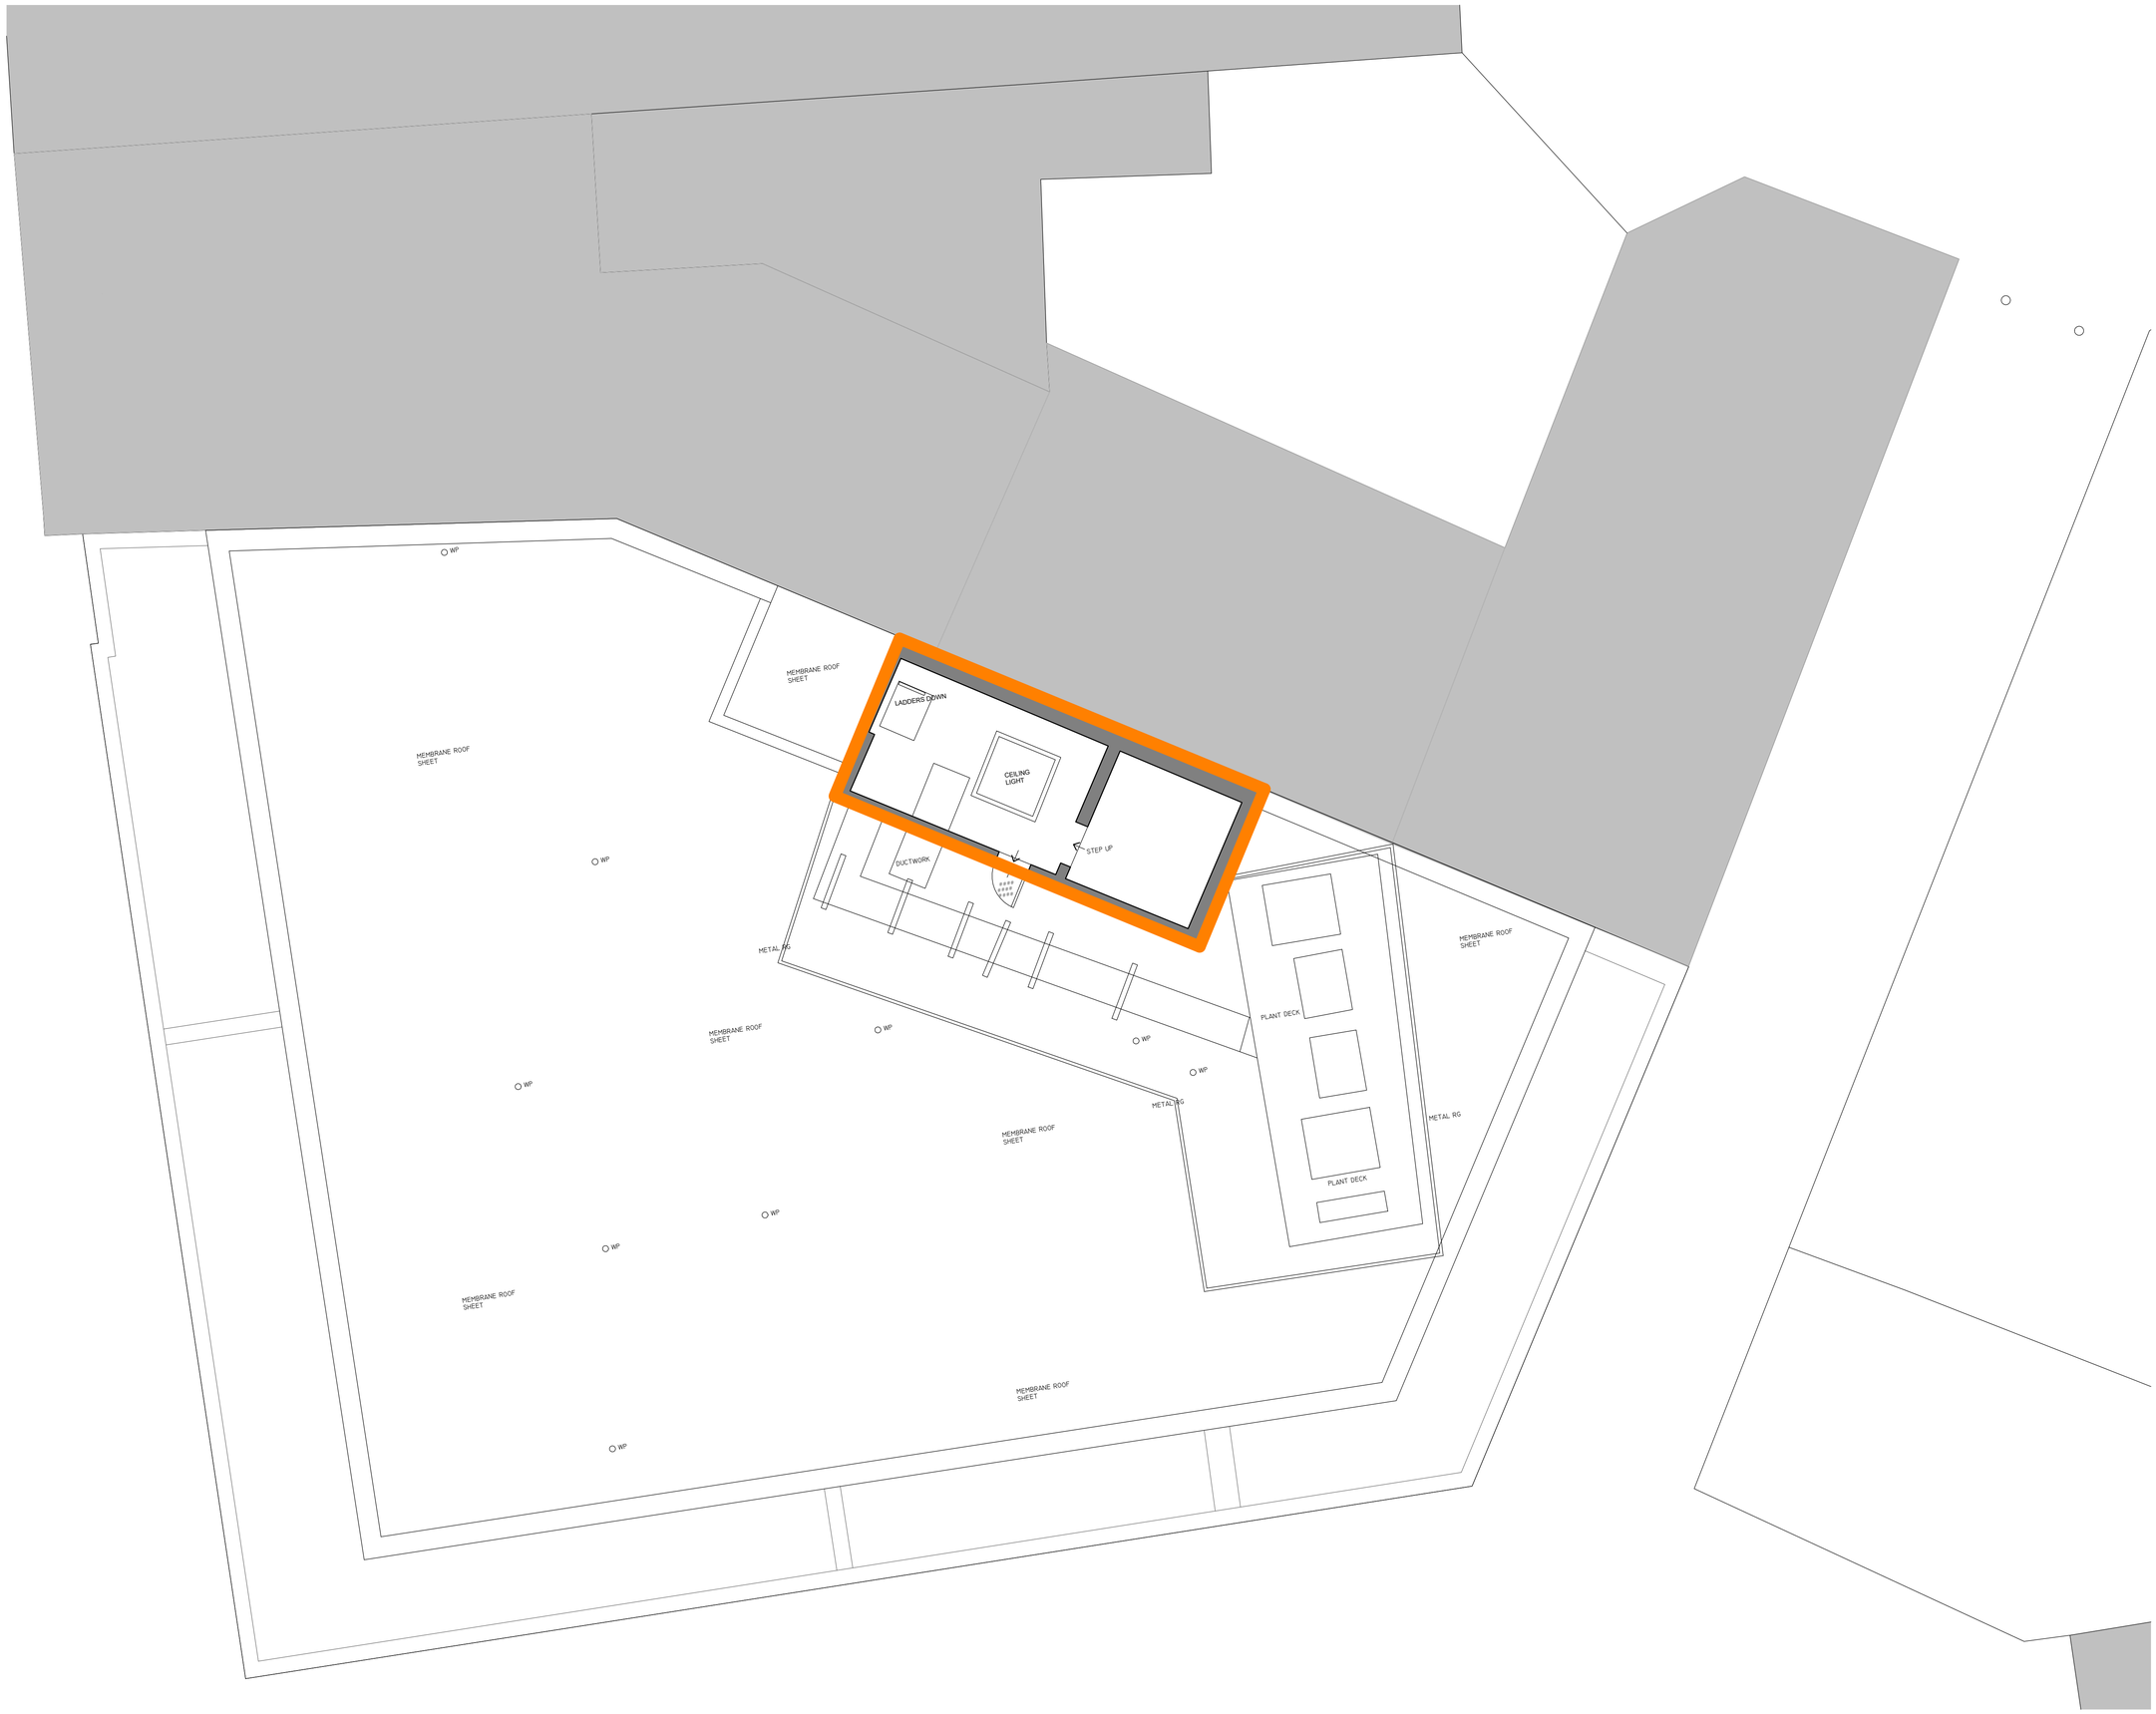

0 50cm 1m 2m 3m

N

Existing facade render system on EPS insulation

Revision	Date	Description
P02	12/10/23	Issued for Planning approval
P01	22/09/23	Issued for information

© copyright Wimshurst Pelleriti, all rights reserved 2021

Do not scale-off this drawing. Wimshurst Pelleriti take no responsibility for any dimensions obtained by measuring or scaling from this drawing and no reliance may be placed on such dimensions. If no dimension is given, it is the responsibility of the recipient to ascertain the dimension specifically from the Architect or by site measure.

The sizing of all structural service elements must always be checked against the relevant engineers drawings. No reliance should be placed upon information shown on the drawing.

project

PORTMAN HOUSE

drawing title

EXISTING FIFTH FLOOR PLAN

drawing number

0686-WPA-01-05-DR-A- 0015

scale @ A1

1 : 50

revision

P02

drawing purpose

PLANNING

first issue date

09/04/17

WIMSHURST PELLERITI

The Mews,
6 Putney Common, SW15 1HL

0208 780 2206

info@wp.uk.com
wimshurst-pelleriti.com

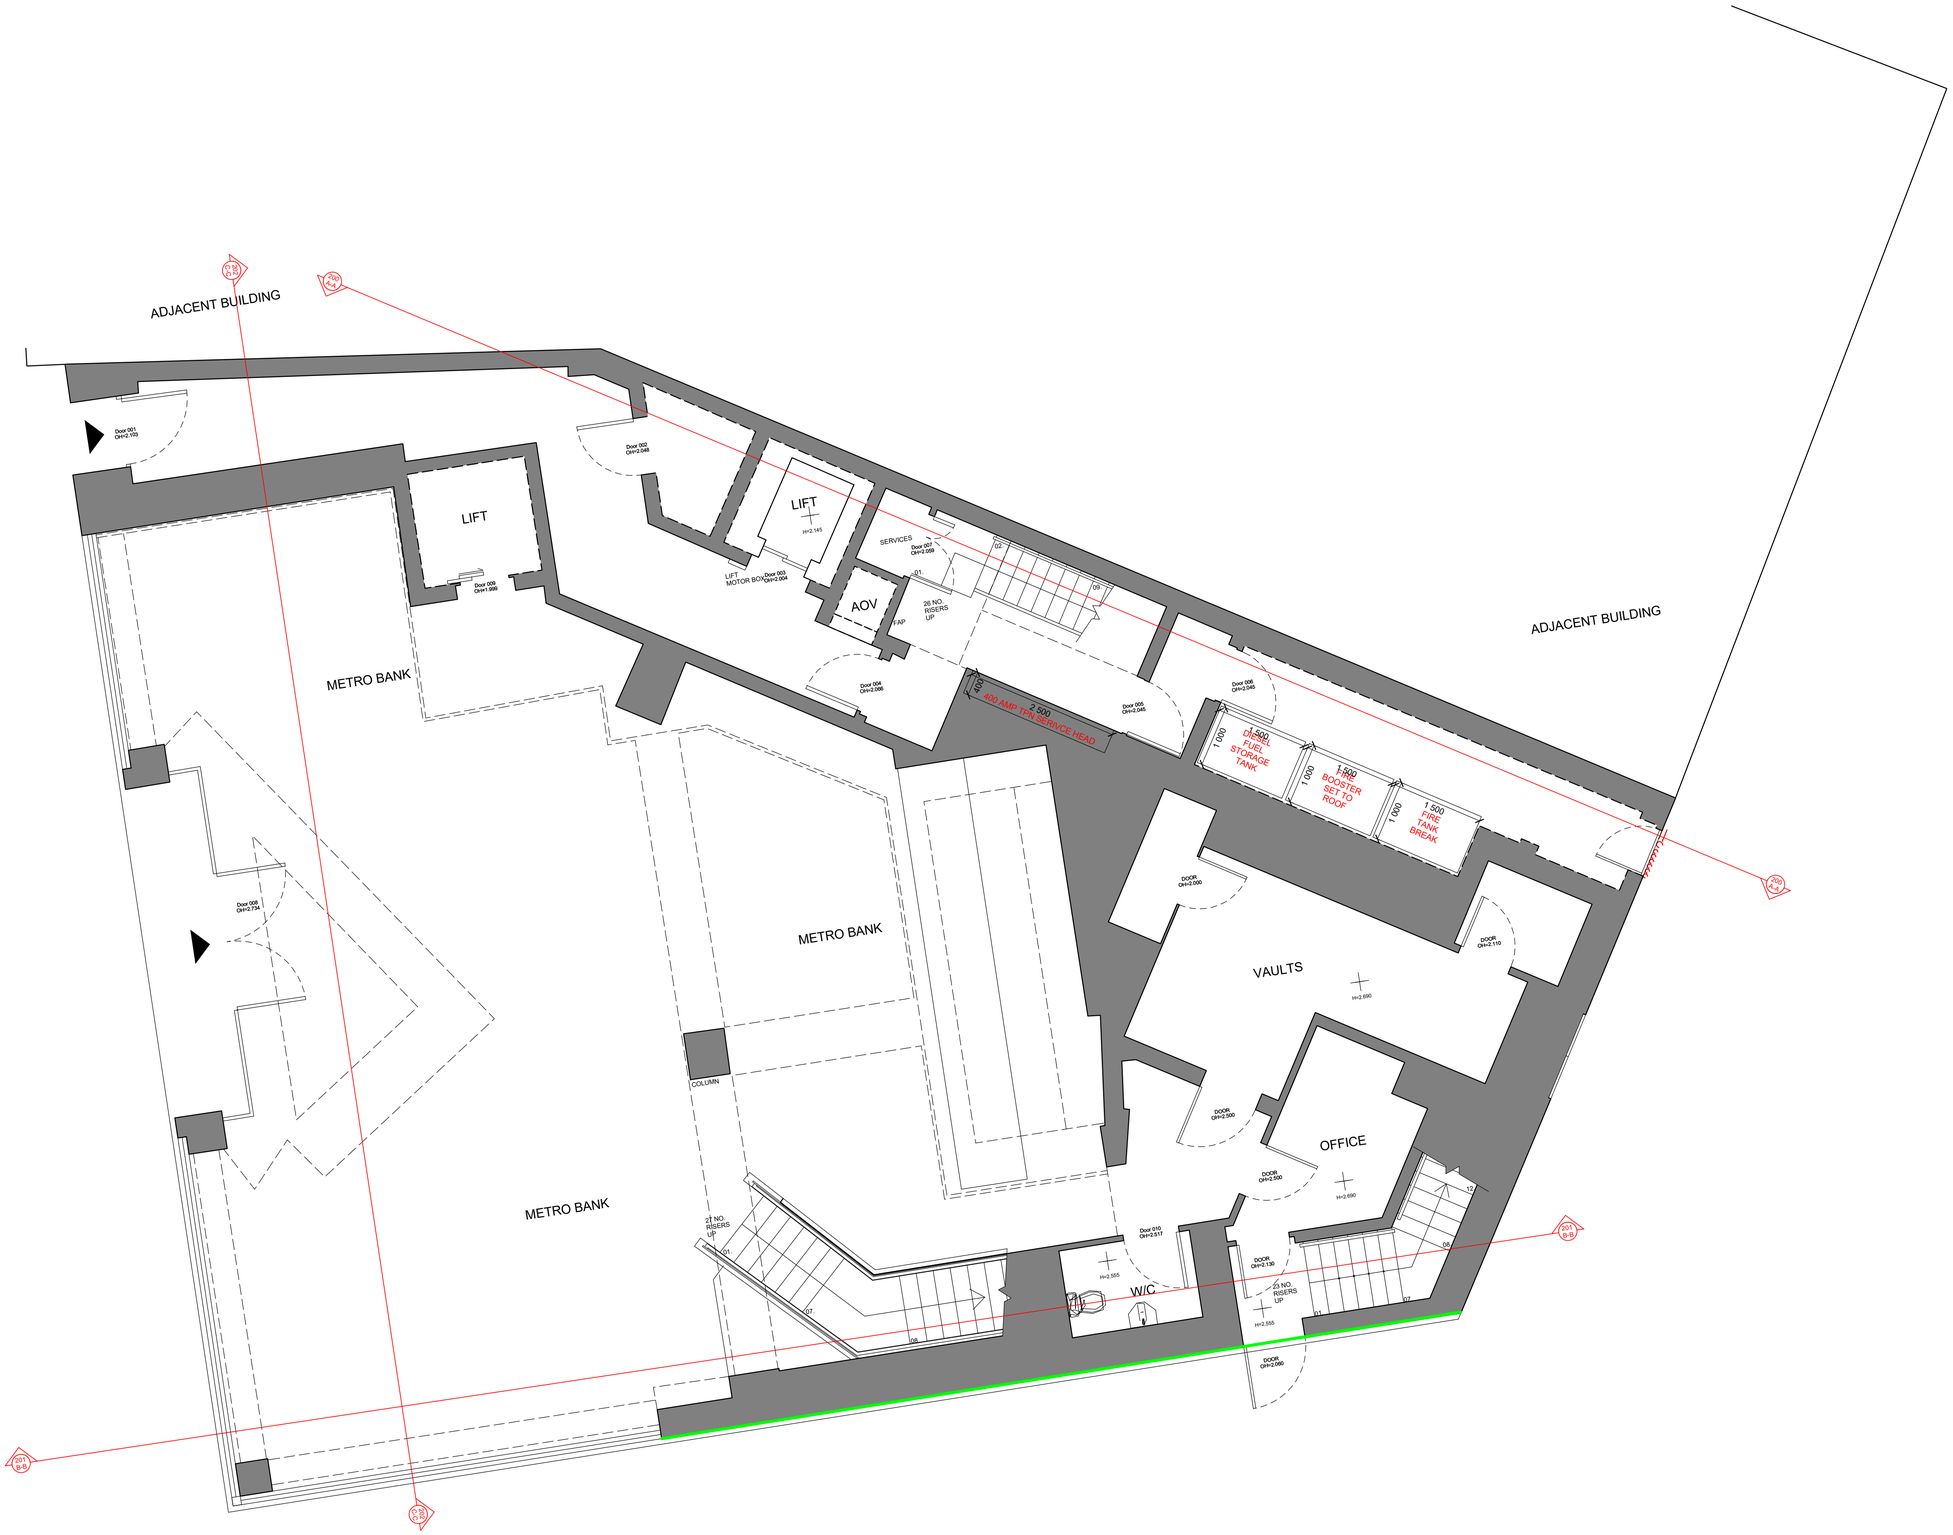

0 50cm 1m 2m 3m

N

Existing facade render system on EPS insulation

Revision	Date	Description
P02	12/10/23	Issued for Planning approval
P01	22/09/23	Issued for information

© copyright Wimshurst Pelleriti, all rights reserved 2021

Do not scale-off this drawing. Wimshurst Pelleriti take no responsibility for any dimensions obtained by measuring or scaling from this drawing and no reliance may be placed on such dimensions. If no dimension is given, it is the responsibility of the recipient to ascertain the dimension specifically from the Architect or by site measure.

The sizing of all structural service elements must always be checked against the relevant engineers drawings. No reliance should be placed upon information shown on the drawing.

project
PORTMAN HOUSE

drawing title
EXISTING GROUND FLOOR PLAN

drawing number
0686-WPA-01-GF-DR-A- 0010

scale @ A1
1 : 50

revision
P02

drawing purpose
PLANNING

first issue date
09/04/17

WIMSHURST PELLERITI

The Mews,
6 Putney Common, SW15 1HL

0208 780 2206

info@wp.uk.com
wimshurst-pelleriti.com

E-E EXISTING WEST ELEVATION
1:100

E-N EXISTING SOUTH ELEVATION
1:100

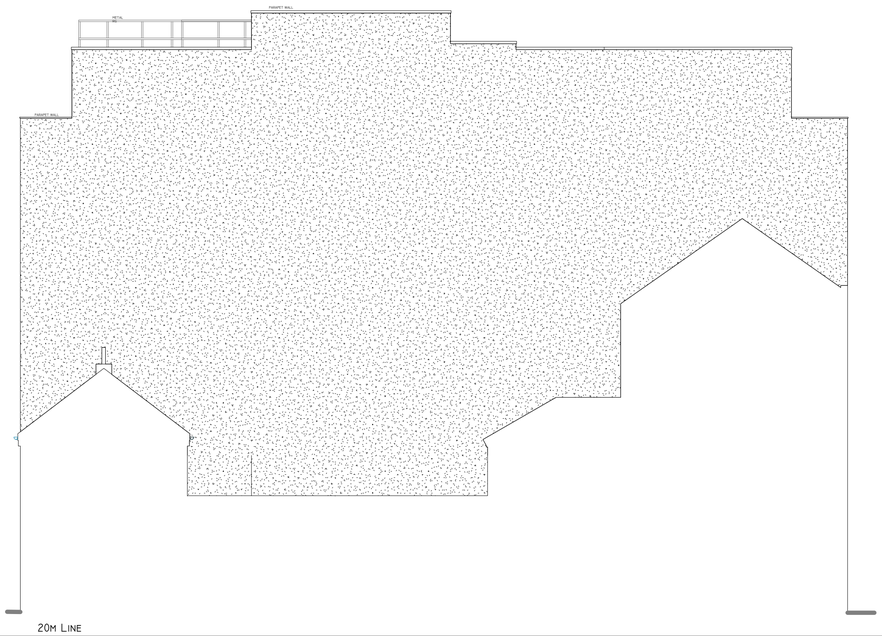

E-S EXISTING NORTH ELEVATION
1:100

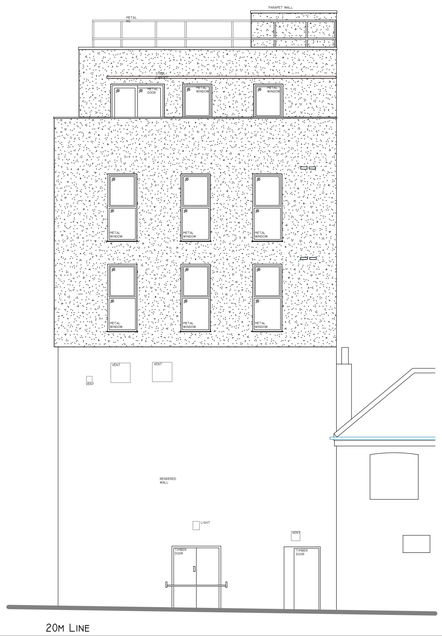

E-W EXISTING EAST ELEVATION
1:100

0 1m 2m 5m

N

Existing facade render system on EPS insulation

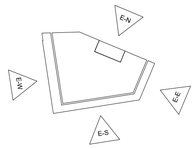

Revision	Date	Description
P02	12/10/23	Issued for Planning approval
P01	22/09/23	Issued for information

© copyright Wimshurst Pelleriti, all rights reserved 2021

Do not scale-off this drawing. Wimshurst Pelleriti take no responsibility for any dimensions obtained by measuring or scaling from this drawing and no reliance may be placed on such dimensions. If no dimension is given, it is the responsibility of the recipient to ascertain the dimension specifically from the Architect or by site measure.

The sizing of all structural service elements must always be checked against the relevant engineers drawings. No reliance should be placed upon information shown on the drawing.

project
PORTMAN HOUSE

drawing title
EXISTING ELEVATIONS

drawing number
0686-WPA-01-ZZ-DR-A- 0030

scale @ A1
1 : 100

revision
P02

drawing purpose
PLANNING

first issue date
09/04/17

WIMSHURST PELLERITI

The Mews,
6 Putney Common, SW15 1HL

0208 780 2206

info@wp.uk.com
wimshurst-pelleriti.com

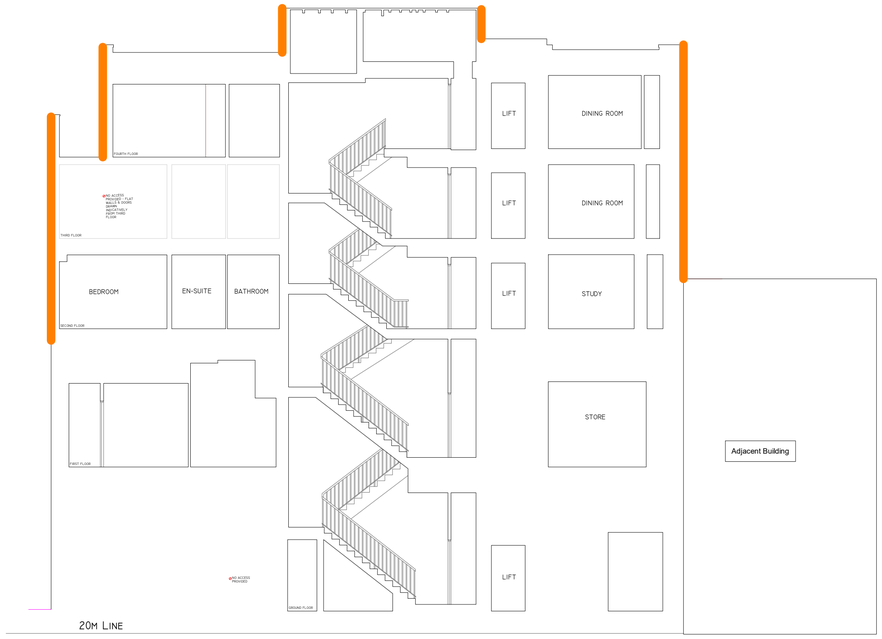

1 Section AA
1 : 100

2 Section BB
1 : 100

3 Section CC
1 : 100

0 1m 2m 5m

Existing facade render system on EPS insulation

Revision	Date	Description
P02	12/10/23	Issued for Planning approval
P01	22/09/23	Issued for information

© copyright Wimshurst Pelleriti, all rights reserved 2021

Do not scale-off this drawing. Wimshurst Pelleriti take no responsibility for any dimensions obtained by measuring or scaling from this drawing and no reliance may be placed on such dimensions. If no dimension is given, it is the responsibility of the recipient to ascertain the dimension specifically from the Architect or by site measure.

The sizing of all structural service elements must always be checked against the relevant engineers drawings. No reliance should be placed upon information shown on the drawing.

project
PORTMAN HOUSE

drawing title
EXISTING SECTIONS

drawing number
0686-WPA-01-ZZ-DR-A- 0040

scale @ A1
1 : 100

revision
P02

drawing purpose
PLANNING

first issue date
09/04/17

WIMSHURST PELLERITI

The Mews,
6 Putney Common, SW15 1HL

0208 780 2206

info@wp.uk.com
wimshurst-pelleriti.com