


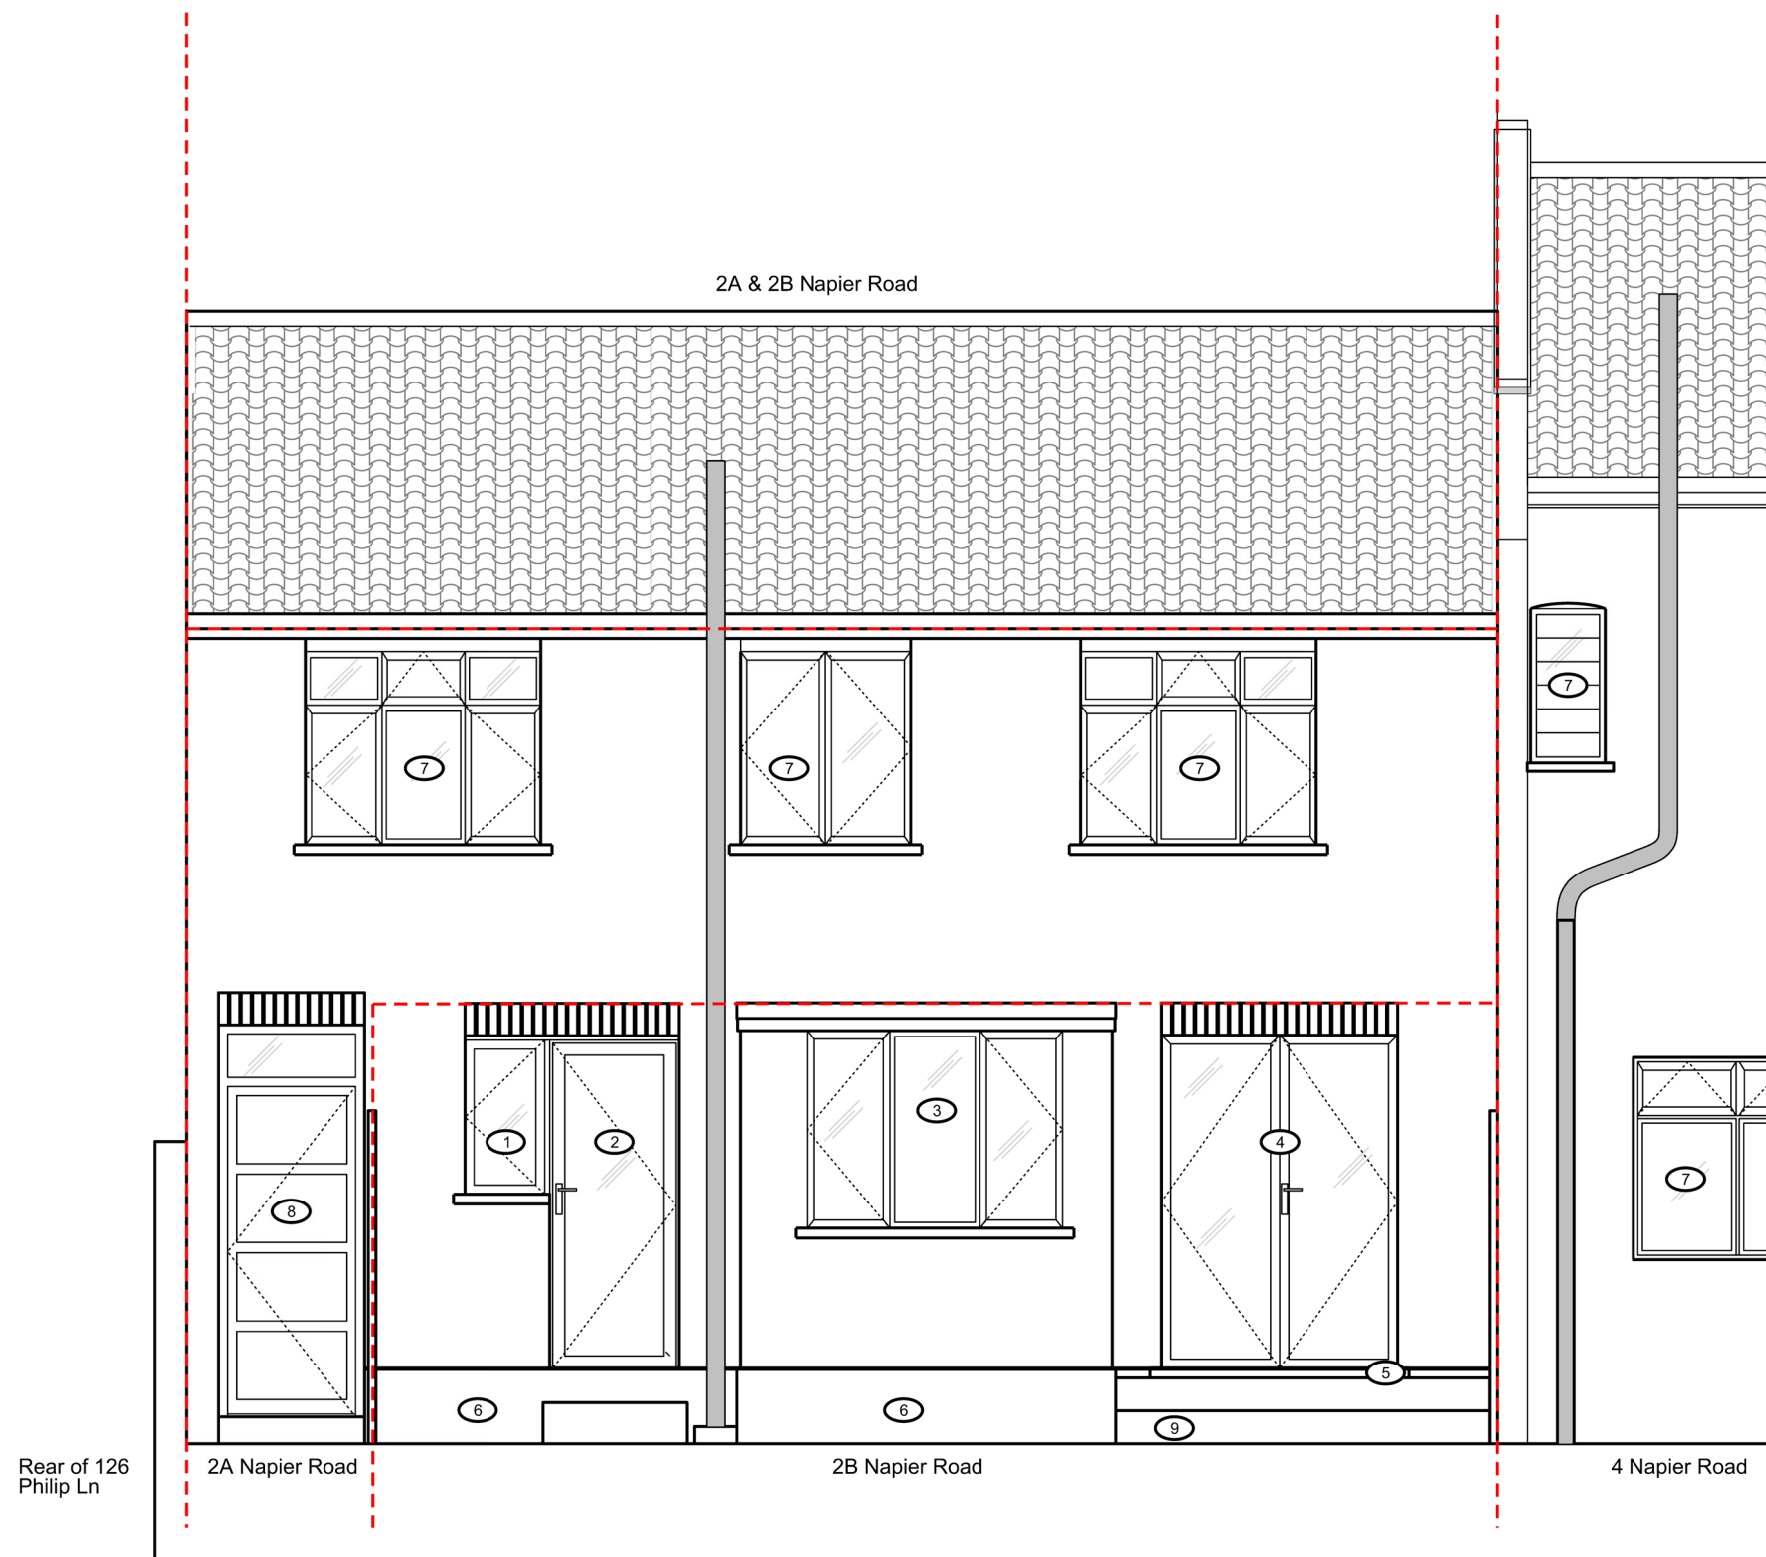

Key

- 1 - New double-glazed metal window RAL 4002 (No changes to structural opening)
- 2 - New double-glazed metal door RAL 4002 (No changes to structural opening)
- 3 - New double-glazed metal window RAL 4002 with privacy glass (Bathroom) (No changes to structural opening)
- 4 - New double-glazed metal french door RAL4002 to provide direct access from the living-room to the garden. (No changes to structural opening width but structural opening height made bigger)
- 5 - Existing window cill reused
- 6 - Terracotta base render
- 7 - Neighbour's UPVC white double-glazed window
- 8 - Neighbour's white painted timber entrance door to garden
- 9- New timber terrace



Proposed rear elevation

Planning application
2B Napier Road N17 6XX
17.11.2023 - Rev P1

1:50@A3