


2B Napier Road - Block Plan

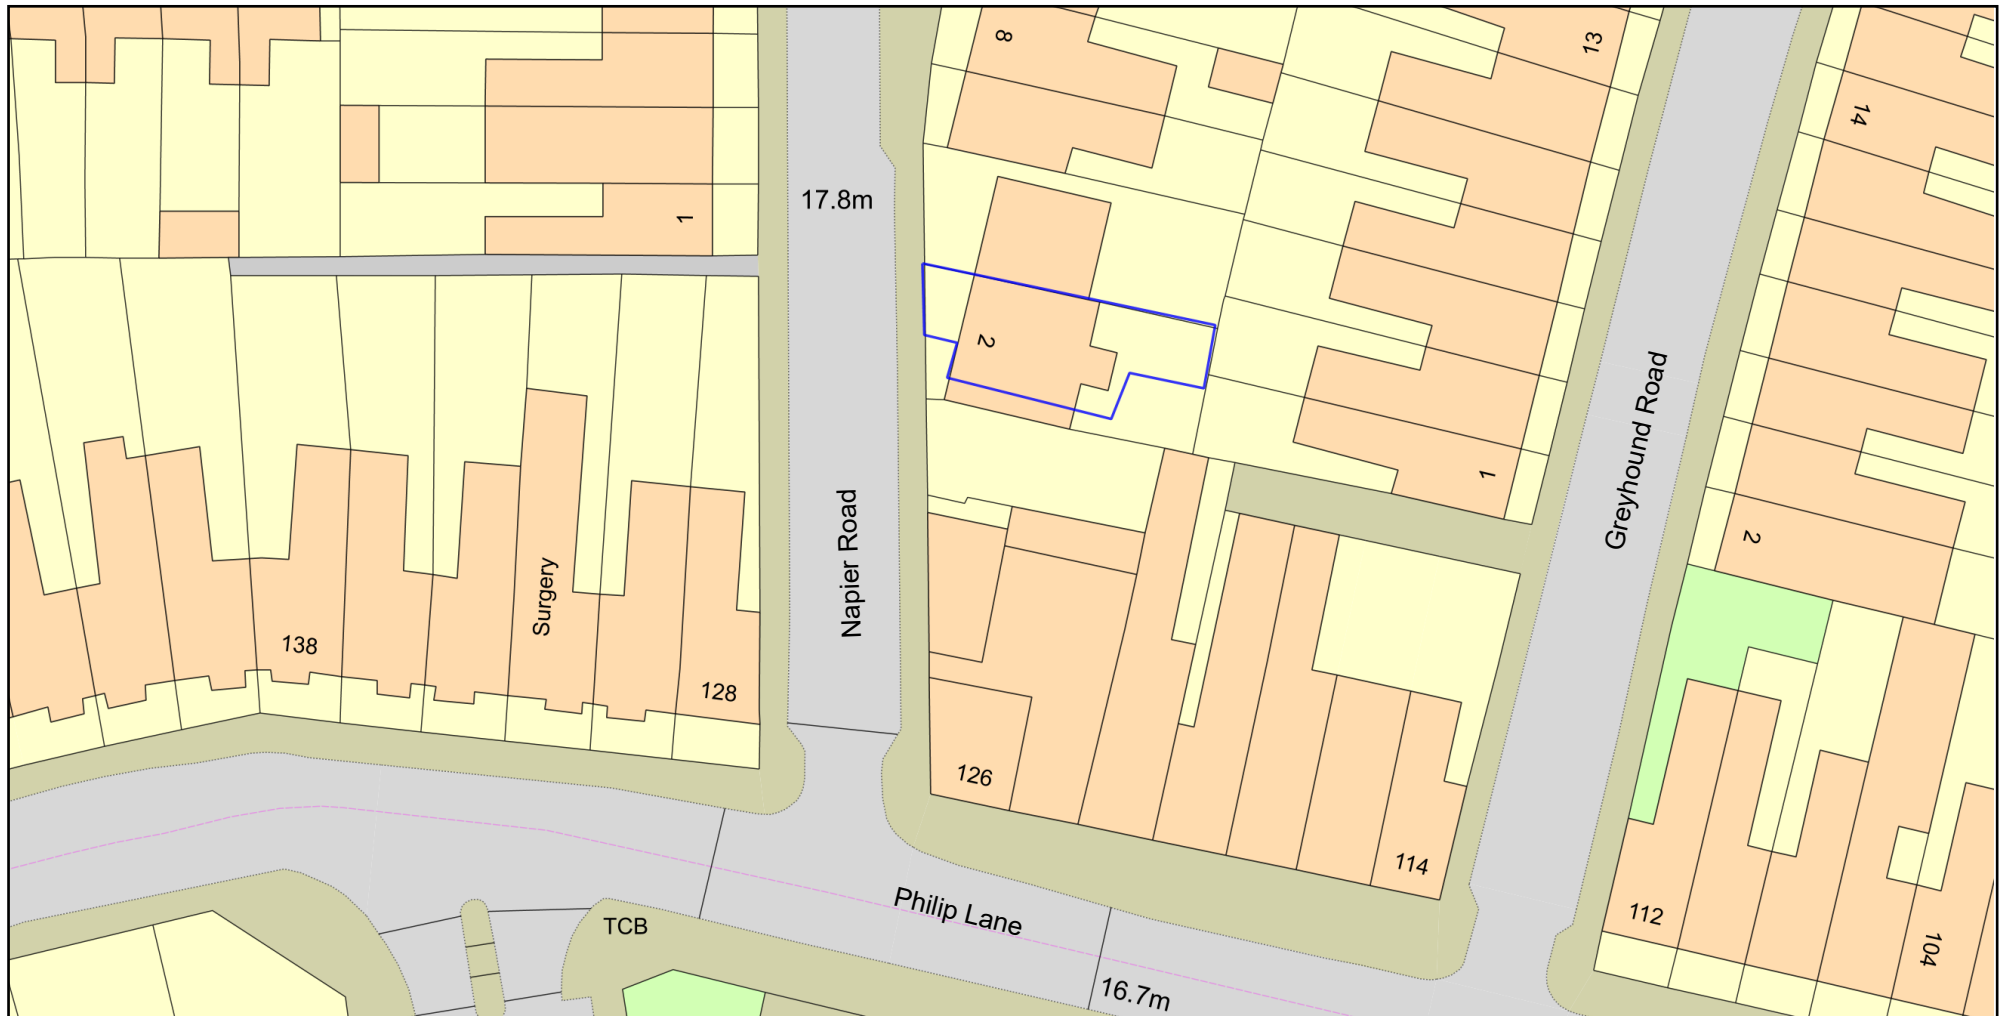

0 20
Metres



Plan Produced for: Planning officer

Date Produced: 17 Nov 2023

Plan Reference Number: TQRQM23321175749736

Scale: 1:500 @ A4

© Crown copyright and database rights 2023 OS 100042766

