



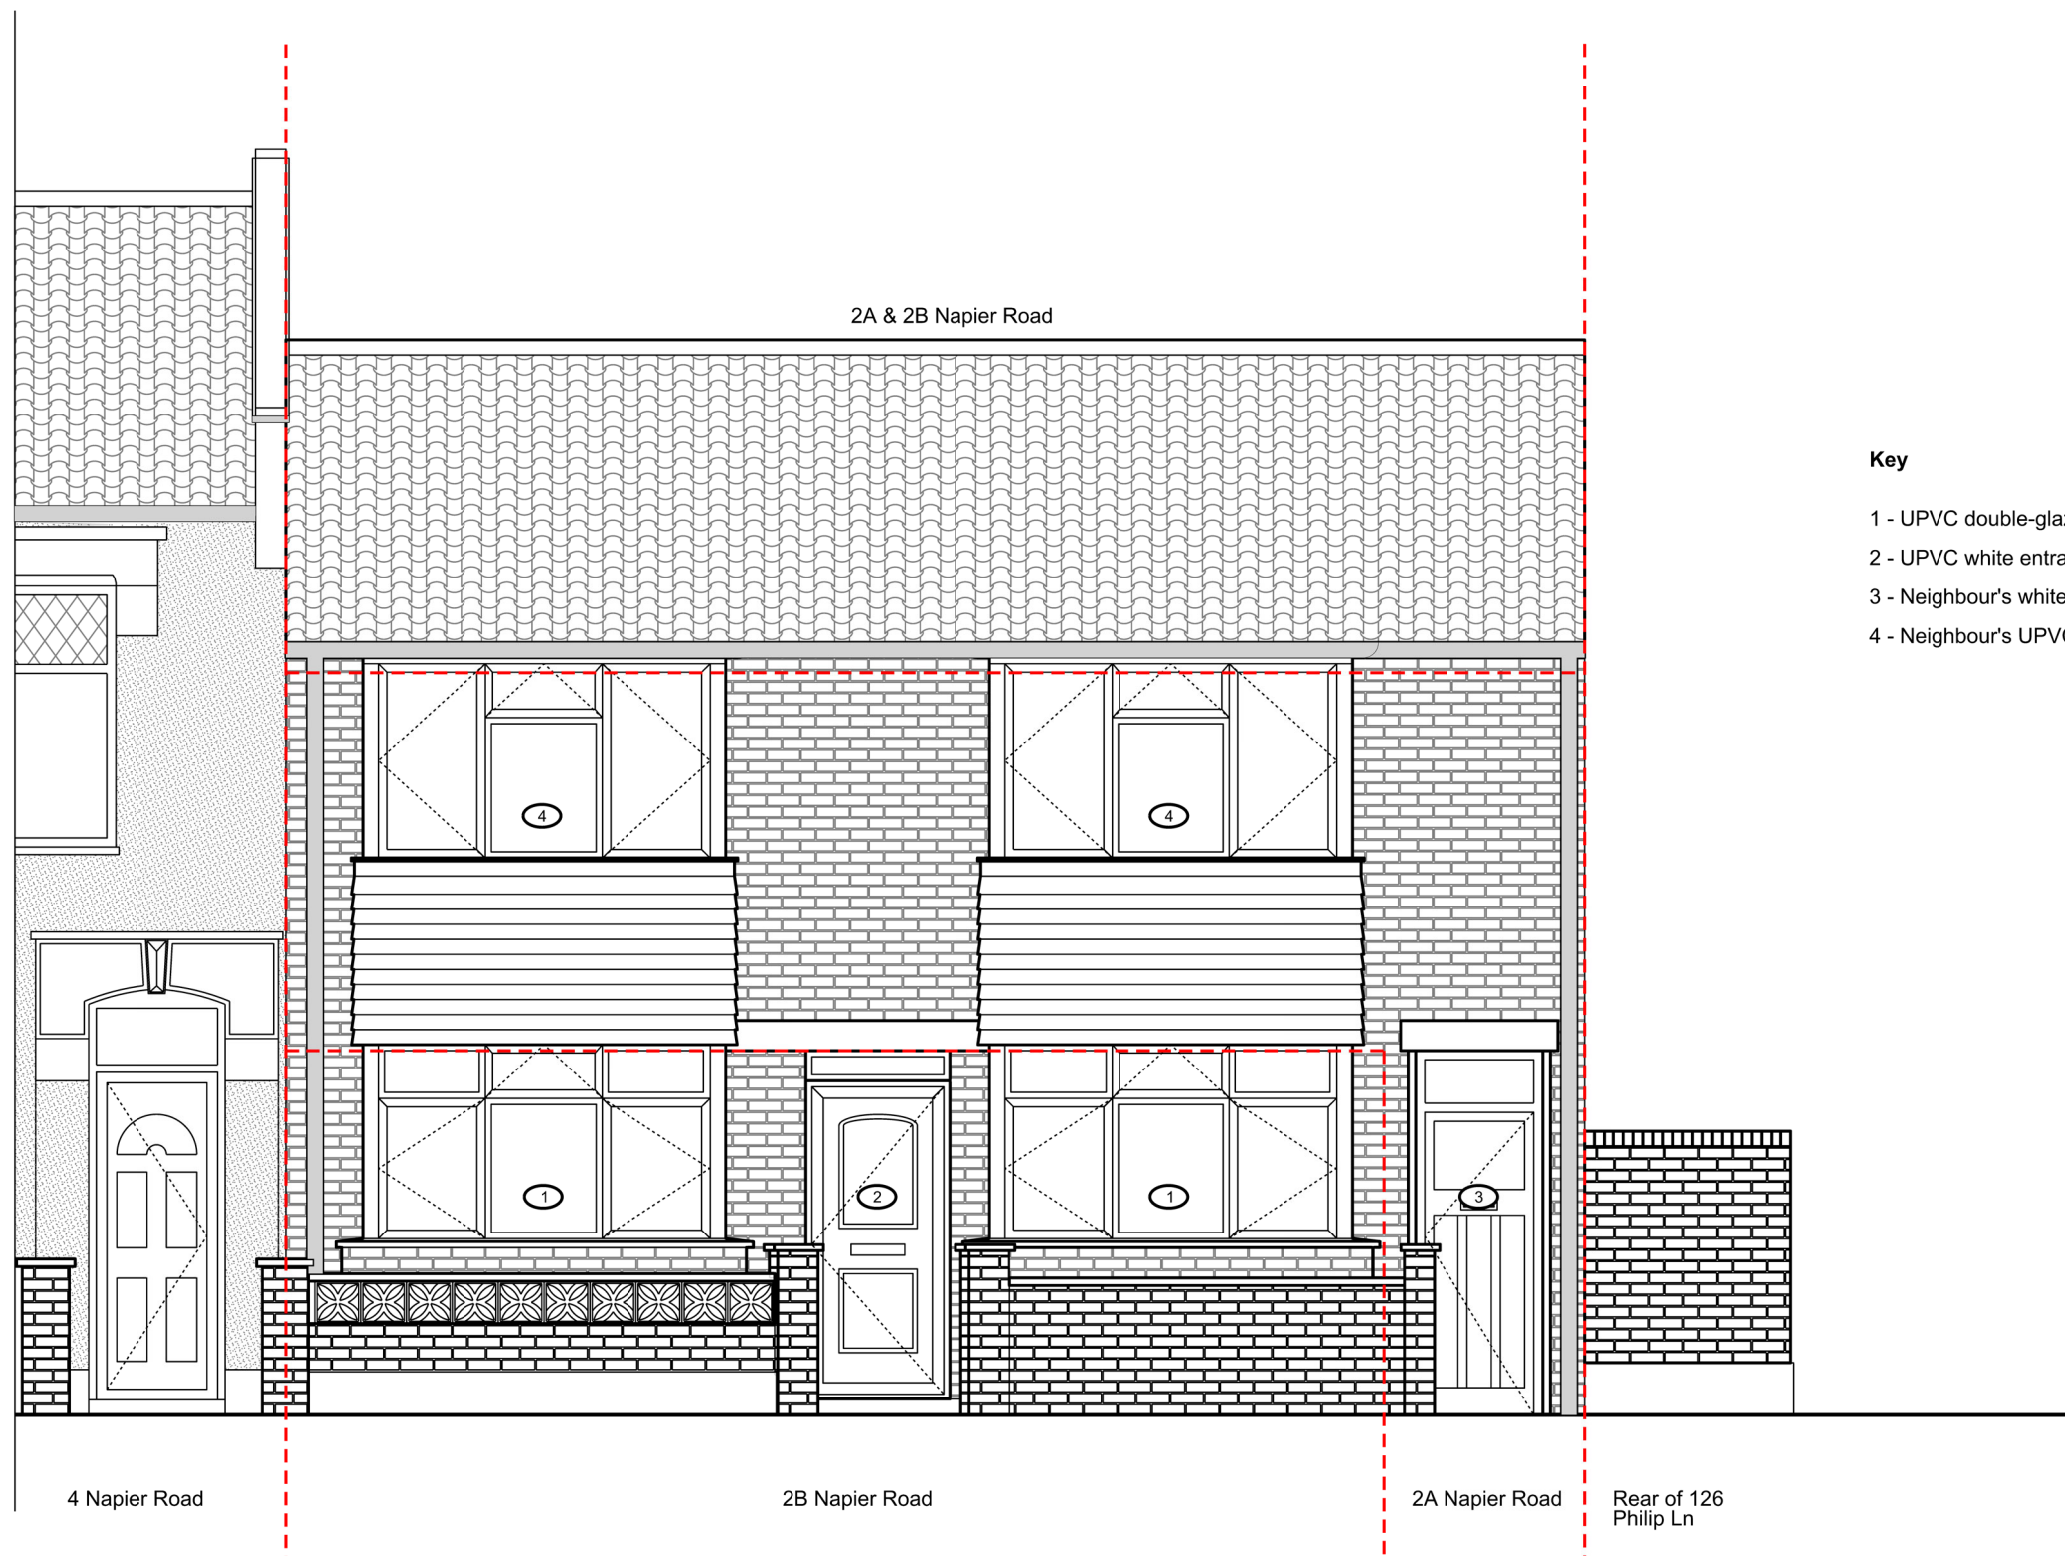

Key

- 1 - UPVC double-glazed white window
- 2 - UPVC white entrance door
- 3 - Neighbour's white painted timber entrance door
- 4 - Neighbour's UPVC white double-glazed window

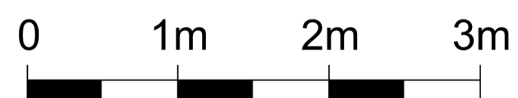

Existing front elevation

Planning application
2B Napier Road N17 6XX
17.11.2023 - Rev P1

1:50@A3