


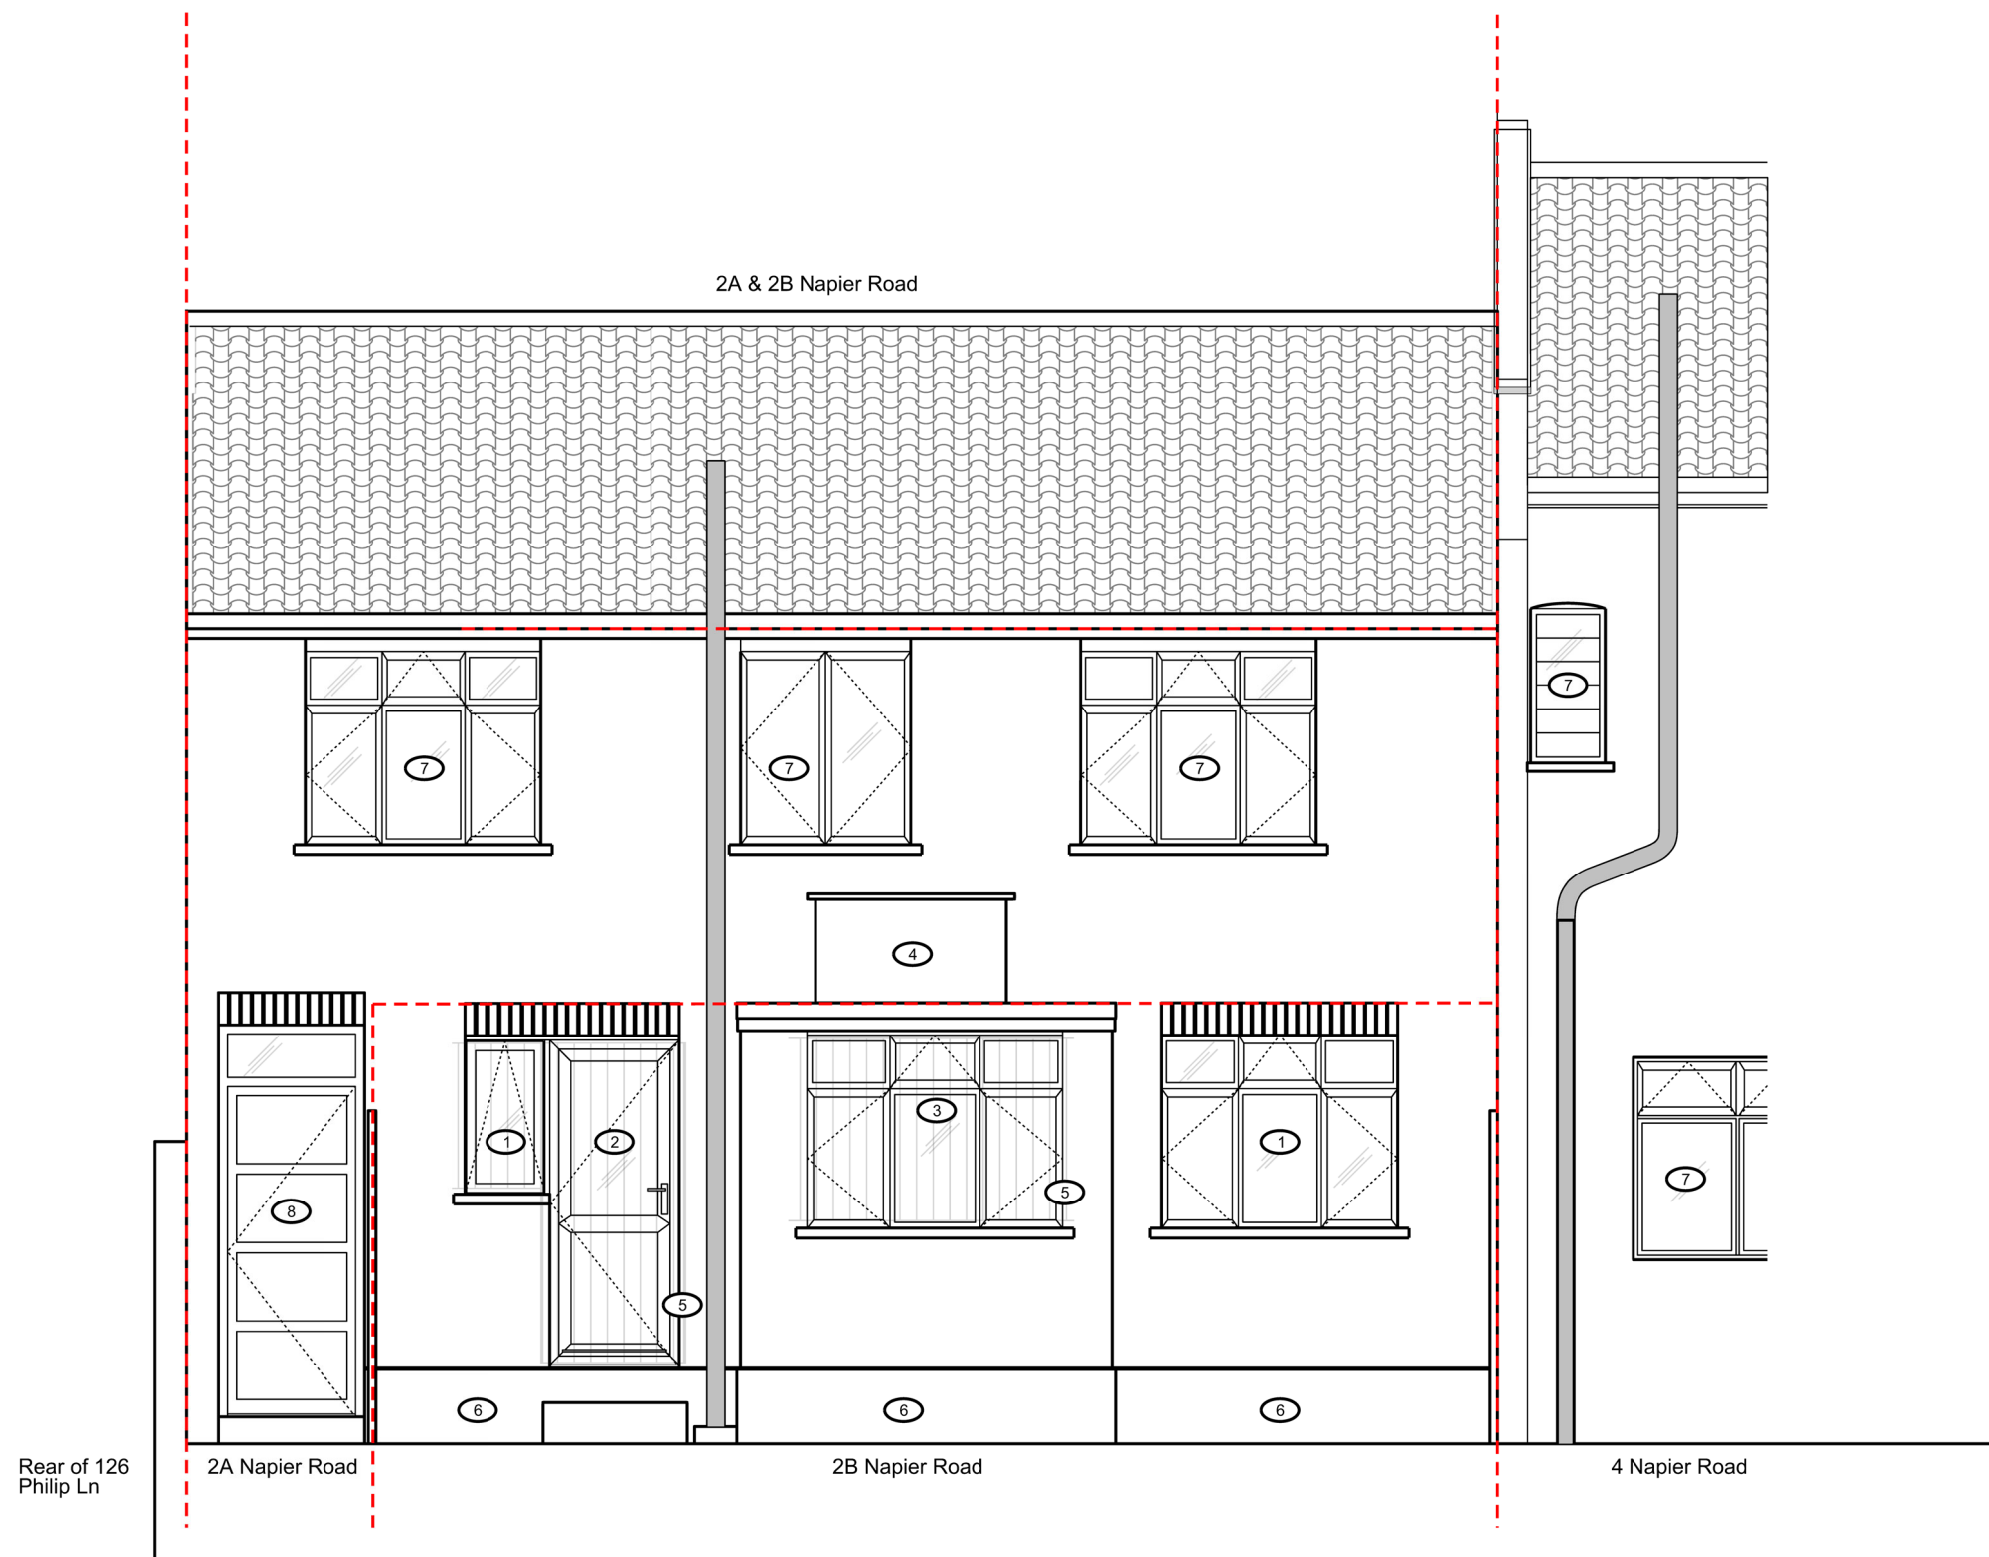

0 1m 2m 3m

02
DRG

Existing rear elevation

Planning application
2B Napier Road N17 6XX
17.11.2023 - Rev P1

1:50@A3