




09-South Elevation
1 : 100



10 - Section A-A'
1 : 100

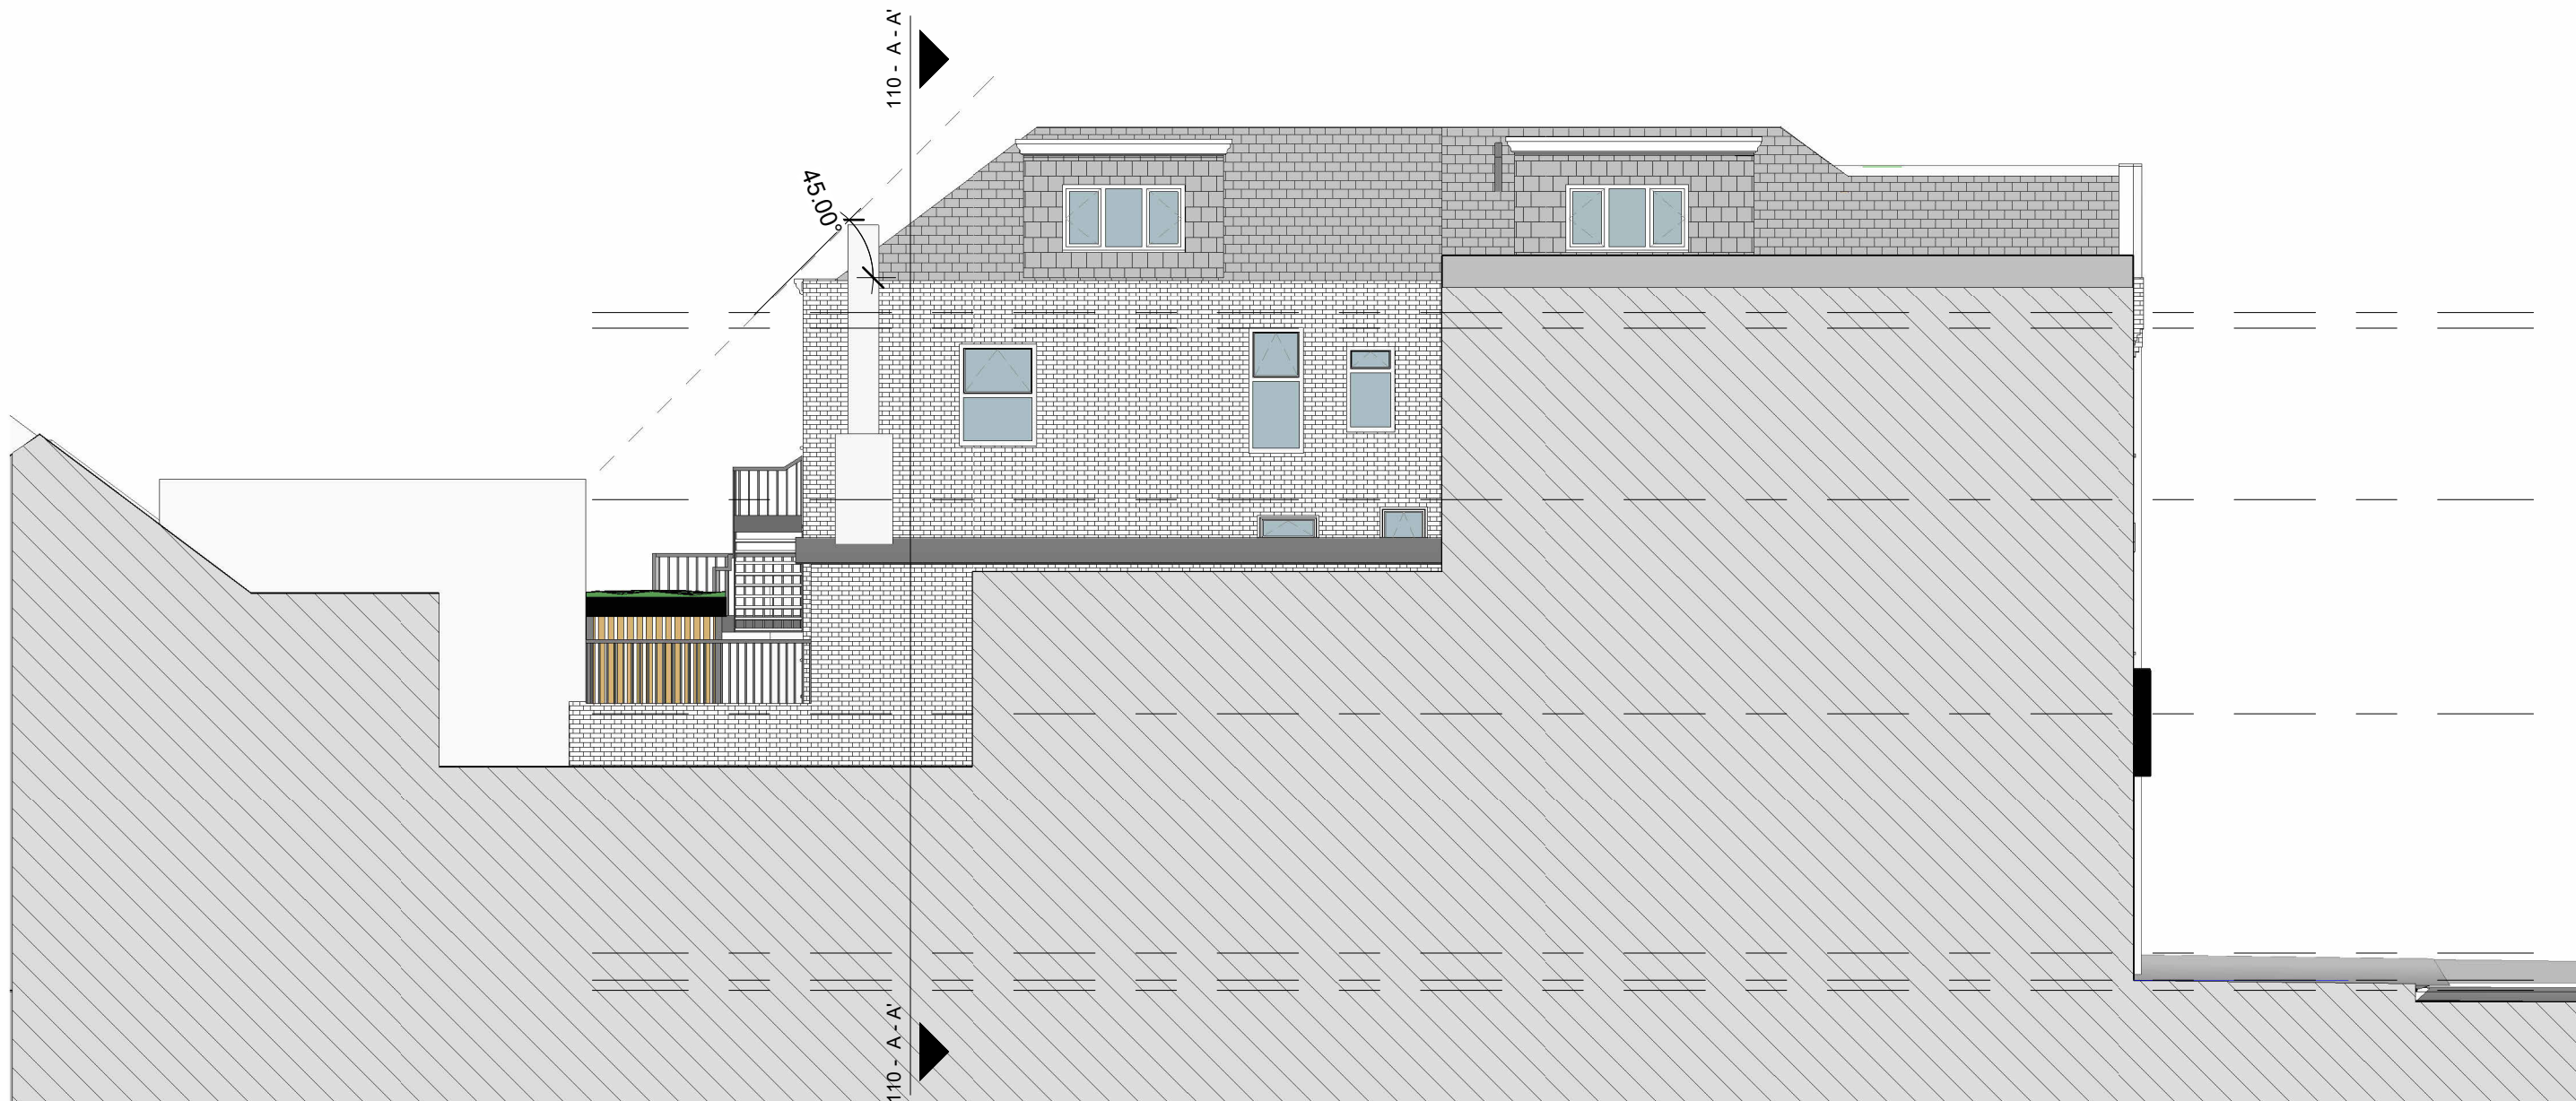

109-South Elevation
1 : 100



110 - Section AA
1 : 100