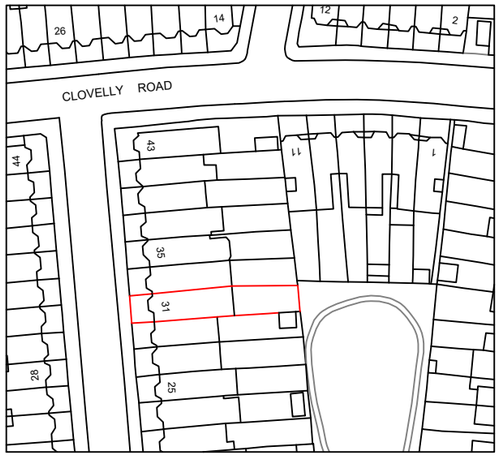

0 10 20 30 40 50

METRES
SCALE 1:1250

N

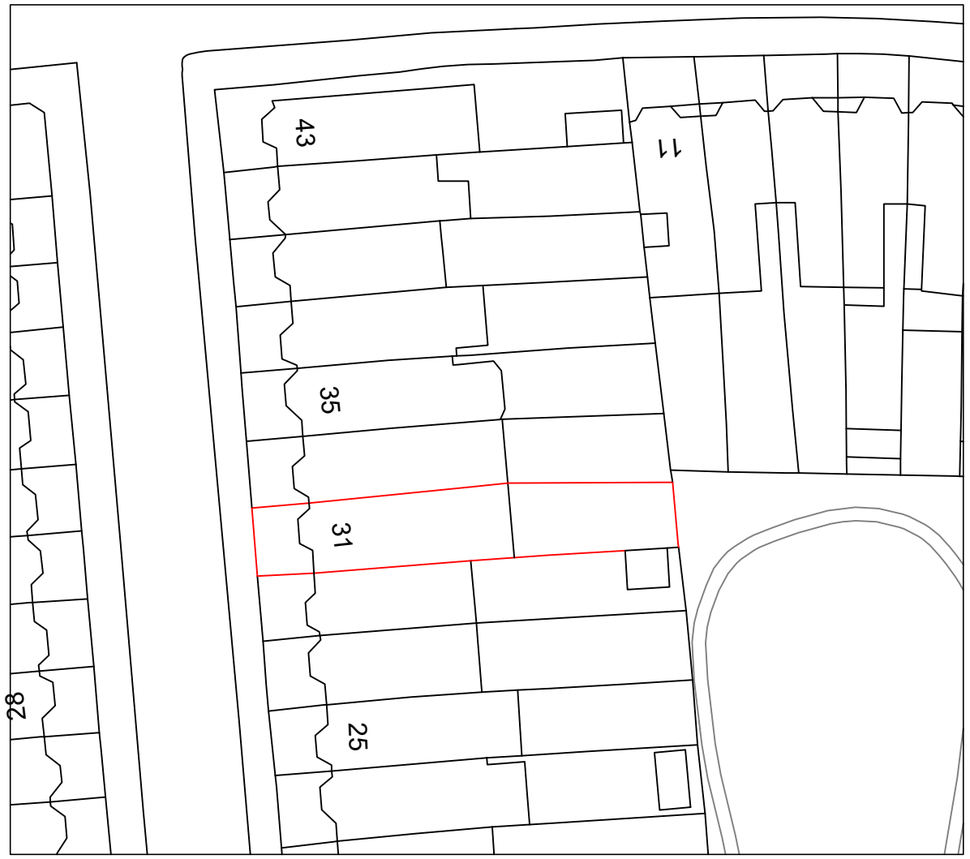

0 20

METRES
SCALE 1:500

ISSUED FOR PLANNING PERMISSION ONLY (PRELIMINARY) SECOND FLOOR REAR EXTENSION

THE COPYRIGHT OF THIS DRAWING BELONGS TO THE ARCHITECT AND MAY NOT BE ALTERED WITHOUT THE ARCHITECT'S WRITTEN CONSENT

BUILDING REGULATION APPROVAL IS REQUIRED PRIOR TO CONSTRUCTION COMMENCING
THE CONTRACTOR IS TO CHECK ALL DIMENSIONS ON SITE PRIOR TO CONSTRUCTION COMMENCING AND REPORT ANY DISCREPANCIES TO THE ARCHITECT

REV	DATE	DESCRIPTION

WWW.IBIDESIGN.COM

IBI DESIGN ASSOCIATES

CHARTERED ARCHITECTS AND DESIGNERS
59 CHELMSFORD ROAD, LONDON N14 5PY
T: 020 8447 8434 F: 020 8447 8448
e-mail: ibides@aol.com

PROJECT 31 PRIORY AVENUE, LONDON N8 7RP

DRAWING TITLE
LOCATION MAP 1:1250
SITE PLAN 1:500

SCALE 1:1250 1:500 @ A3 DATE OCT 2023

PROJECT No.
HP/31/SK01