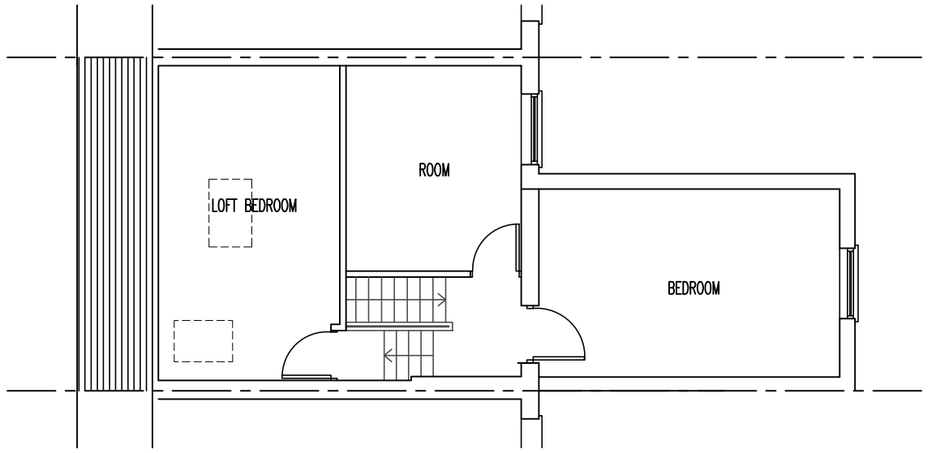

PROPOSED LOFT PLAN

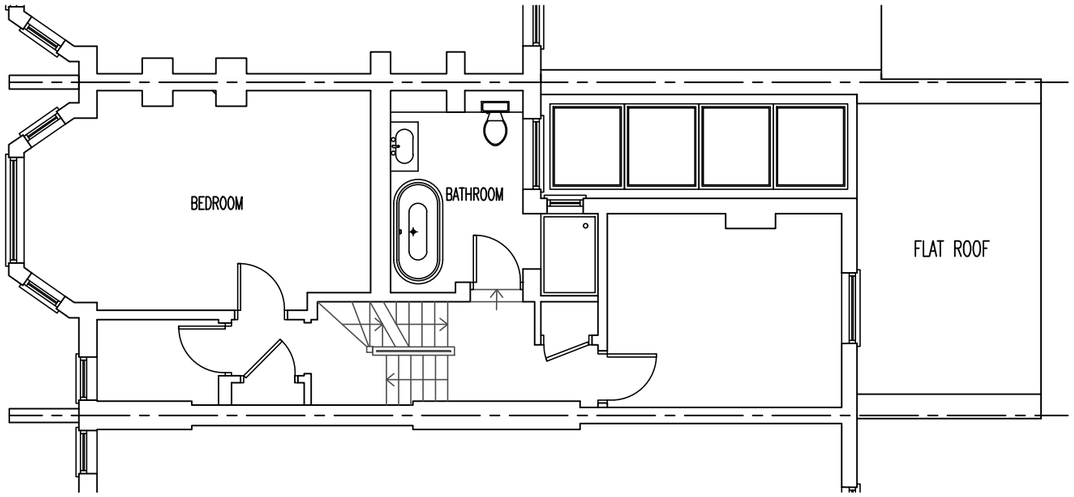

PROPOSED FIRST FLOOR PLAN

ISSUED FOR PLANNING PERMISSION ONLY

SECOND FLOOR REAR EXTENSION

SCALE
METERS 1 2 3 4

THE COPYRIGHT OF THIS DRAWING BELONGS TO THE ARCHITECT AND MAY NOT BE ALTERED WITHOUT THE ARCHITECT'S WRITTEN CONSENT

BUILDING REGULATION APPROVAL IS REQUIRED PRIOR TO CONSTRUCTION COMMENCING
THE CONTRACTOR IS TO CHECK ALL DIMENSIONS ON SITE PRIOR TO CONSTRUCTION COMMENCING AND REPORT ANY DISCREPANCIES TO THE ARCHITECT

REV	DATE	DESCRIPTION

WWW.IBIDESIGN.COM

IBI DESIGN ASSOCIATES

CHARTERED ARCHITECTS AND DESIGNERS
59 CHELMSFORD ROAD, LONDON N14 5PY
T: 020 8447 8434 F: 020 8447 8448
e-mail: ibides@aol.com

PROJECT 31 PRIORY AVENUE, LONDON N8 7RP

DRAWING TITLE
PROPOSED FIRST FLOOR AND LOFT PLANS

SCALE 1:100 @ A3 DATE OCT 2023

PROJECT No.
HP/31/PP03