



Patio
Datum
+700

FL
Datum
0.00

328 Alexandra Park Rd.


326 Alexandra Park Rd.

324 Alexandra Park Rd.


Front driveway
Datum
-1000



Scale: 1:150

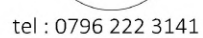

email : sandeep@sskarchitects.co.uk

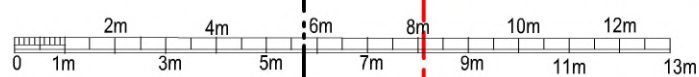

Purpose - Prior approval Planning application

All dimensions to be checked on site. All omissions & discrepancies to be reported to the designer.	PROJECT: 328 Alexandra Park Rd N22 7BD	DATE: 10/11/2023
© SSK architects owns the copyright of this drawing which must not be reproduced in whole or part without the written permission	DWG NO: EXG SITE 03	REVISION: