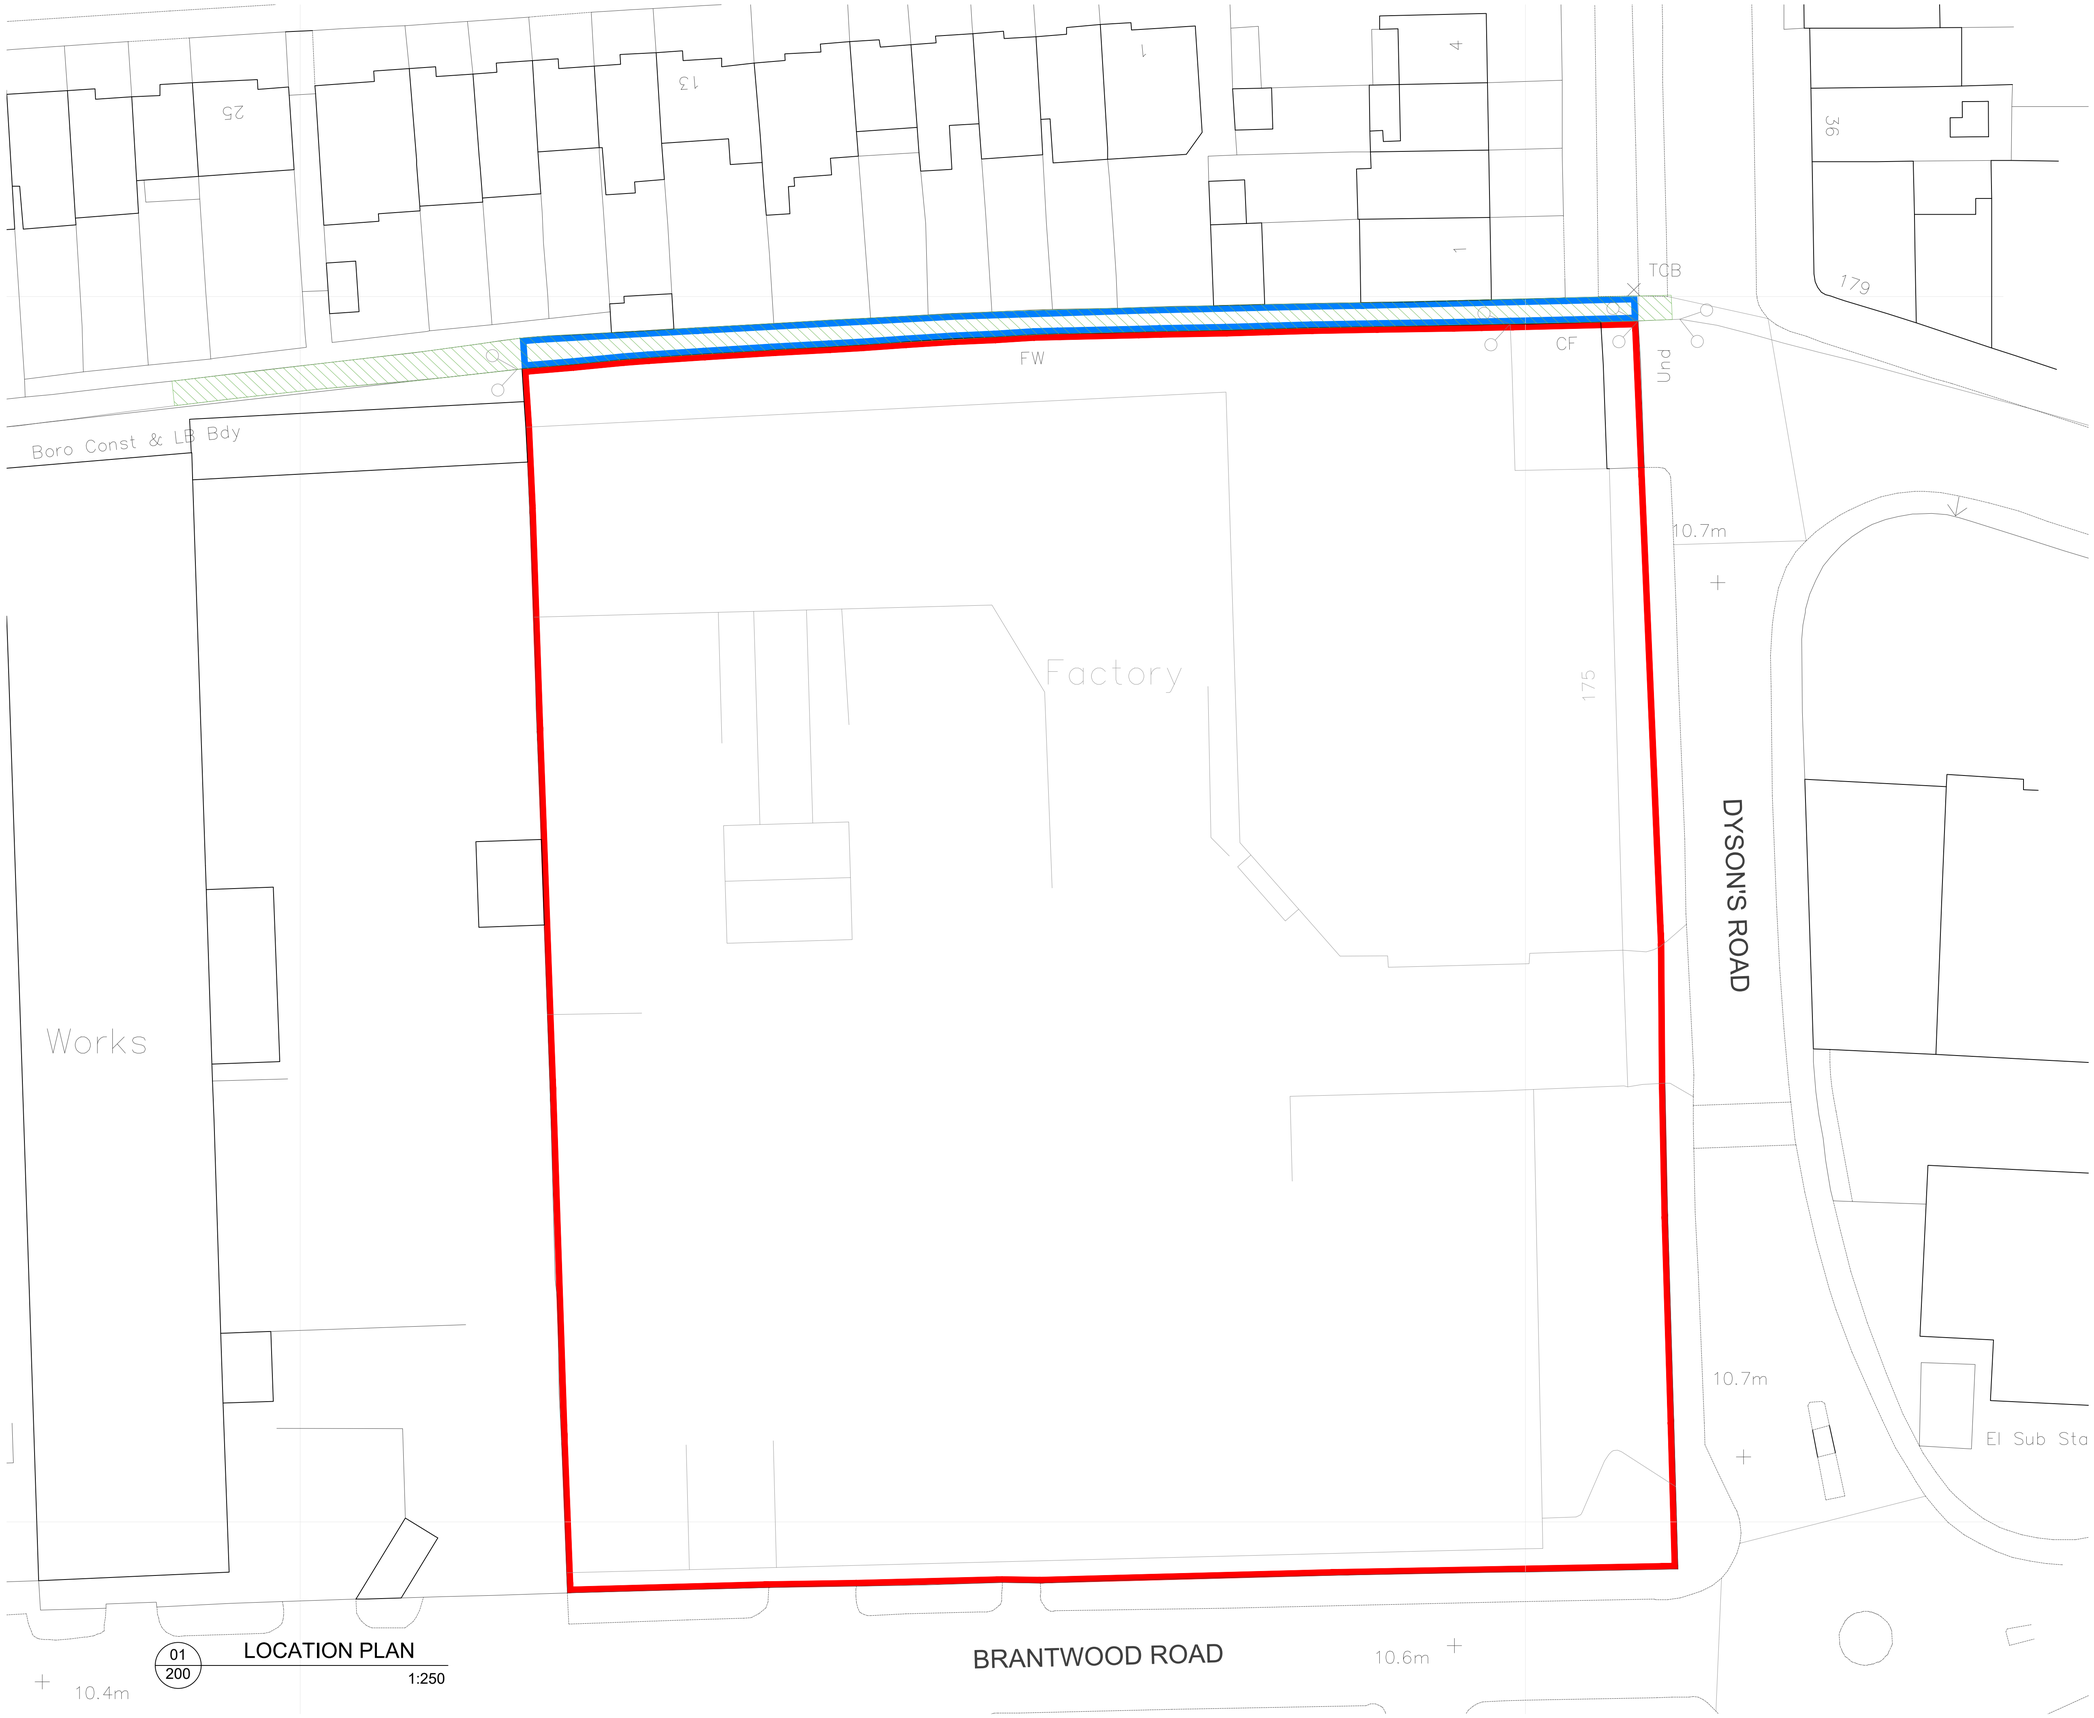

01
200
LOCATION PLAN
1:250

NOTES:

SUBJECT TO STATUTORY CONSENTS

BASED ON SURVEY BY HOLLIS REF: 92550-10100 A7

BASED ON OS MAP REPRODUCED BY PERMISSION OF CONTROLLER OF HM STATIONARY OFFICE (c) CROWN COPYRIGHT

COPYRIGHT RESERVED

DO NOT USE ELECTRONIC VERSIONS OF THIS DRAWING TO DETERMINE DIMENSIONS UNLESS SPECIFICALLY AUTHORISED BY MICHAEL SPARKS ASSOCIATES

IF USING AN ELECTRONIC VERSION OF THIS DRAWING FIGURED DIMENSIONS TAKE PRECEDENCE AND NOTIFY MICHAEL SPARKS ASSOCIATES OF ANY DISCREPANCIES

REV	DATE	NOTE	DRAW	CHCK
A	10.02.2023	Boundary amended.	mk	mt
–	21.02.2022	–	–	–

MICHAEL SPARKS ASSOCIATES
CHARTERED ARCHITECTS
11 PLATO PLACE
ST.DIONIS ROAD
LONDON SW6 4TU
TELEPHONE 020 7736 6162
www.msa-architects.co.uk

GRAFTONGATE

TITLE
DYSONS ROAD, EDMONTON

DRAWING
LOCATION PLAN

CLIENT
GRAFTONGATE DEVELOPMENTS

DATE	SCALE	DRAWN
FEBRUARY 2022	1:250@A1	SD
	STATUS	CHECKED
	PLANNING	GZ/MS

DRAWING NUMBER
31380-PL-200A