




1 01 EXG ELEV SIDE
Scale: 1:100

Materials

Roof - Dark brown/red roof tiles
Walls - White render


Windows - White UPVc
Doors - White UPVc
RWP & Gutters - Black UPVc

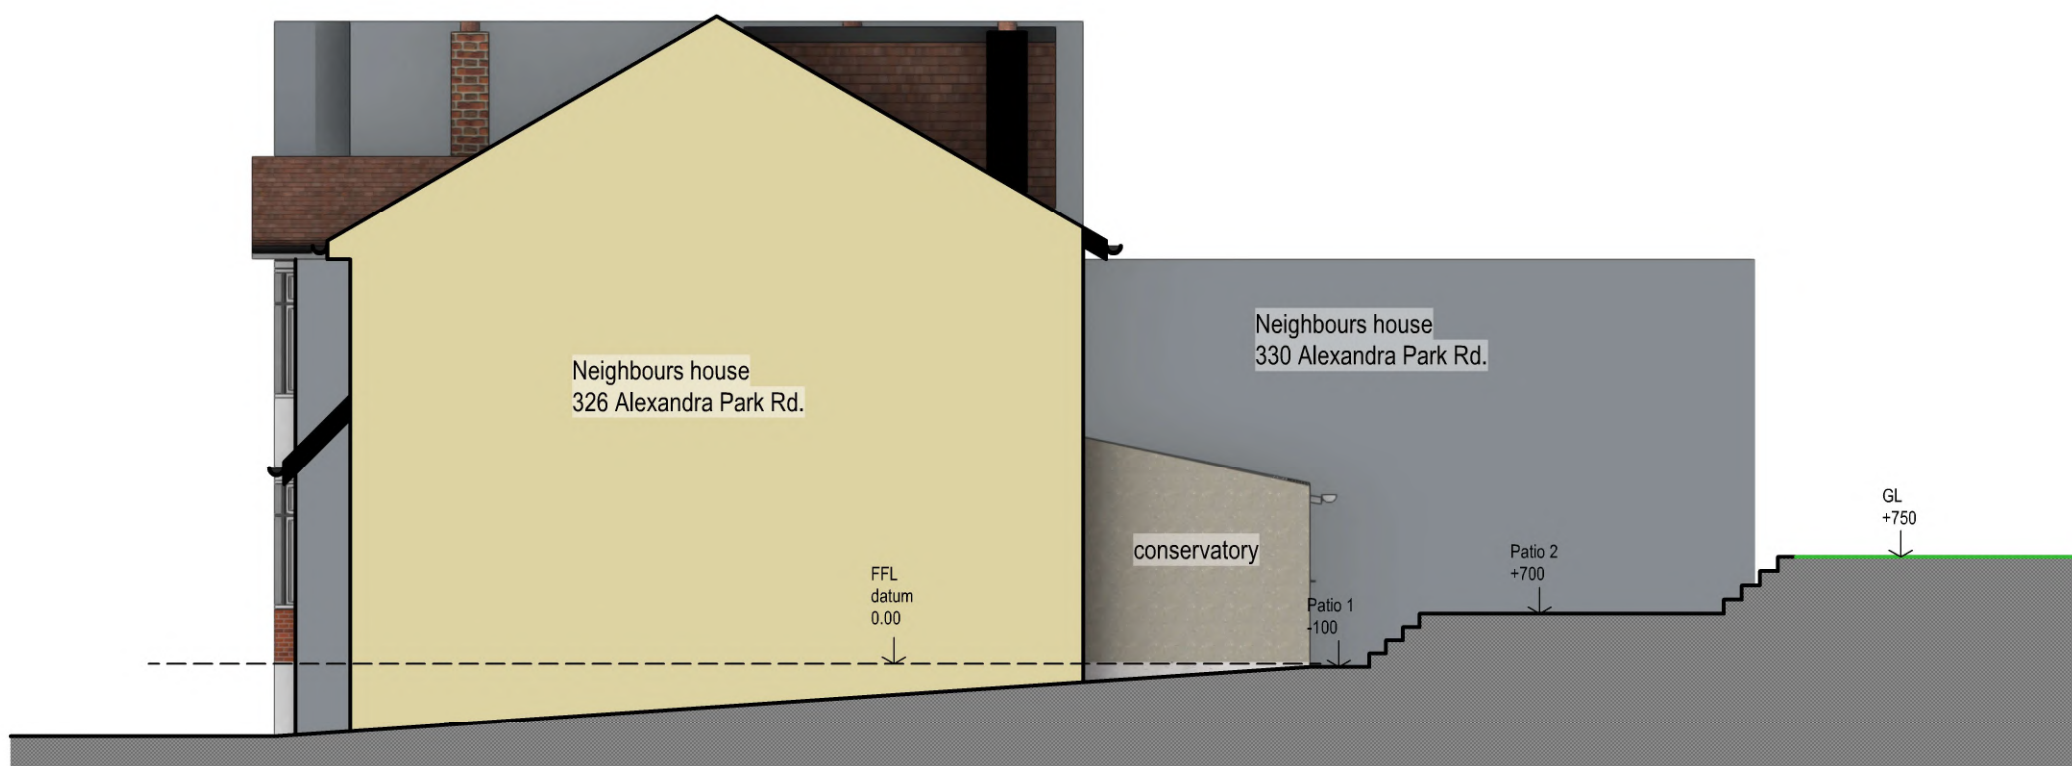

2 02 EXG ELEV SIDE
Scale: 1:100



tel : 0796 222 3141
email : sandeep@sskarchitects.co.uk

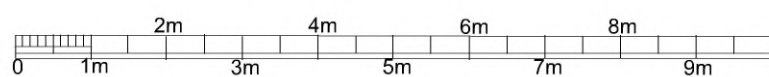

scale - 1 : 100 @ A3

Purpose - Prior approval Planning application

All dimensions to be checked on site. All omissions & discrepancies to be reported to the designer. © SSK architects owns the copyright of this drawing which must not be reproduced in whole or part without the written permission.	PROJECT 328 Alexandra Park Rd N22 7BD	DATE: 10/11/2023
	DWG NO: EXG ELEV	REVISION: 07

EXISTING