


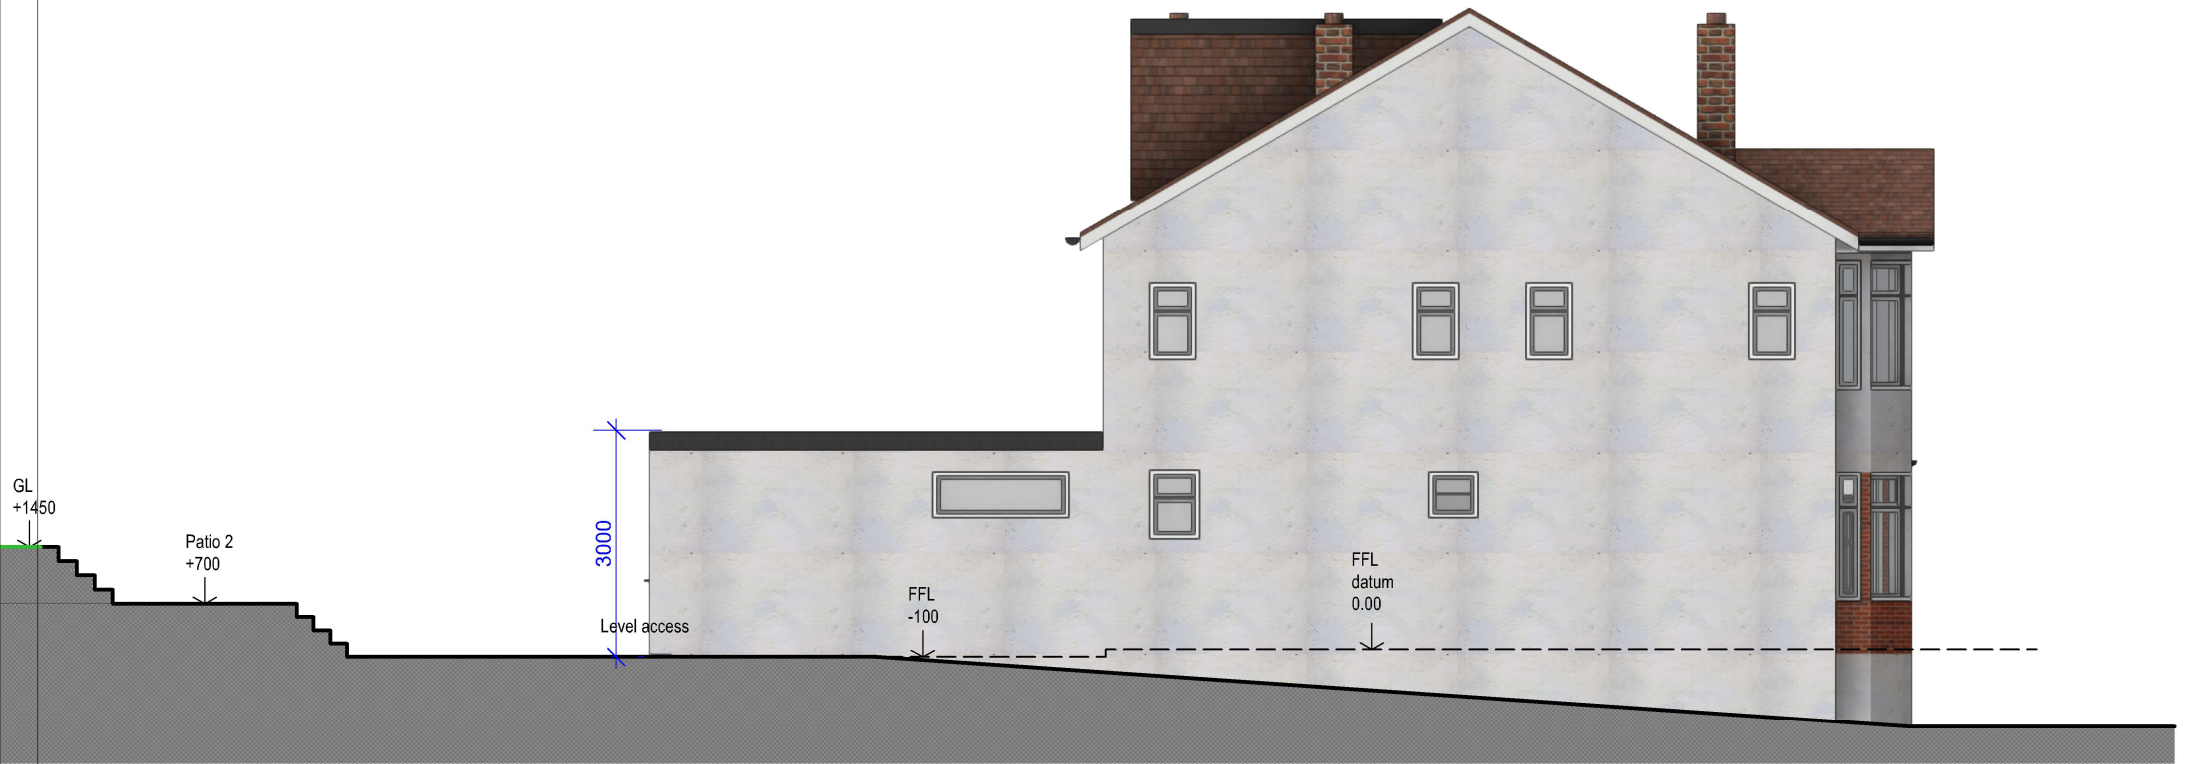


1 01 PROP ELEV SIDE  
Scale: 1:100

GENERAL - New materials used in exterior work to match existing.

- WALLS - To be render painted white
- WINDOWS - All new windows to be double glazed, profile to match existing + set within opening to match existing.
- Side windows to be obscure glazing, top opening to be 1.7m from FFL.
- ROOFLIGHTS 'Velux' or similar.  
Projection to be max. 150mm beyond the plane of the roof-slope & flat roof.

- DOORS - All new doors to be double glazed, profile to match existing + set within opening to match existing.
- RWP & GUTTERS - to be UPVc black to match existing.
- EAVES - Detail to match existing, ie height of fascia & soffit width + colour of soffit and fascia
- ROOF - Flat roof - to be GRP grey/green colour


PROPOSED WORK TO MATCH EXISTING

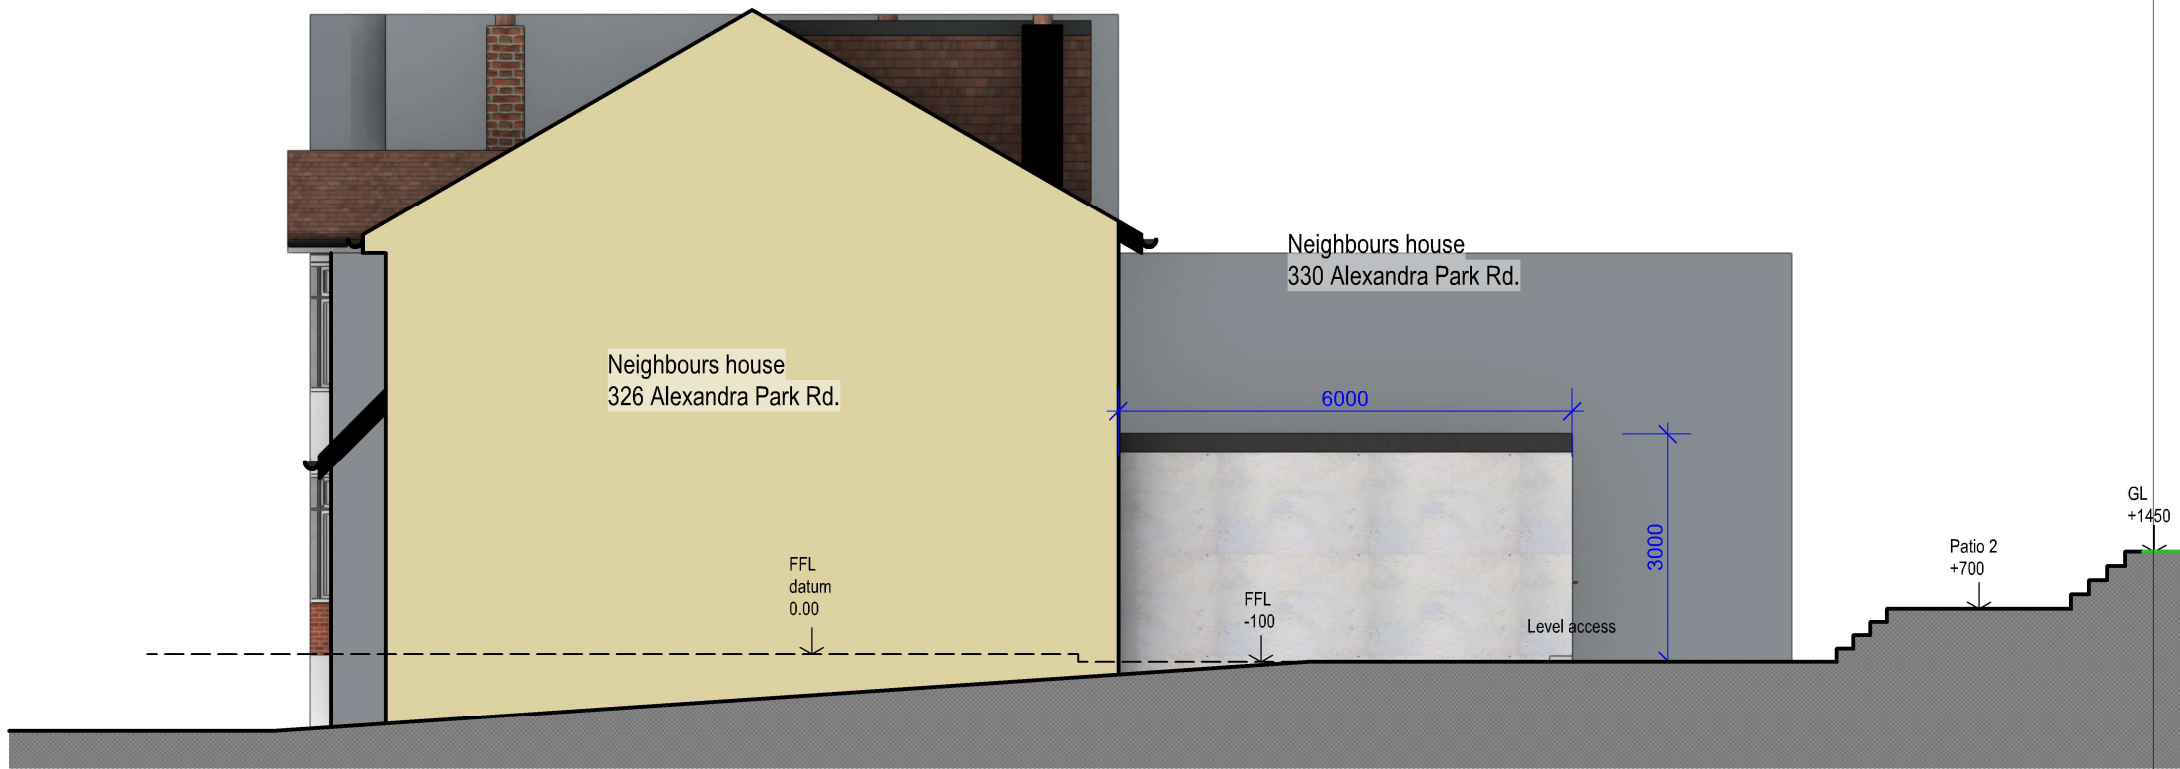

2 02 PROP ELEV SIDE  
Scale: 1:100



tel : 0796 222 3141  
email : sandeep@sskarchitects.co.uk

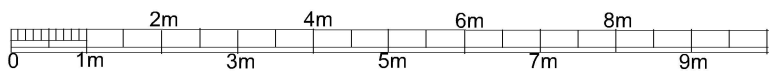

scale - 1 : 100 @ A3

Purpose - Prior approval application

|   |                                          |                  |
|---|------------------------------------------|------------------|
| All dimensions to be checked on site.<br>All omissions & discrepancies to be reported to the designer.                            | PROJECT 328 Alexandra Park Rd<br>N22 7BD | DATE: 10/11/2023 |
| © SSK architects owns the copyright of this drawing which must not be reproduced in whole or part without the written permission. | DWG NO: PROP ELEV 13                     | REVISION:        |

PROPOSED