




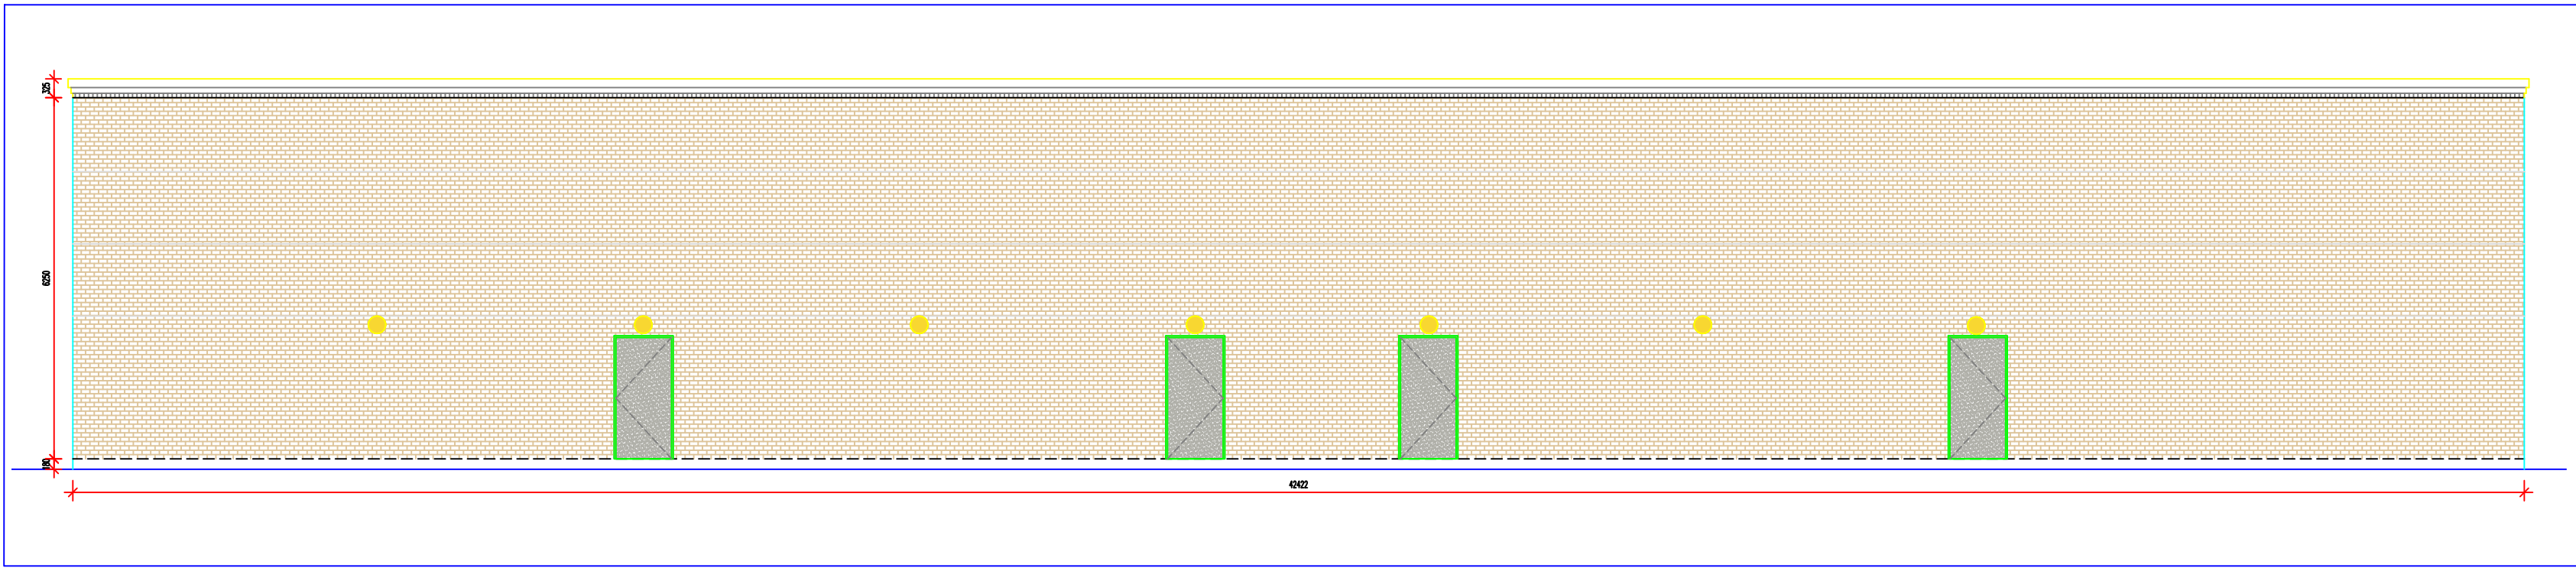


EXISTING ELEVATION E  
Scale:- 1:100

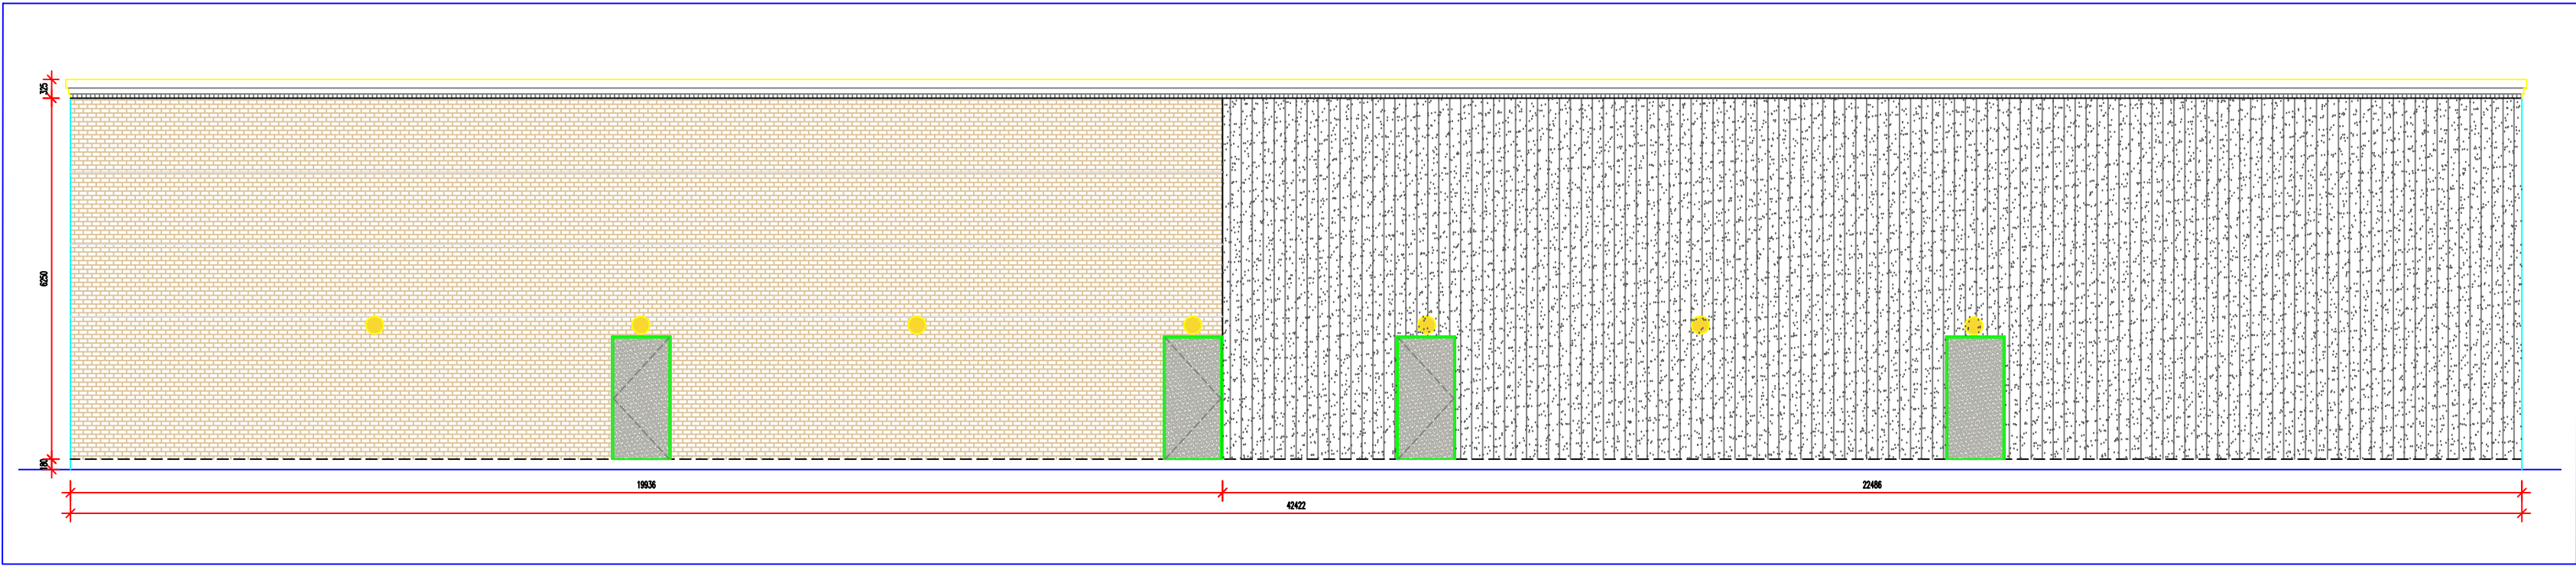


PROPOSED ELEVATION E  
Scale:- 1:100

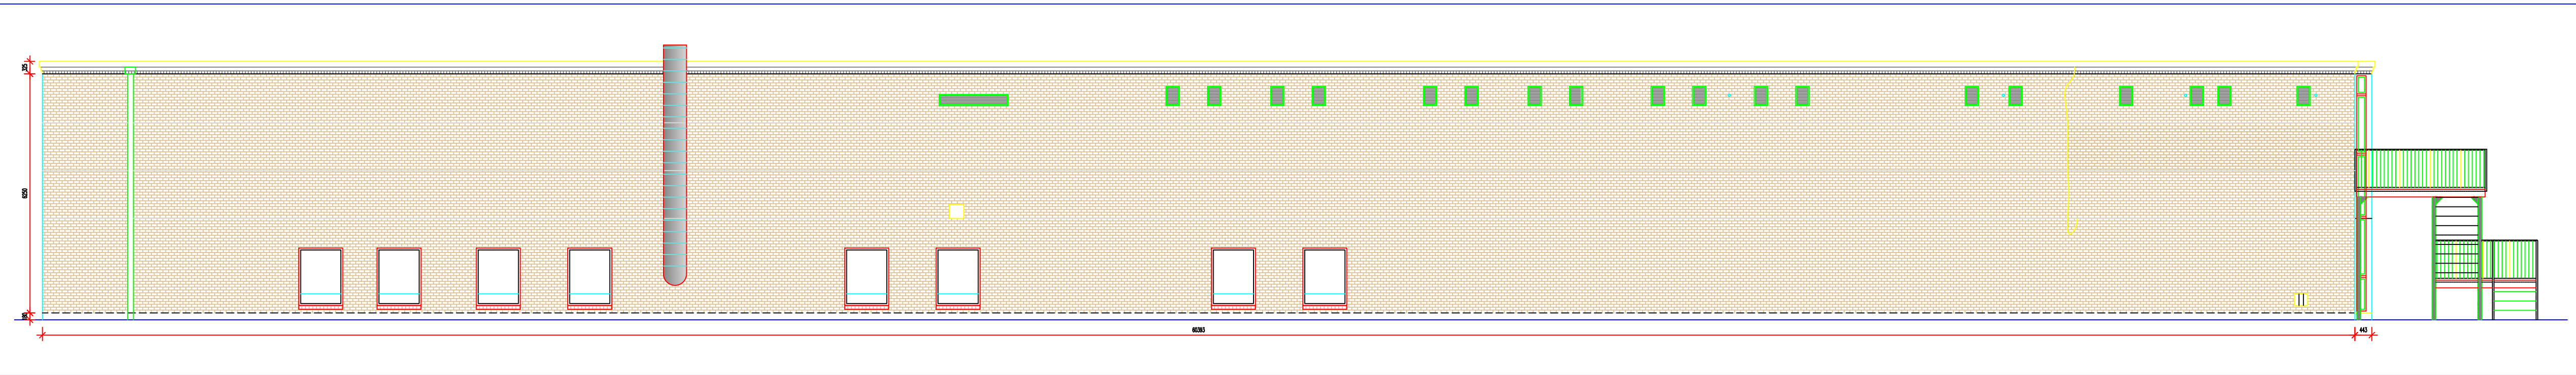


EXISTING ELEVATION D  
Scale:- 1:100

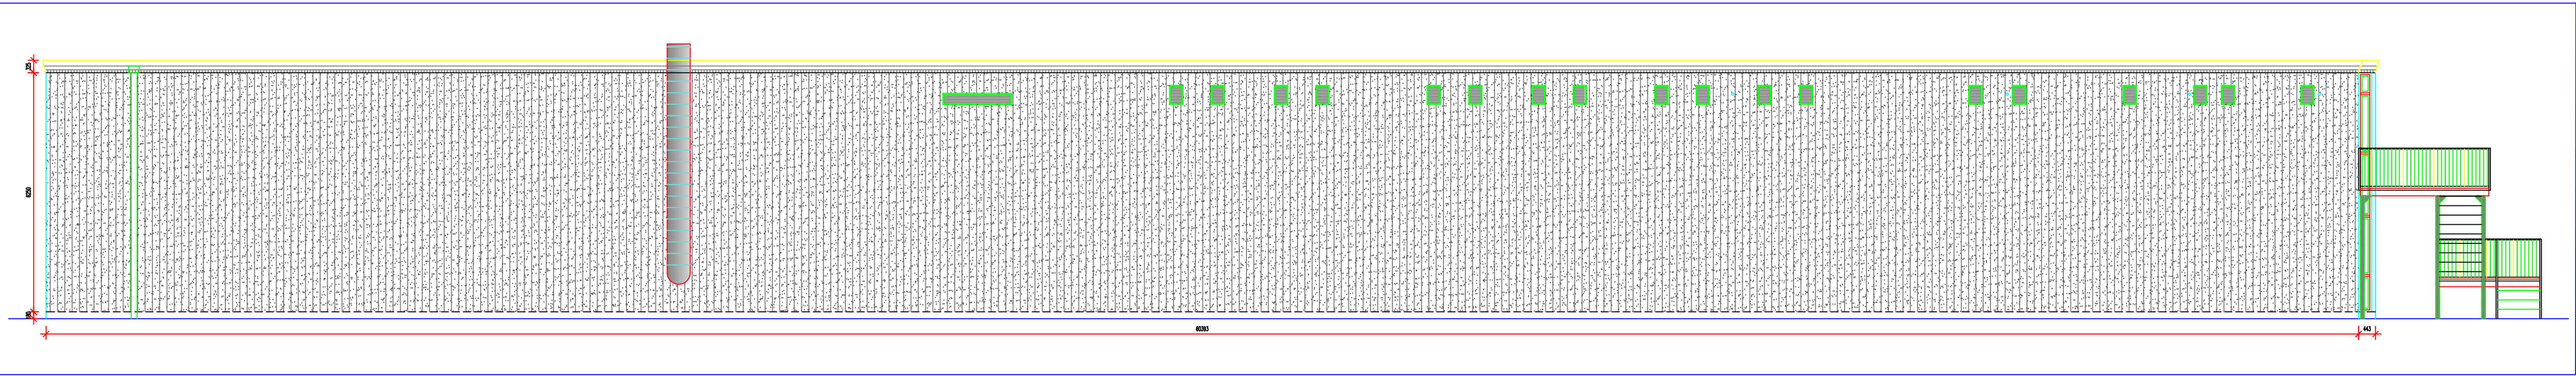

PROPOSED ELEVATION D  
Scale:- 1:100

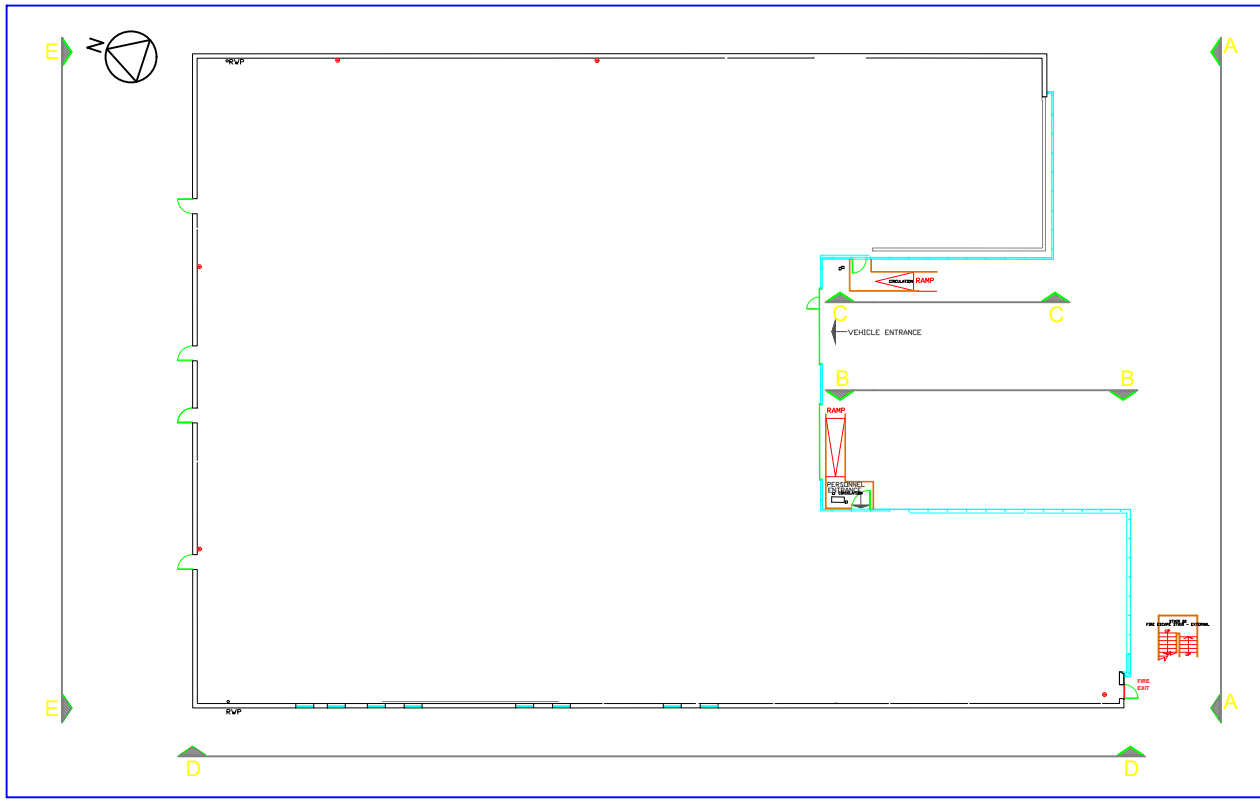

### SCHEDULE
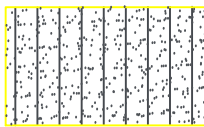
|                                                                                     |                                                        |
|-------------------------------------------------------------------------------------|--------------------------------------------------------|
|  | CEDRAL CLADDING<br>CEDRAL Colour Ref:- C15 'Dark Grey' |
|-------------------------------------------------------------------------------------|--------------------------------------------------------|

- To the external cavity brickwork boundary walls, we propose installing the following :-
- 60mm Kingspan K5 initially fixed to the wall at 300mm centres with nylon fixings.
  - A waterproof reinforced breather membrane.
  - Vertical 50mm x 25mm treated sw timber battens at 300mm centres fixed with frame fixings approx. 140mm long .
  - Horizontal 50mm x 25mm treated sw timber counter battens at 450mm centres fixed to the battens.
  - Vertical composite board Cedral Click Smooth 186mm width and 12mm thick fixed with Cedral Click Concealed Fixings.

|                                 |                                                       |                    |
|---------------------------------|-------------------------------------------------------|--------------------|
| P02                             | INTERNAL LAYOUTS REMOVED                              | 10/11/2023         |
| P01                             | CEDRAL CLADDING COLOUR REFERENCE ADDED, C15 DARK GREY | 13/09/2023         |
| P00                             |                                                       |                    |
| REV.                            | DESCRIPTION                                           | DATE               |
| DRAWING PURPOSE:<br>PLANNING    |                                                       |                    |
| PROTECTIVE MARKING:<br>OFFICIAL |                                                       |                    |
| DRAWING STATUS:                 | STAGE 4                                               | SUITABILITY:<br>A4 |

GENERAL NOTES:

FOIA PUBLICATION:

DRAWING TITLE:  
**Existing & Proposed Elevations D & E**

SITE NAME:

**Quicksilver Patrol Base**

BUILDING / PROJECT NAME:  
**Cladding Replacement Works**

SITE ADDRESS:  
**Quicksilver Patrol Base, Western Road,  
Wood Green, London**

POSTCODE: N22 6UH

BOROUGH: London Borough of Haringey

COORDINATES: E: N:

SITE / LB NO: **0366** UNIT NO: **58**

DATE PUBLISHED: 08/08/2023 REVIEW DATE: 06/08/2023

OCU / BRANCH: SCALE: 1:100

DRAWN: SMM CHECKED: HA APPROVED: CH

DATE: 08/08/2023 DATE: 08/08/2023 DATE: 08/08/2023

AUTHOR: KIER BUSINESS SERVICES LTD

NO DIMENSIONS ARE TO BE SCALED FROM THIS PRINTED DRAWING

WBS NO:

DRAWING NUMBER: **036035 - DBS - XX - XX - D - B - 1301** REV | VER **P02 A4**

0 2.5 5 7.5 10m  
Scale 1:100