


Copyright.
This drawing and design and all the information
contained therein is the sole copyright of SODA Ltd,
and reproduction in any form is forbidden unless
permission is obtained in writing.

No dimensions to be scaled from this drawing. All
Contractors must visit site and be responsible for
taking and checking all dimensions relative to this
work. The Designer must be advised of any
discrepancies in writing.

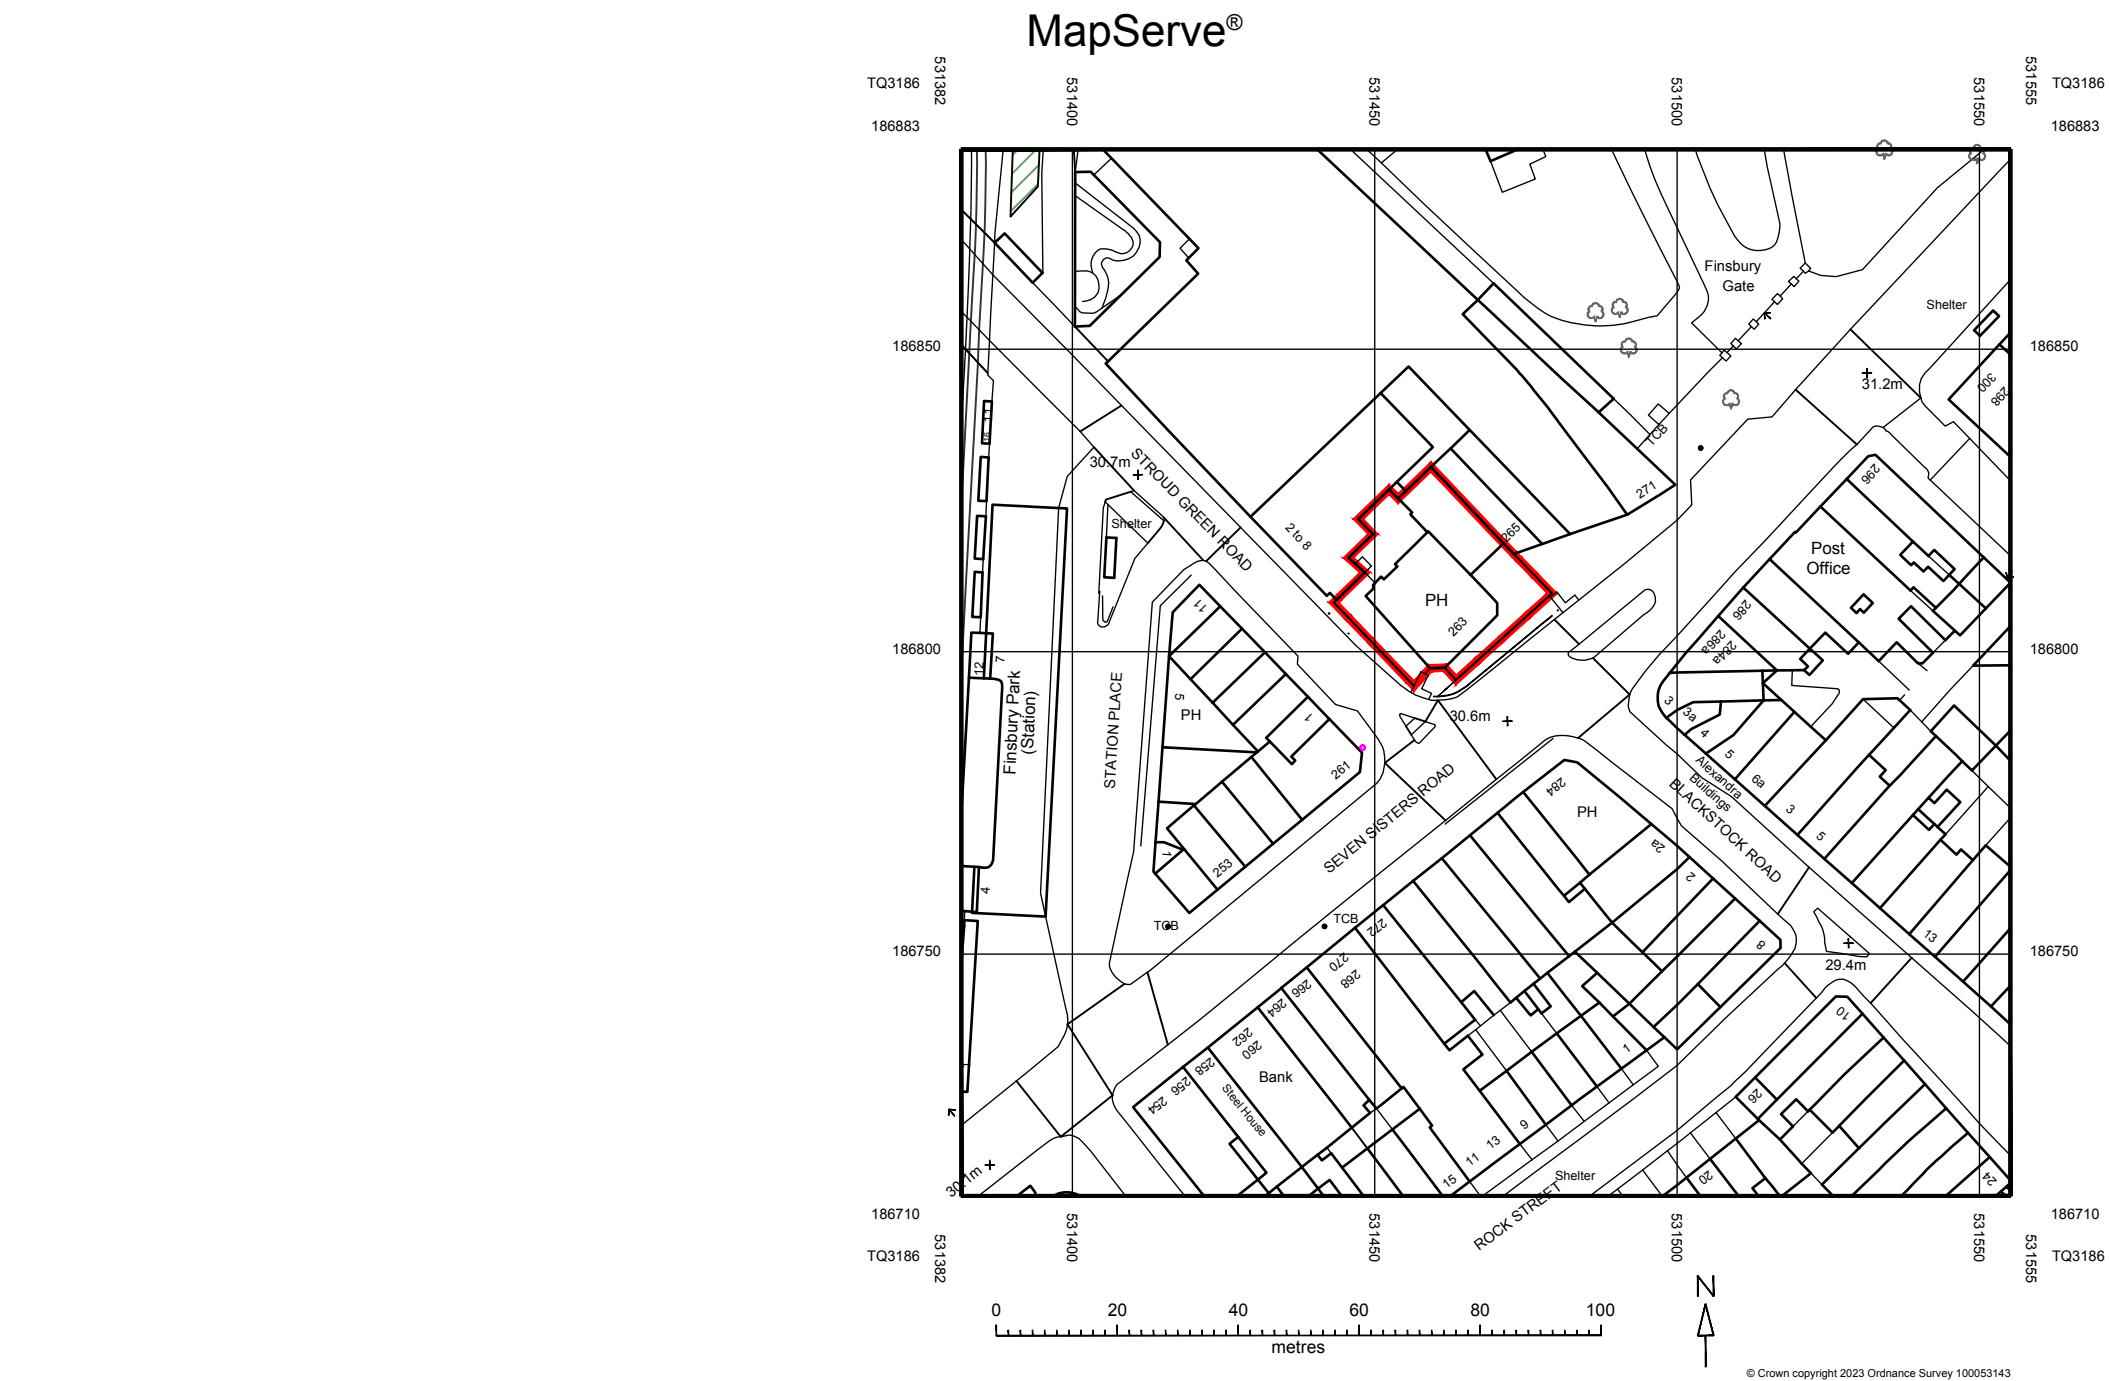

Revision:
_

Job title: The Twelve Pins Seven Sisters Road, Finsbury Park London, N4 2DE	Scale: 1:1250 @ A3	Date: 18.04.23	Drawn by: RGC
	Drawing title: Site Location Plan	Client: Star Pubs & Bars	Drawing Number: 989/111

The Studio, Sovereign House,
Wakefield WF2 8EF
01924 372654 studio@sodagroup.co.uk

SODA