

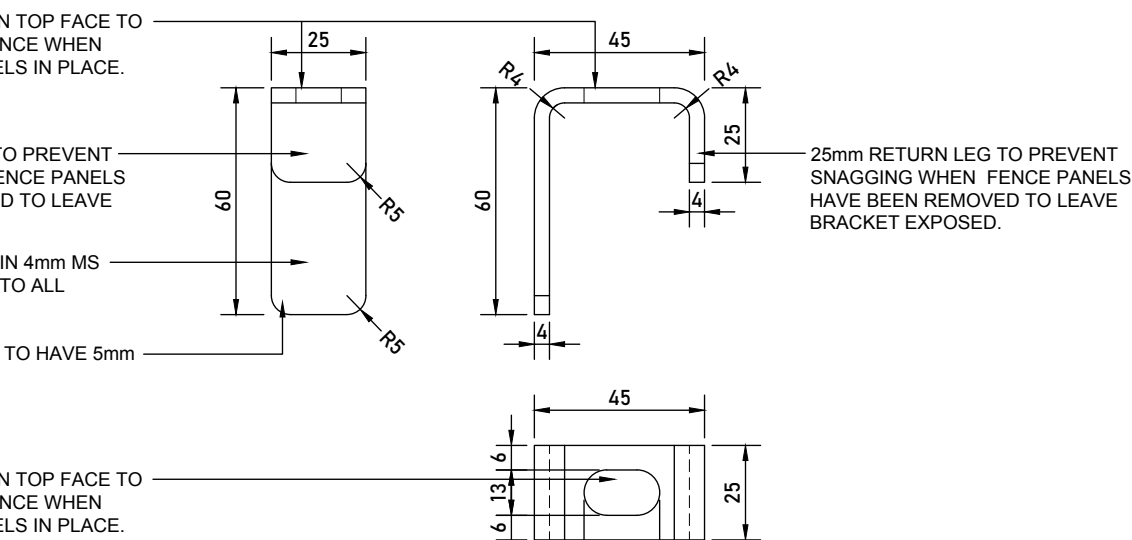
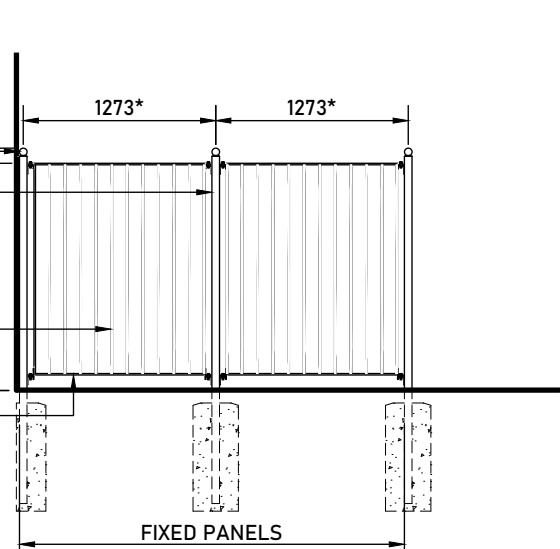
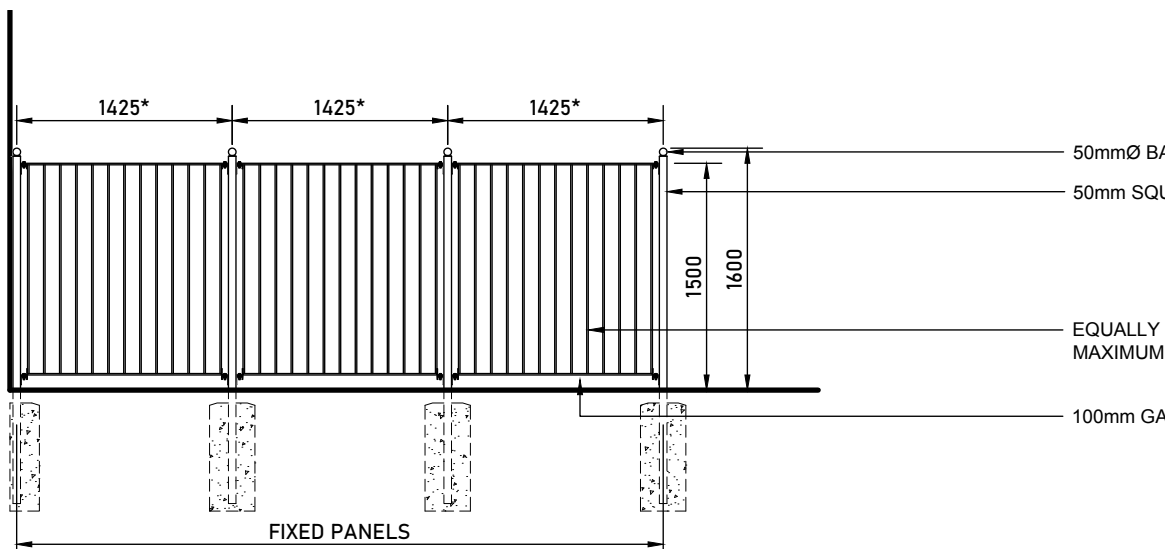
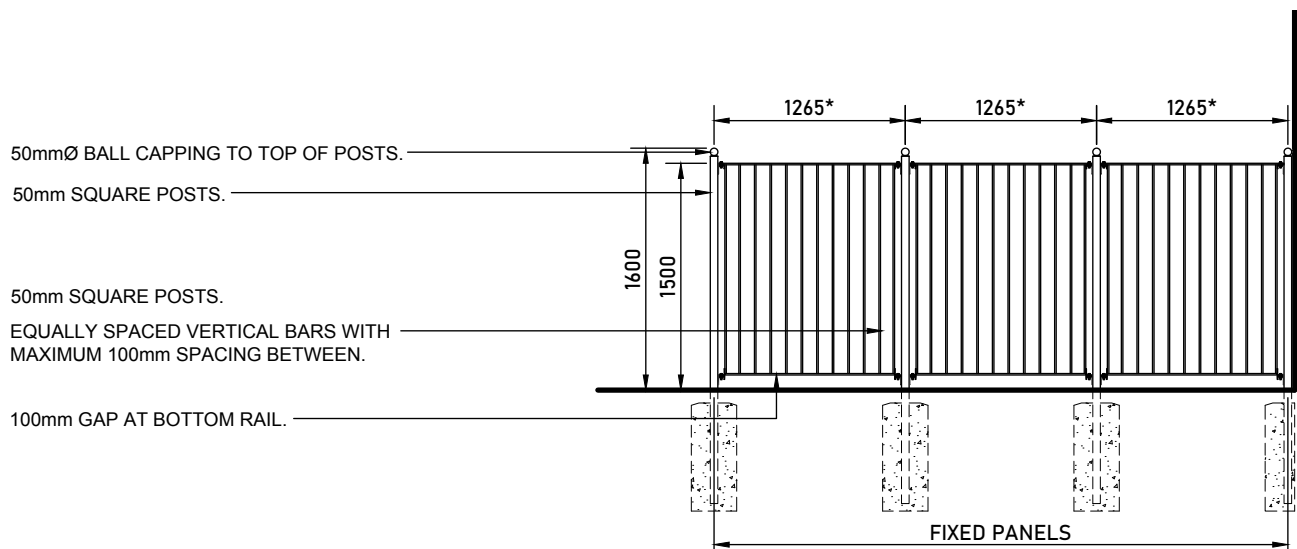
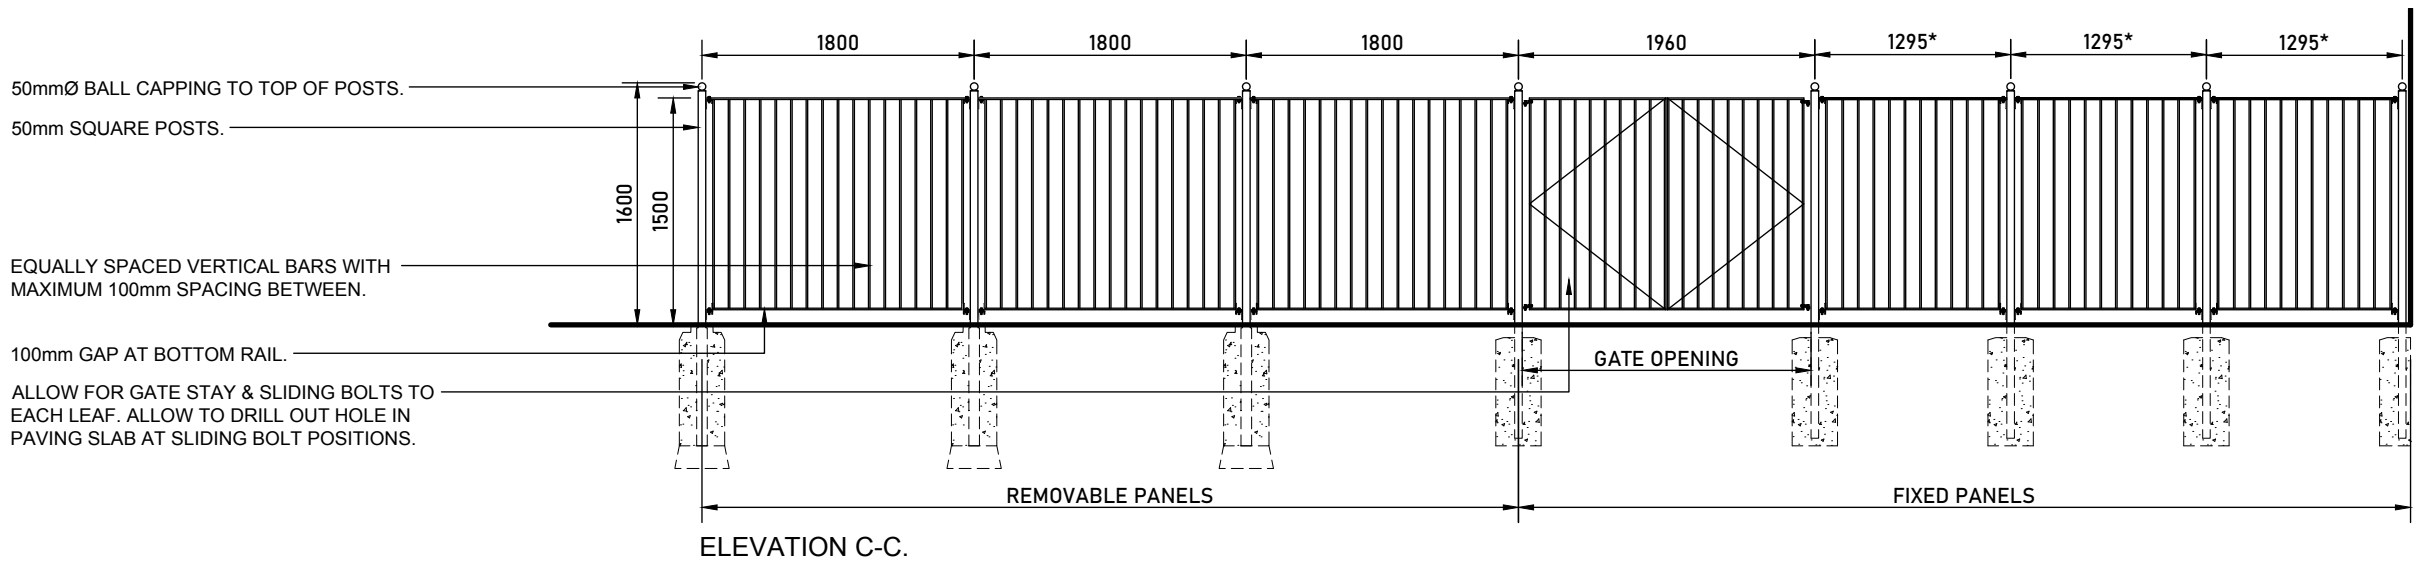
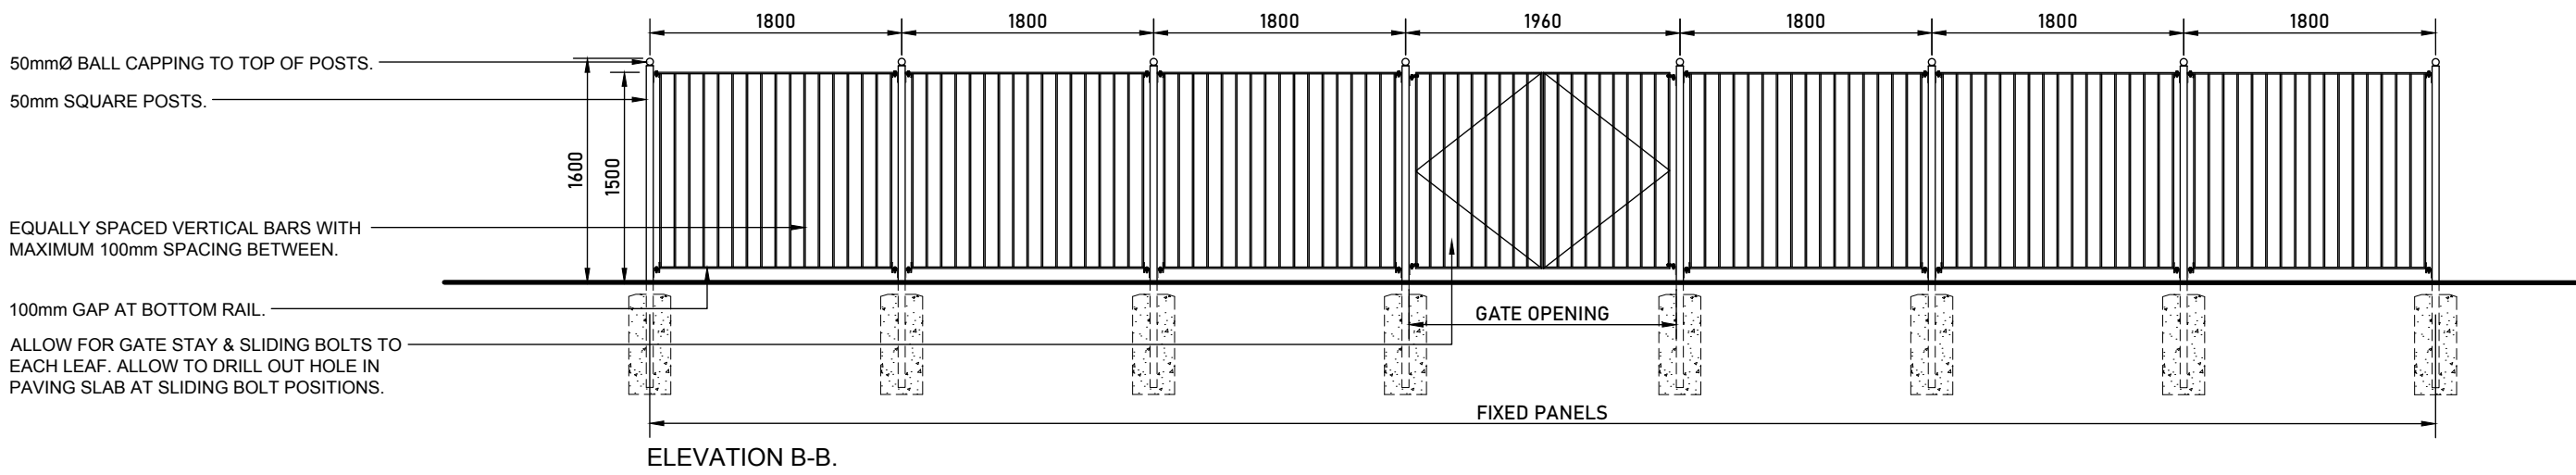


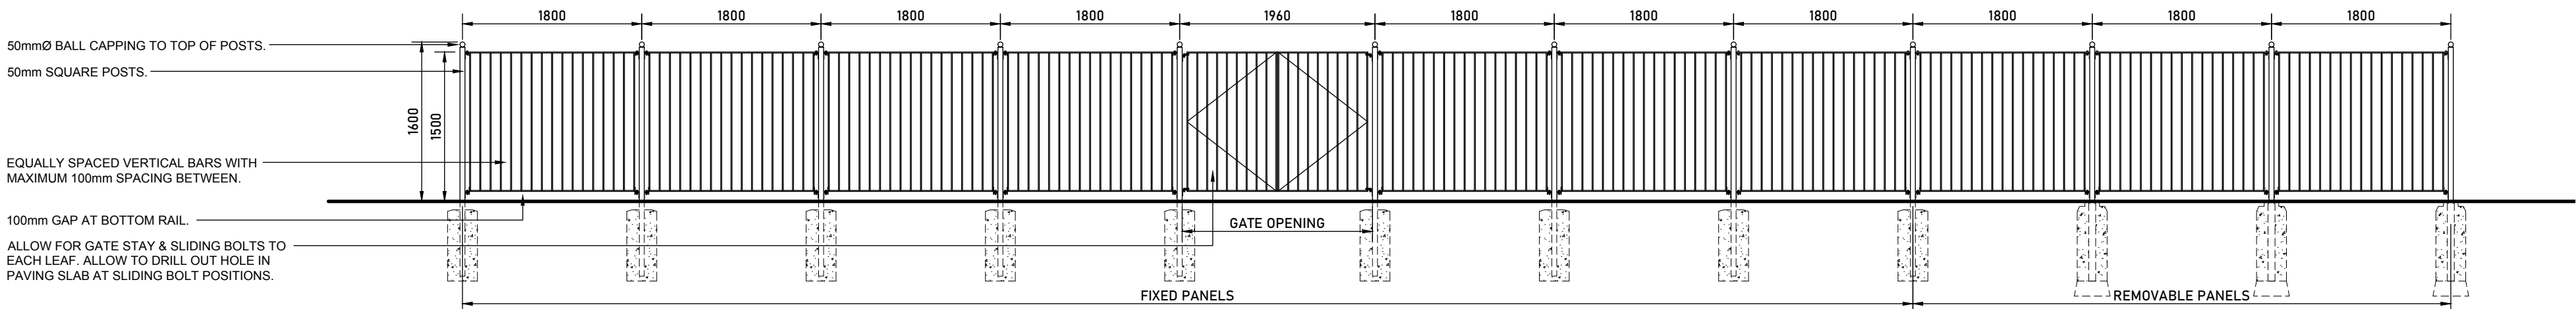

BRACKET TYPE 'A':
BRACKET WELDED TO POSTS.
(NOTE - BRACKETS & FIXINGS ARE USUALLY SUPPLIED WITH THE FENCE PANELS).
scale HALF FULL SIZE.

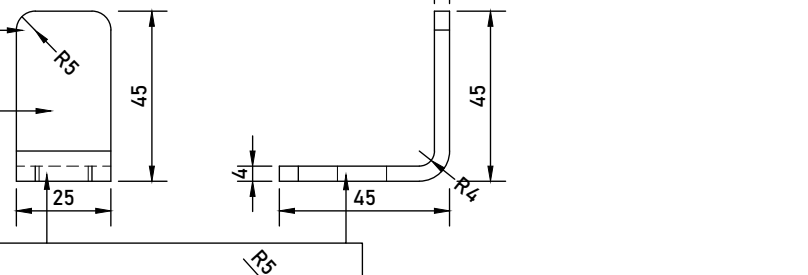

BRACKET TYPE 'A':
BRACKET WELDED TO BOTTOM SECTION OF FENCE PANELS.
(NOTE - BRACKETS & FIXINGS ARE USUALLY SUPPLIED WITH THE FENCE PANELS).
scale HALF FULL SIZE.









PLEASE NOTE THAT A FULL AND ACCURATE MEASURED SURVEY HAS NOT BEEN UNDERTAKEN BY SODA GROUP LTD AT THIS SITE.

THIS DRAWING AND ALL OTHER DRAWINGS RELATING TO THIS PROJECT HAVE BEEN PRODUCED FROM INFORMATION EITHER PROVIDED TO US BY OTHERS, OR OBTAINED BY US FROM OTHERS.

ANY DIMENSIONS INDICATED ARE FOR INFORMATION ONLY AND ALL MUST BE CHECKED & SET OUT ON SITE PRIOR TO THE ORDERING & MANUFACTURING OF ANY ITEMS, AND COMMENCEMENT OF ANY WORKS ON SITE.

DIMENSIONS MARKED WITH '*' ARE SUBJECT TO VARIATION DEPENDANT ON SITE DIMENSIONS.


NUT & BOLT FIXINGS:
TO ALL FIXED FENCING PANELS - NUTS, BOLTS & WASHERS ETC ARE TO BE FINISHED WITH MINIMUM 2no COATS OF JET BLACK METAL PAINT ONCE FENCE PANELS HAVE BEEN SECURELY FIXED IN PLACE.
TO ALL REMOVABLE FENCING PANELS - STAINLESS STEEL NUTS, BOLTS & WASHERS ARE TO BE USED TO PREVENT RUSTING/CORROSION ETC.

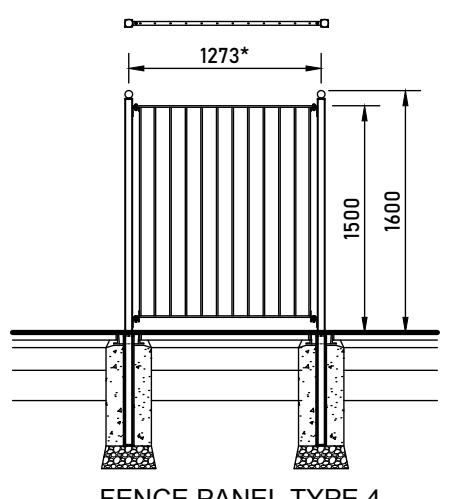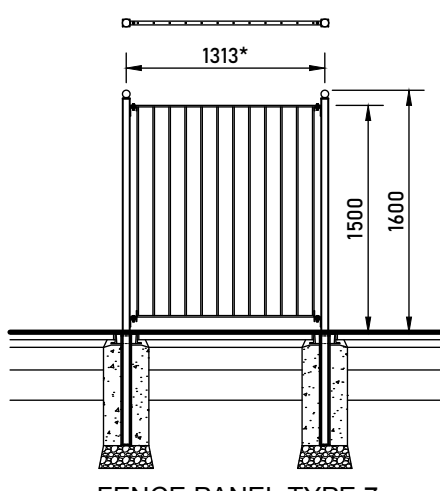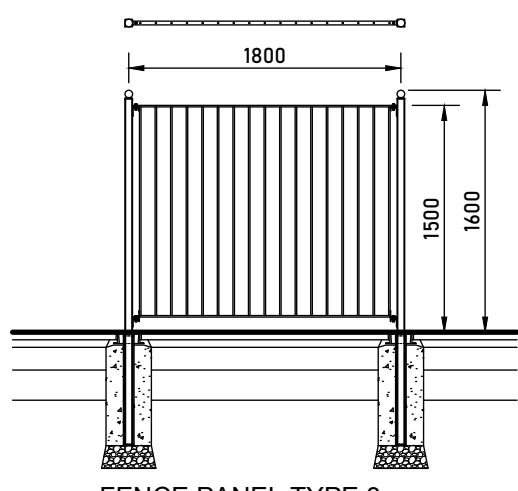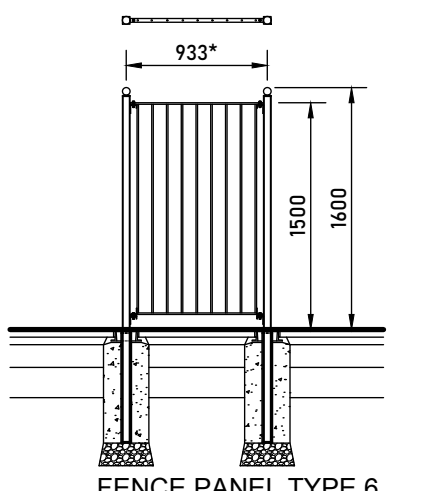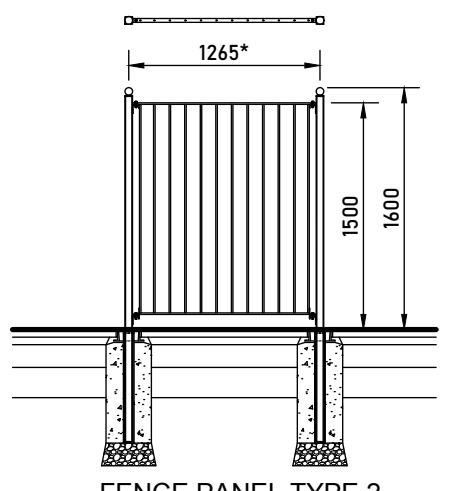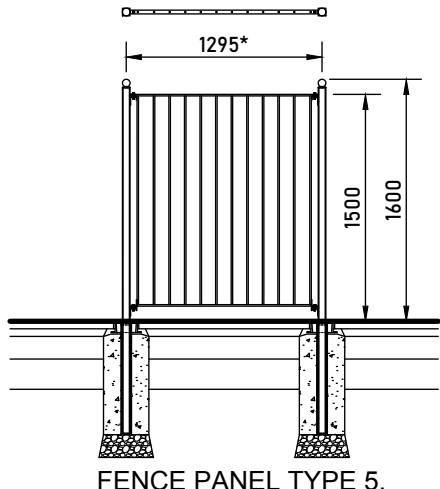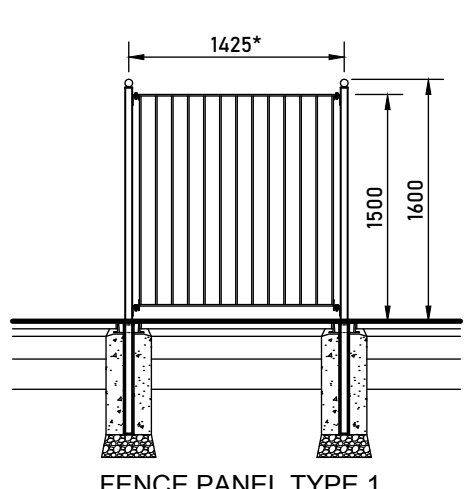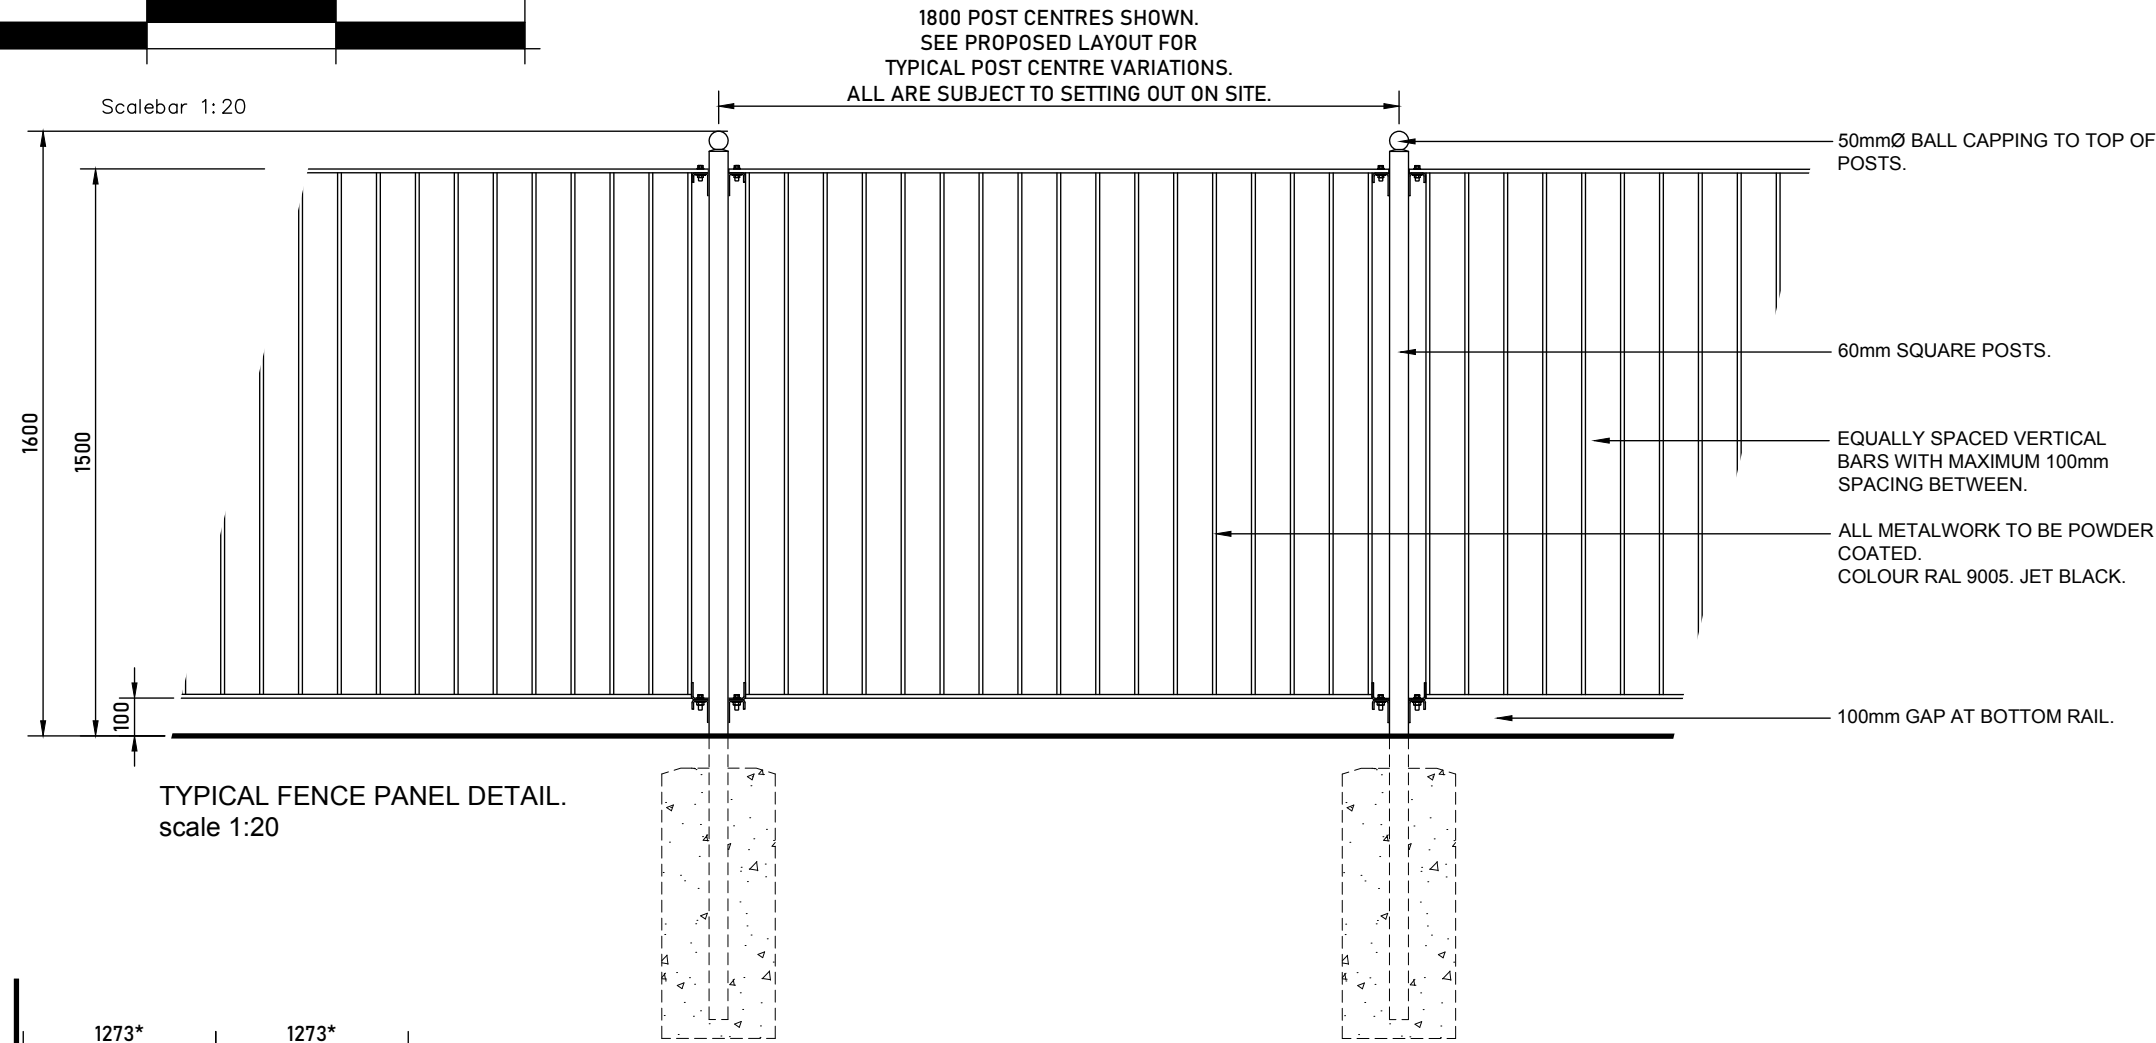

Copyright:
This drawing and design and all the information contained therein is the sole copyright of SODA Ltd, and reproduction in any form is forbidden unless permission is obtained in writing.
No dimensions to be scaled from this drawing. All Contractors must visit site and be responsible for taking and checking all dimensions relative to this work. The Designer must be advised of any discrepancies in writing.

Revision:	
Scale: 1:50 @ A1	Date: 21.11.23
Job title: The Twelve Pins Seven Sisters Road, Finsbury Park London, N4 2ED	Client: Star Pubs & Bars
Drawing title: Typical Fencing Elevations & Details 1500mm High Fence Panel Option	Drawing Number: 898/203

The Studio, Sovereign House,
Wakefield WF2 8EF
01924 372654 studio@sodagroup.co.uk

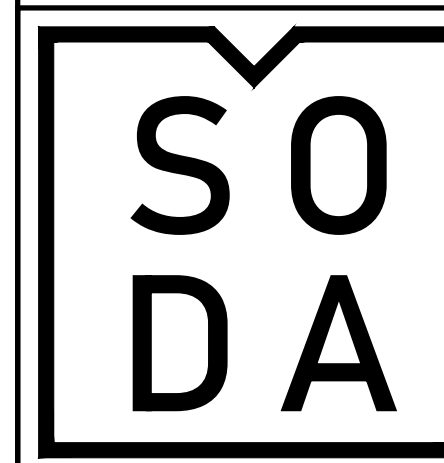

Reference file: