


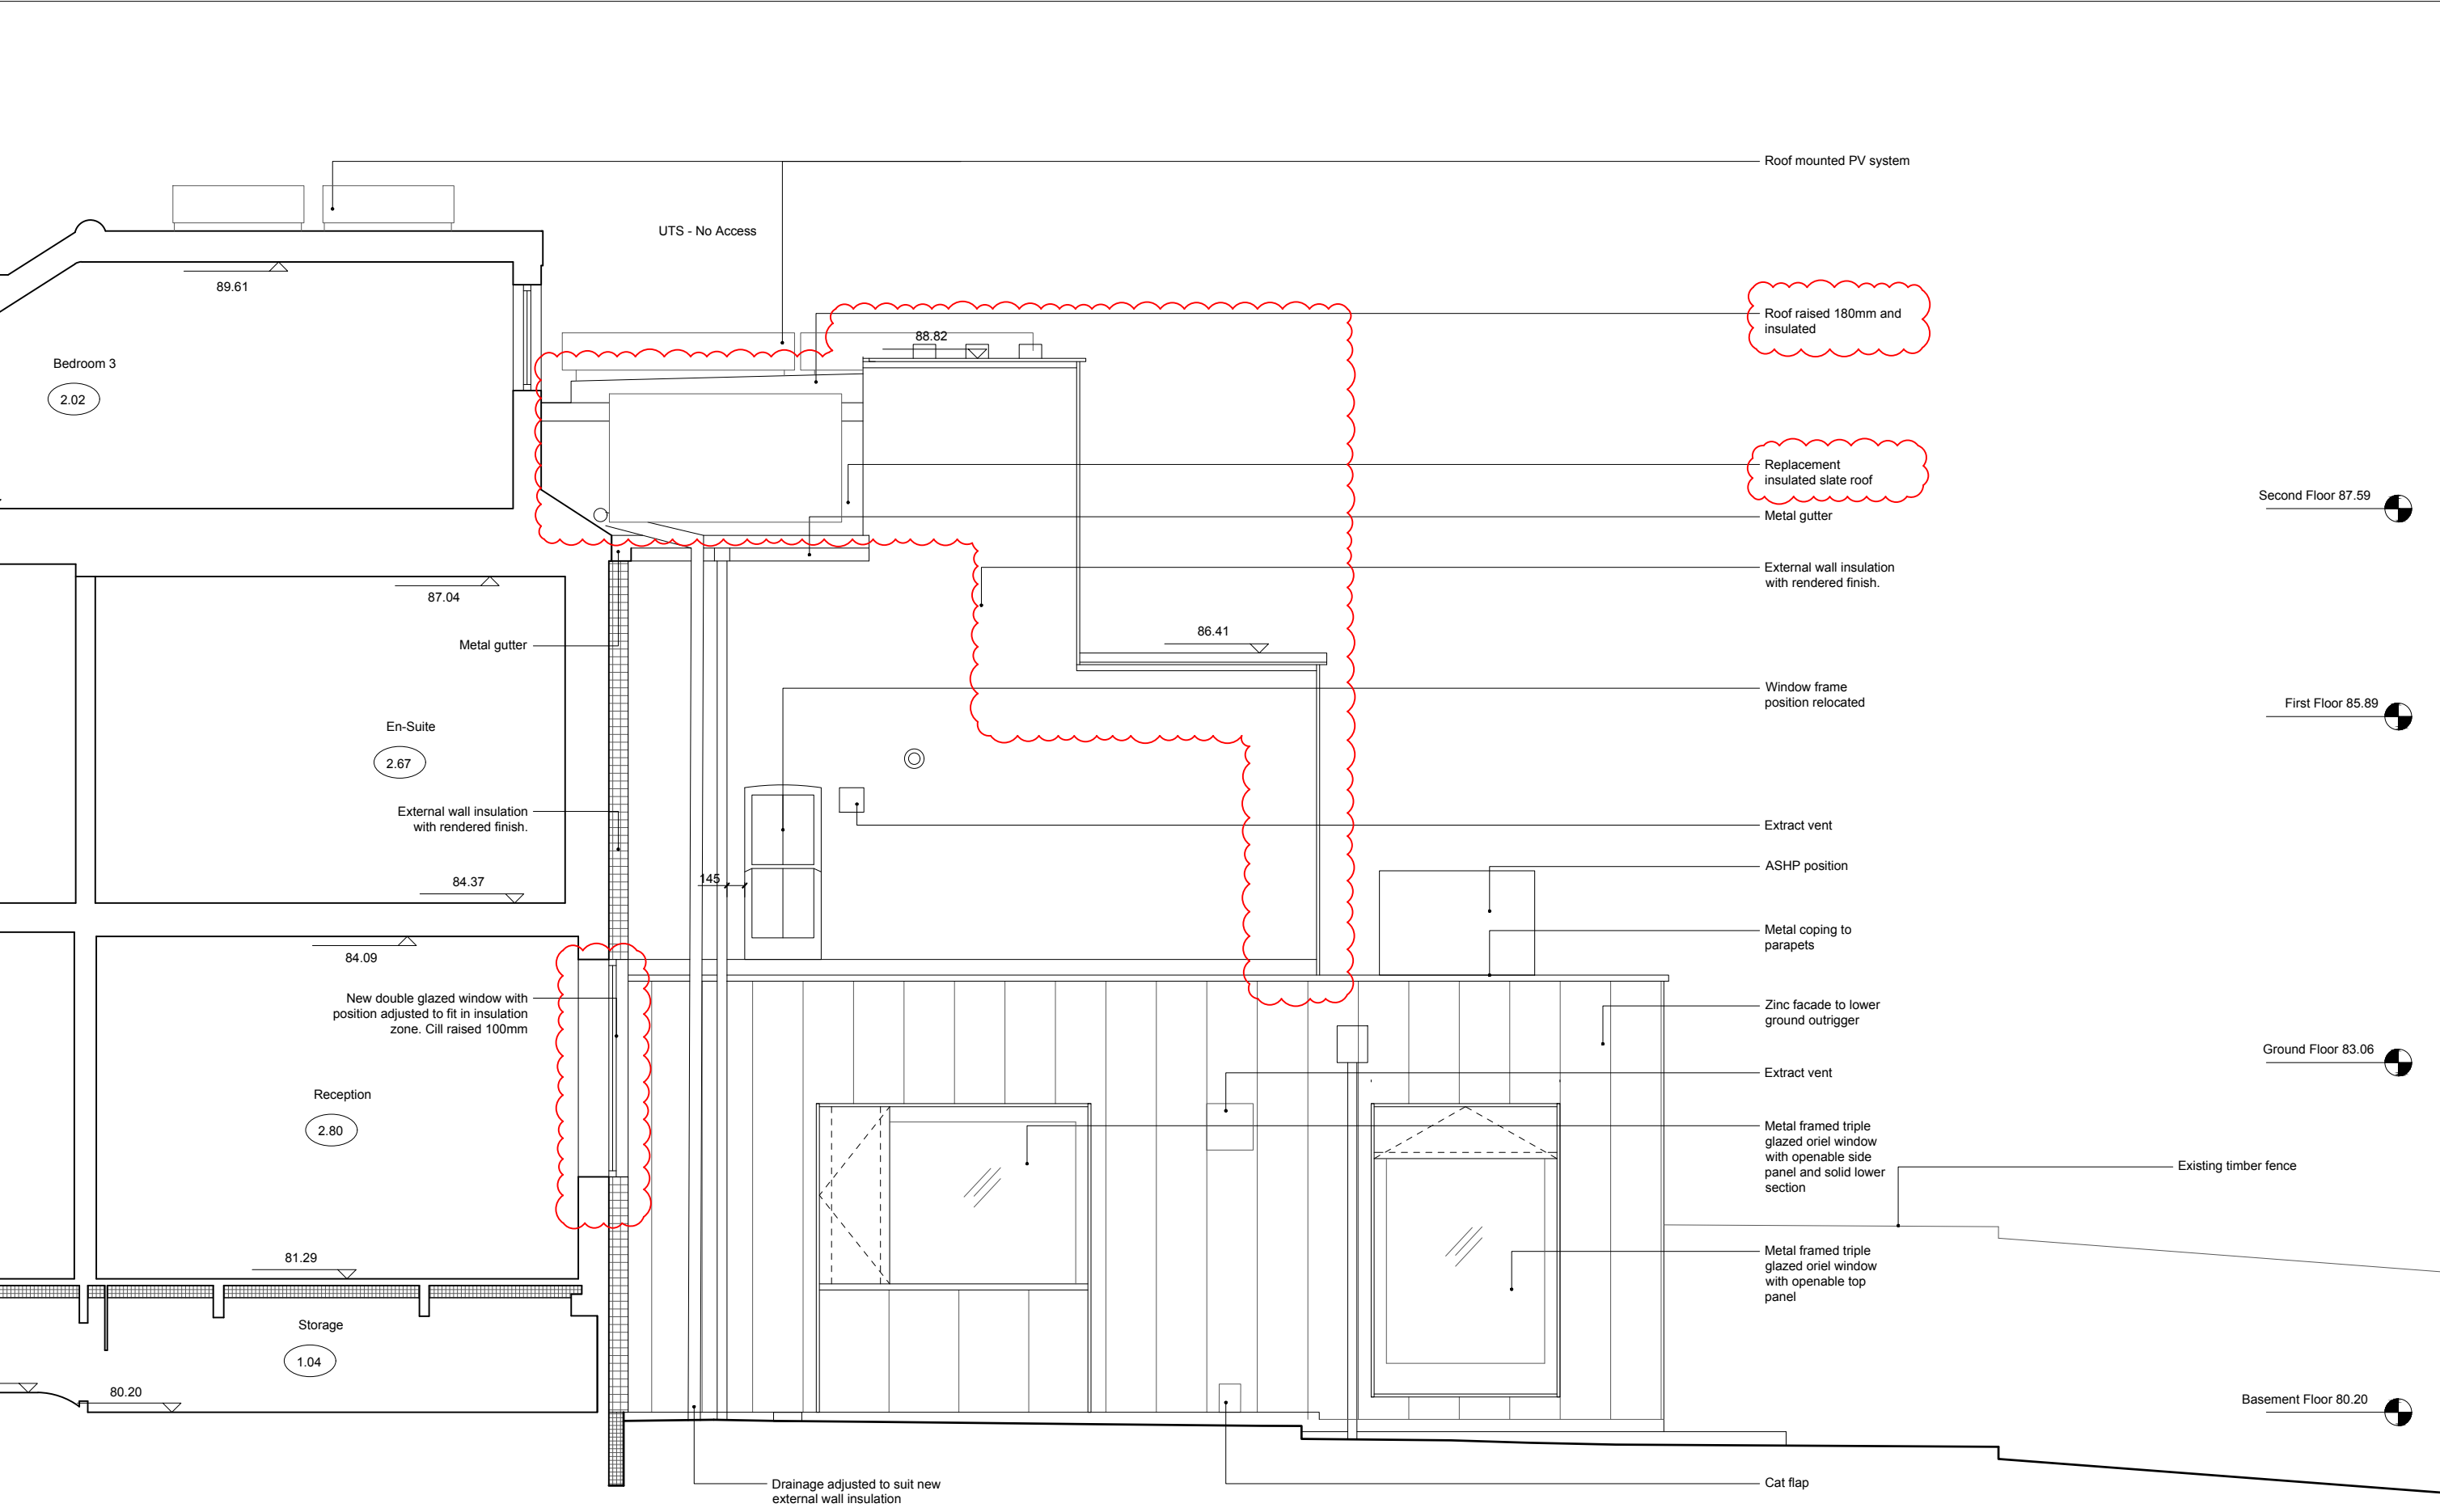

1 PROPOSED - SECTION A-A
Scale 1:50