


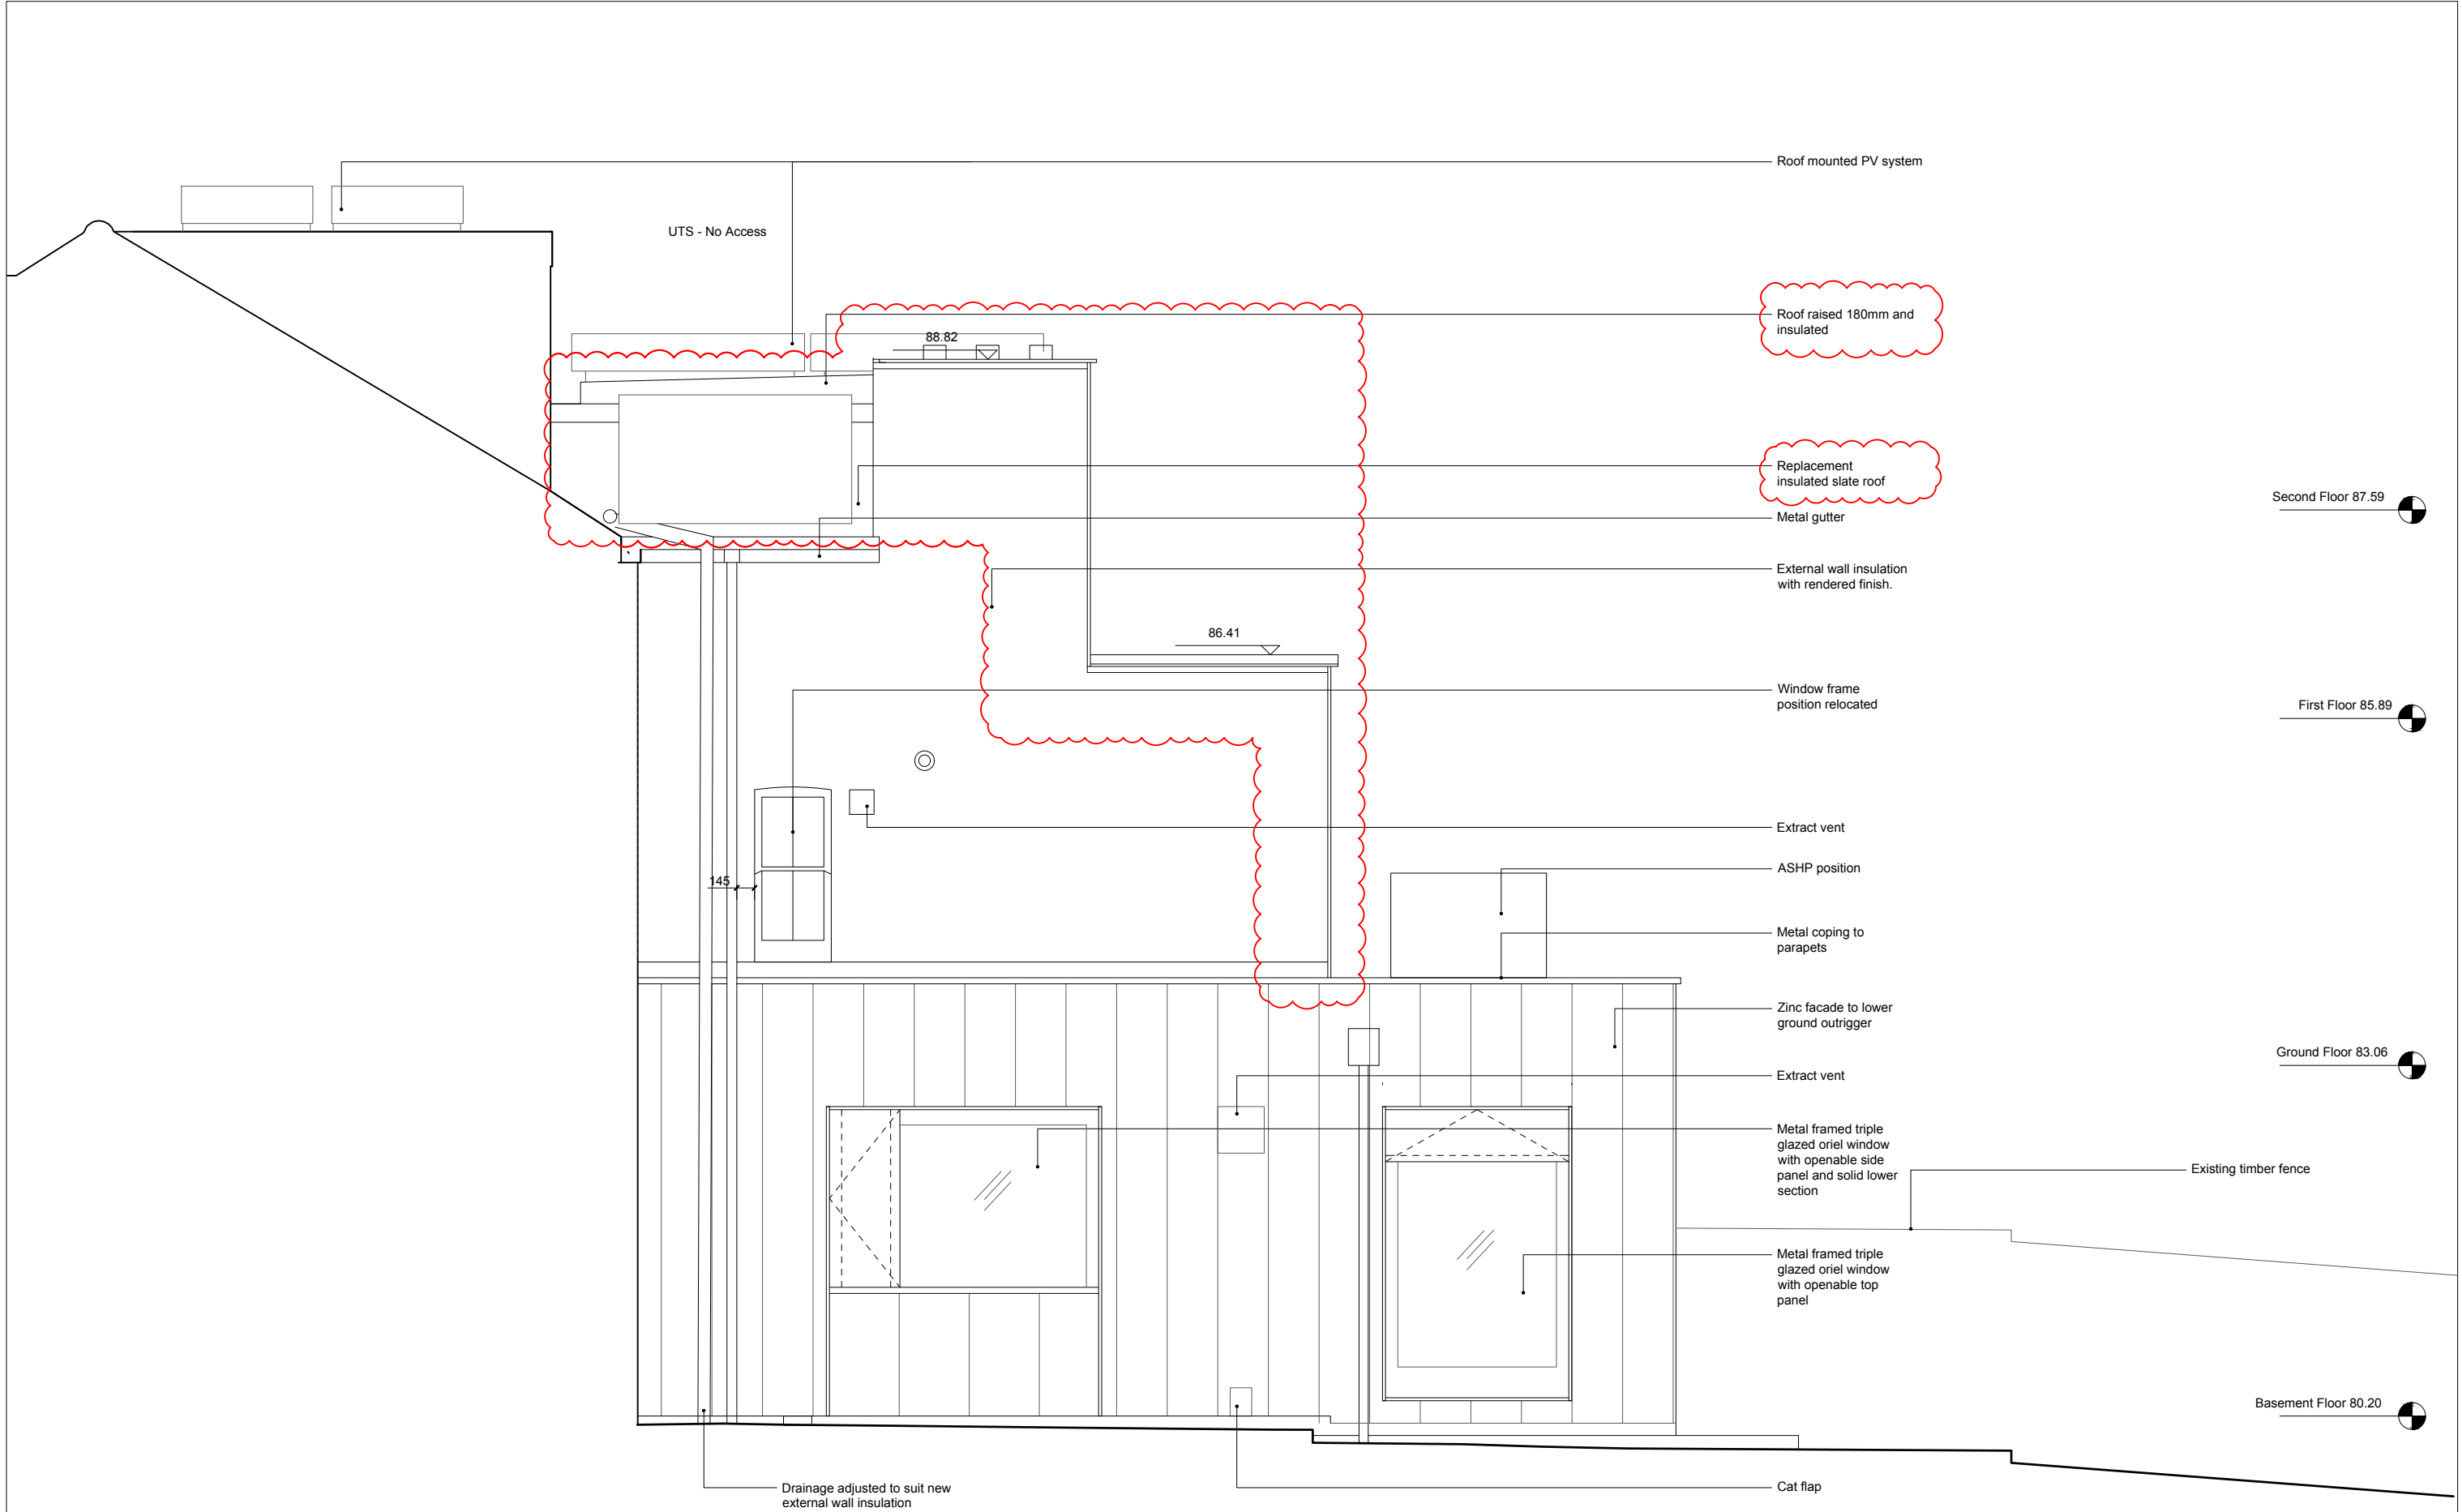

1 PROPOSED - SIDE
Scale 1:50