


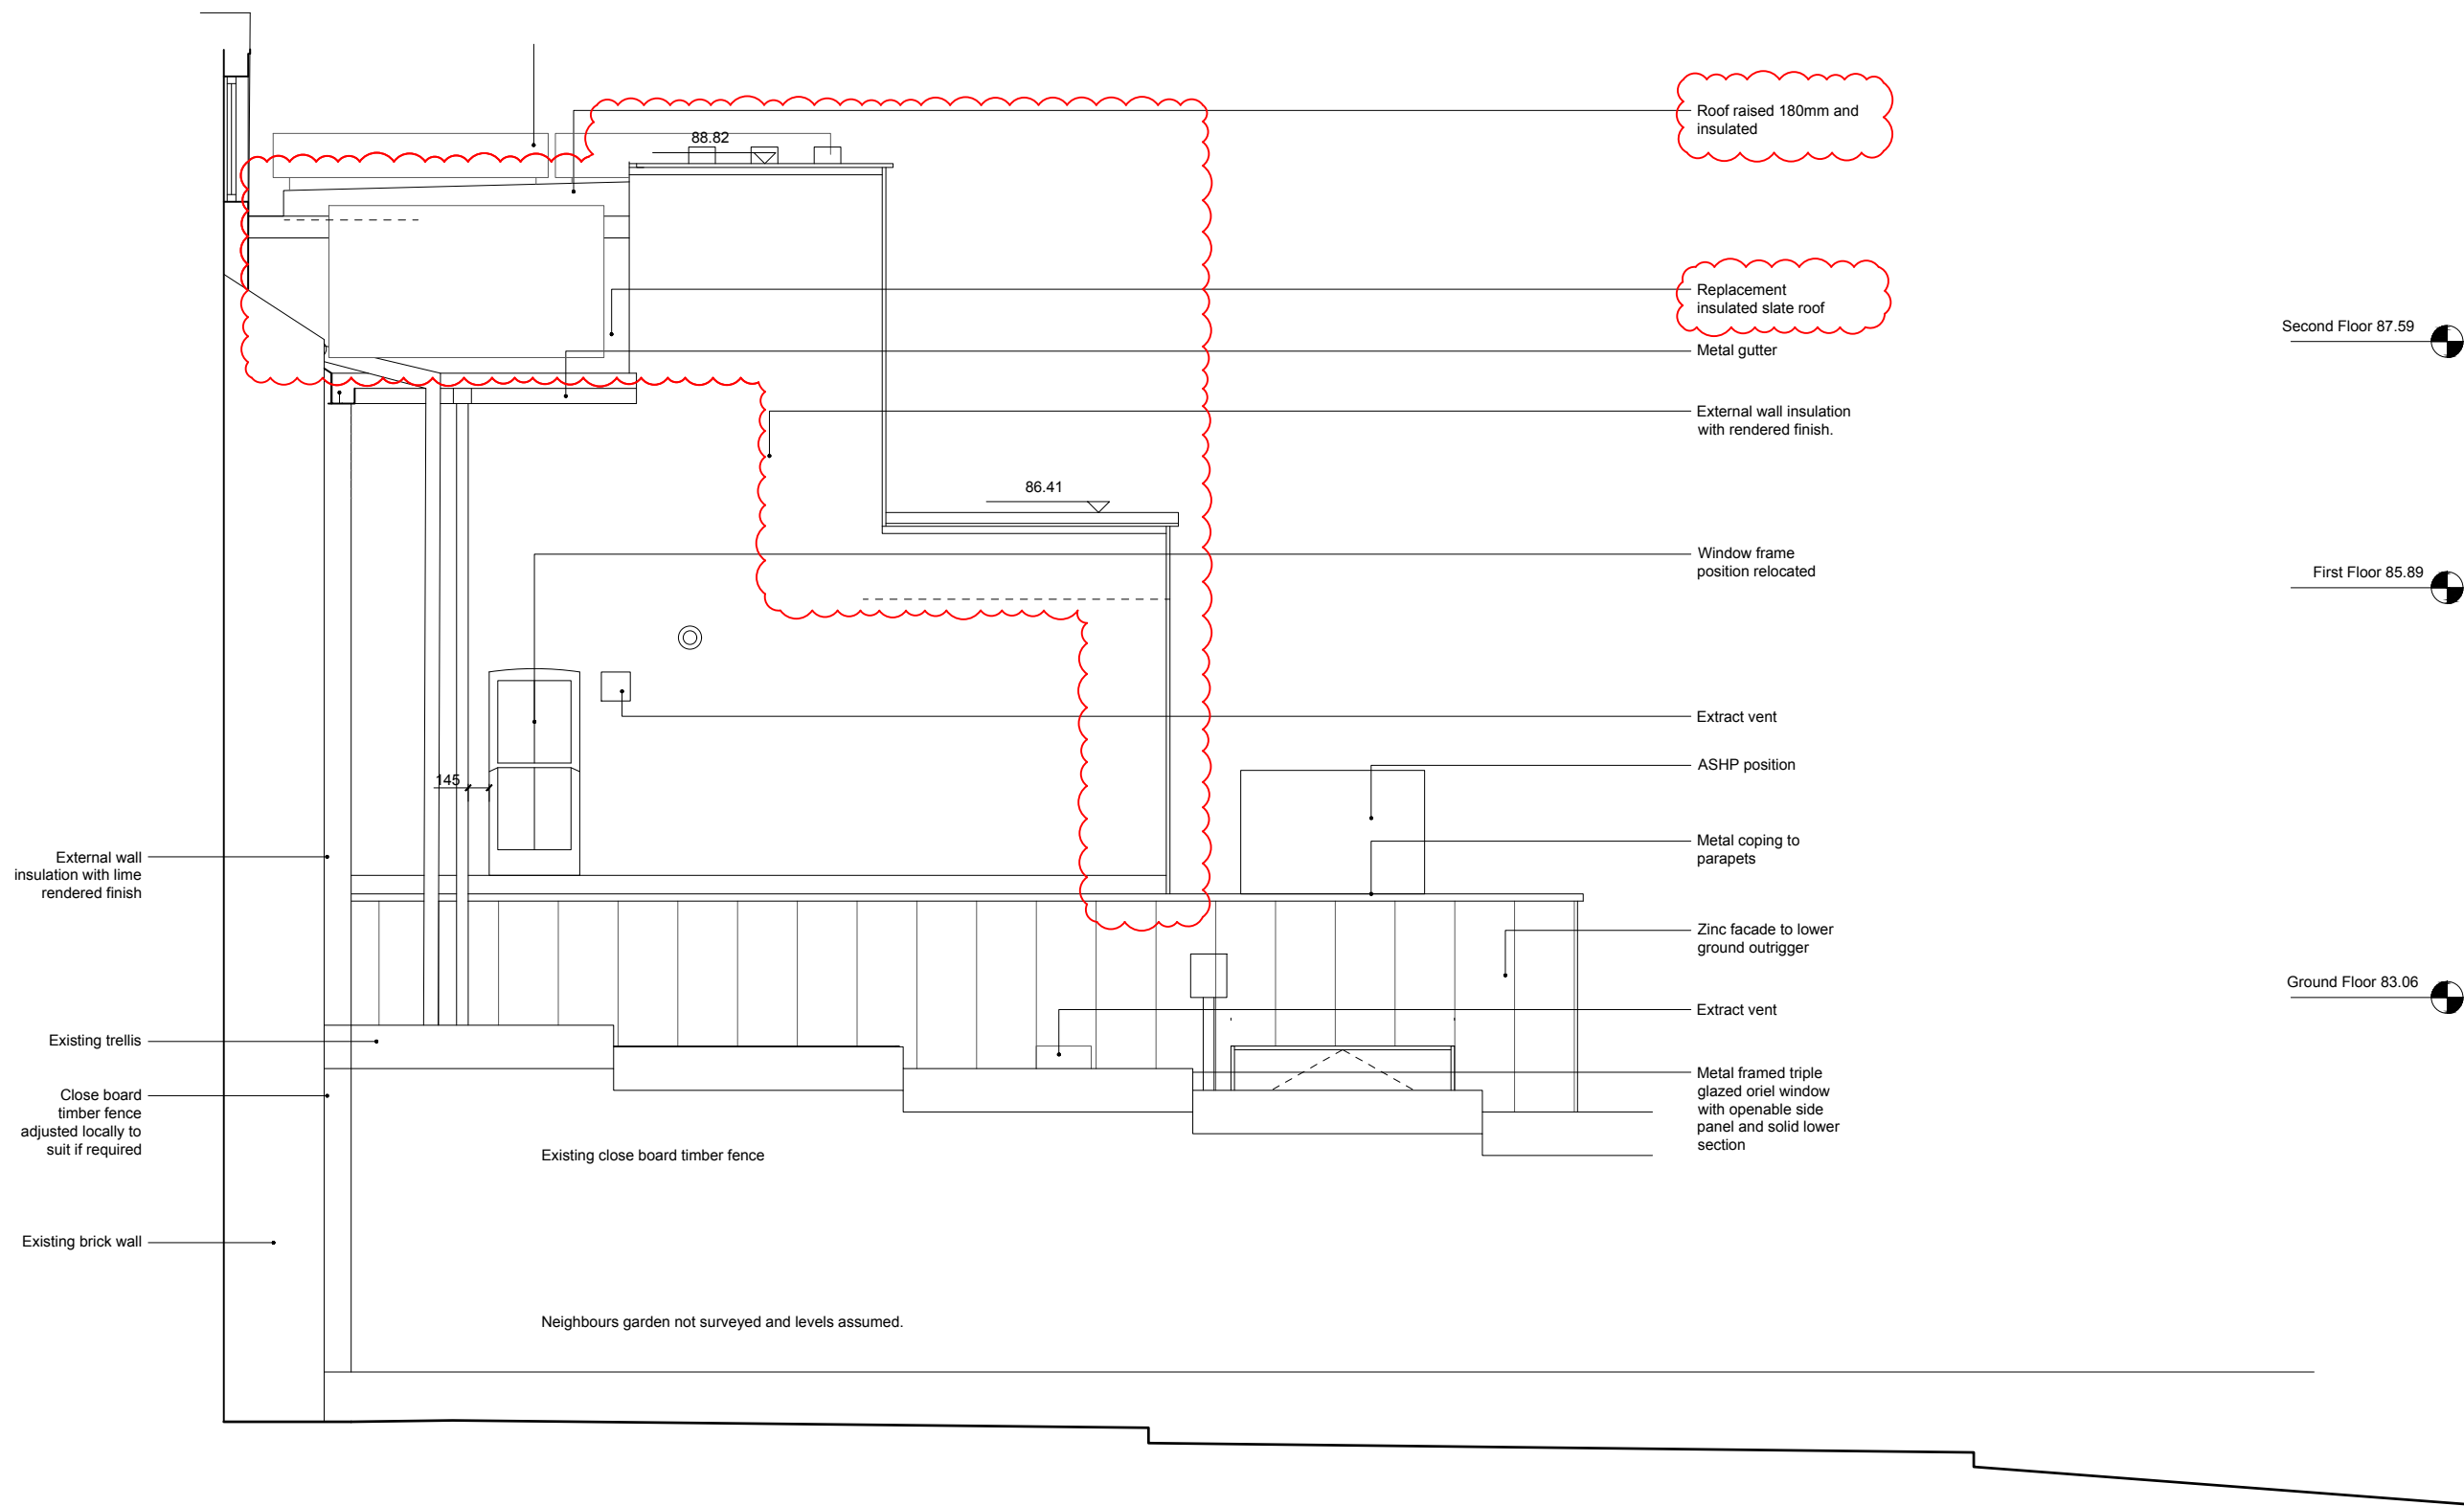

1 PROPOSED - NEIGHBOURS SIDE
Scale 1:50