


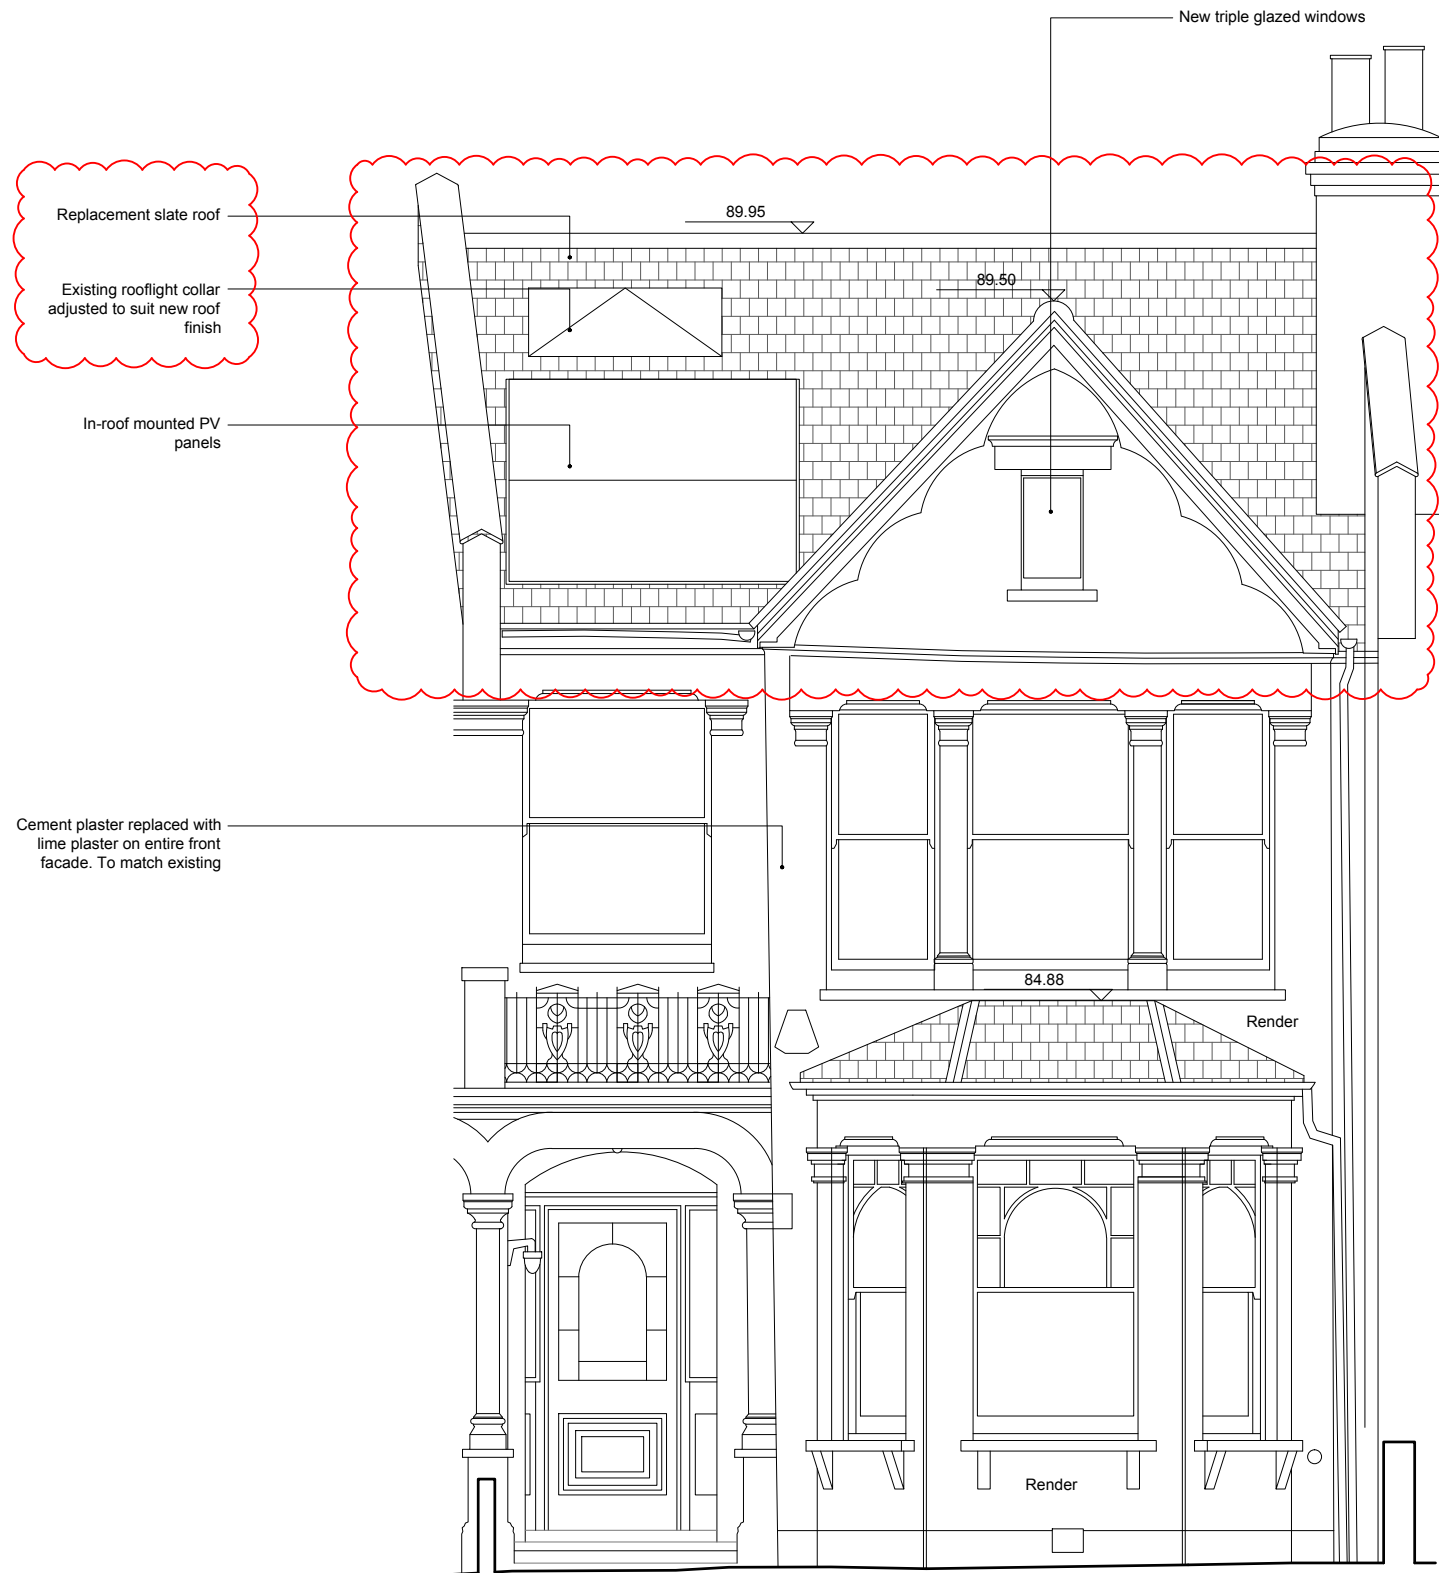


1 PROPOSED - FRONT
Scale 1:50

TYPE

This drawing is prepared solely for design and planning submission purposes. It is not intended or suitable for either Building Regulations or Construction purposes and should not be used for such.

contact@tpestudio.co.uk

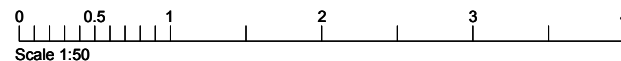

Revision	Date	Description
-	07/06/23	ISSUED FOR PLANNING - NOT FOR CONSTRUCTION
A	10/11/23	EWI from 1st and 2nd floor rear outrigger facade removed and parapets reinstated. Pitched roof amended to slate

Drawn	Checked
OR	MC
OR	MC



Project
24 Curzon Road, London, N10 2RA

Drawing Title
Proposed Elevation - Front

Drawing Number
098.200

Status
Planning

Rev.
A

Scale
1:50@A3