


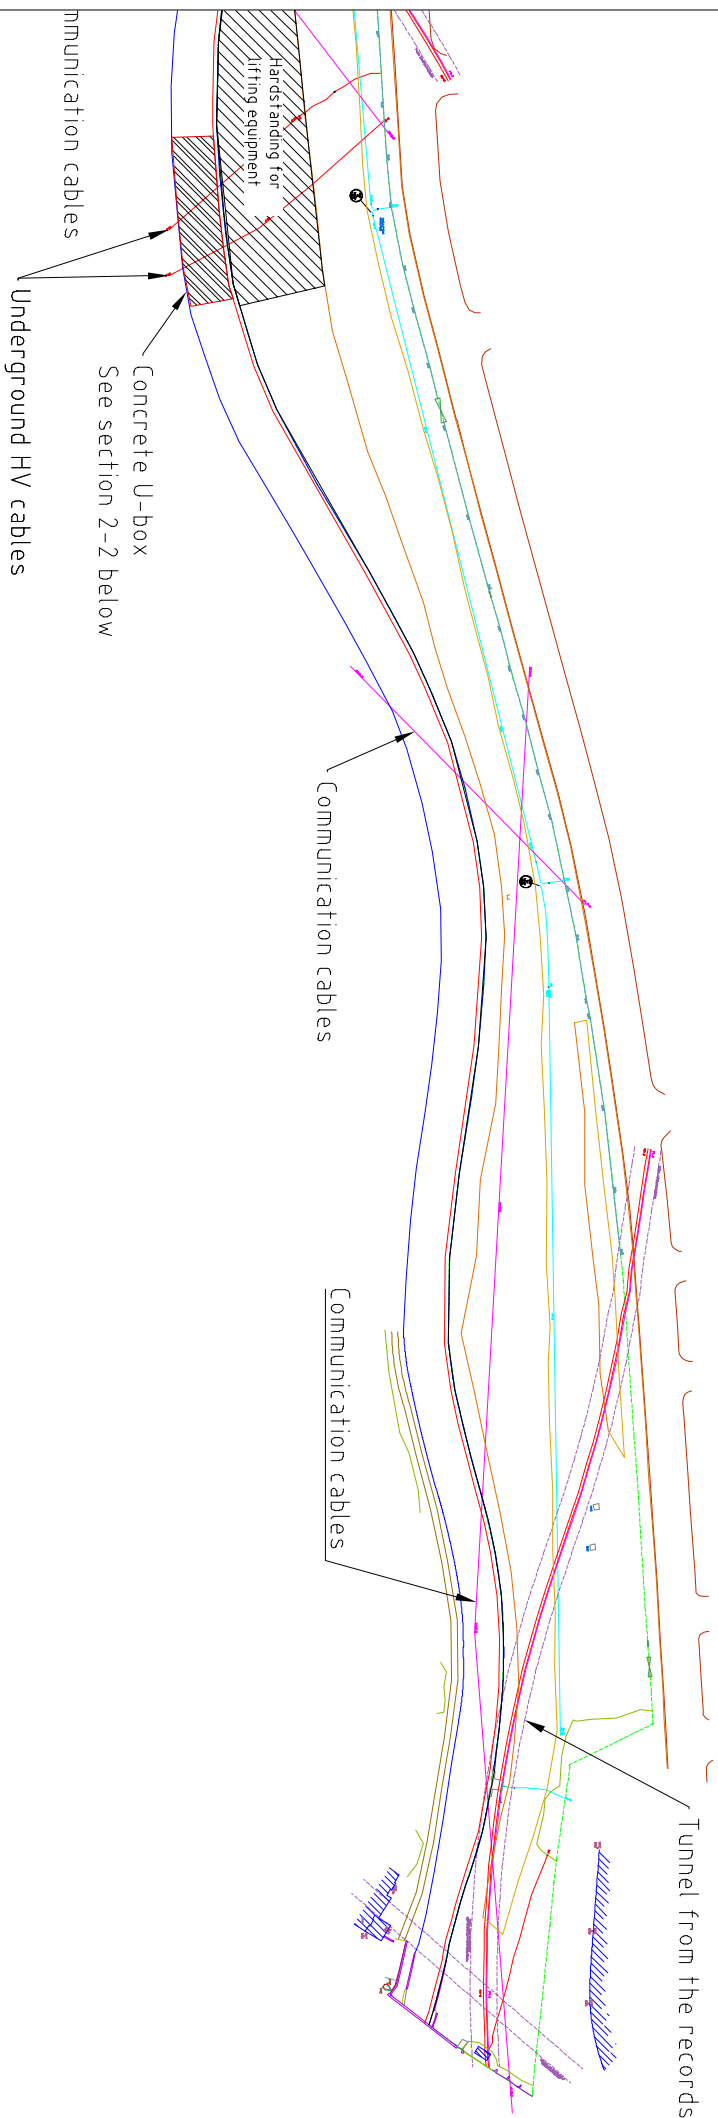

NOTES

- 1.0 GENERAL
- 1.1 ALL DIMENSIONS IN MILLIMETRES AND ALL LEVELS IN METRES
AND UNLESS SHOWN OTHERWISE.
- 1.2 ALL WORKS CONSTRUCTED GENERALLY IN ACCORDANCE WITH
'CIVIL ENGINEERING SPECIFICATION FOR THE WATER INDUSTRY',
7TH EDITION.

DO NOT SCALE - IF IN DOUBT ASK

SAFETY, HEALTH & ENVIRONMENTAL (SHE) INFORMATION

In addition to the hazards/risks normally associated with the types of work detailed on this drawing, note the following:

CONSTRUCTION

1. NONE.

MAINTENANCE / CLEANING

1. NONE.

DECOMMISSIONING / DEMOLITION

1. NONE.

REFERENCES

[illegible]

Drawing Status

Sketch

So

Owner

Safety Communication Quality Integrity TeamSpirit Caring Trust Pride

Barhale Construction plc

Barhale House
Bescot Crescent
Walsall WS1 4NN

 01922 707 700

 01922 721 808

 info@barhale.co.uk

Project title

Eade Road

Drawing title

New River Relining Overview - Section 1/2

Project no.	Scale
Drawn	Date 14/09/2023
Checked	Date
Approved	Date

Drg no. A-09999-BAR-05-01-DWG-C-00001

29

20.1