


extension at 34 Glasslyn Road

PPC aluminium rainwater goods colour: TBC

pale brick to rear extension exact spec: Weinerberger Con Mosso

soldier brick detailing to window heads and parapet to marry in with existing window head details

PPC aluminium fixed glazed corner panel colour: TBC

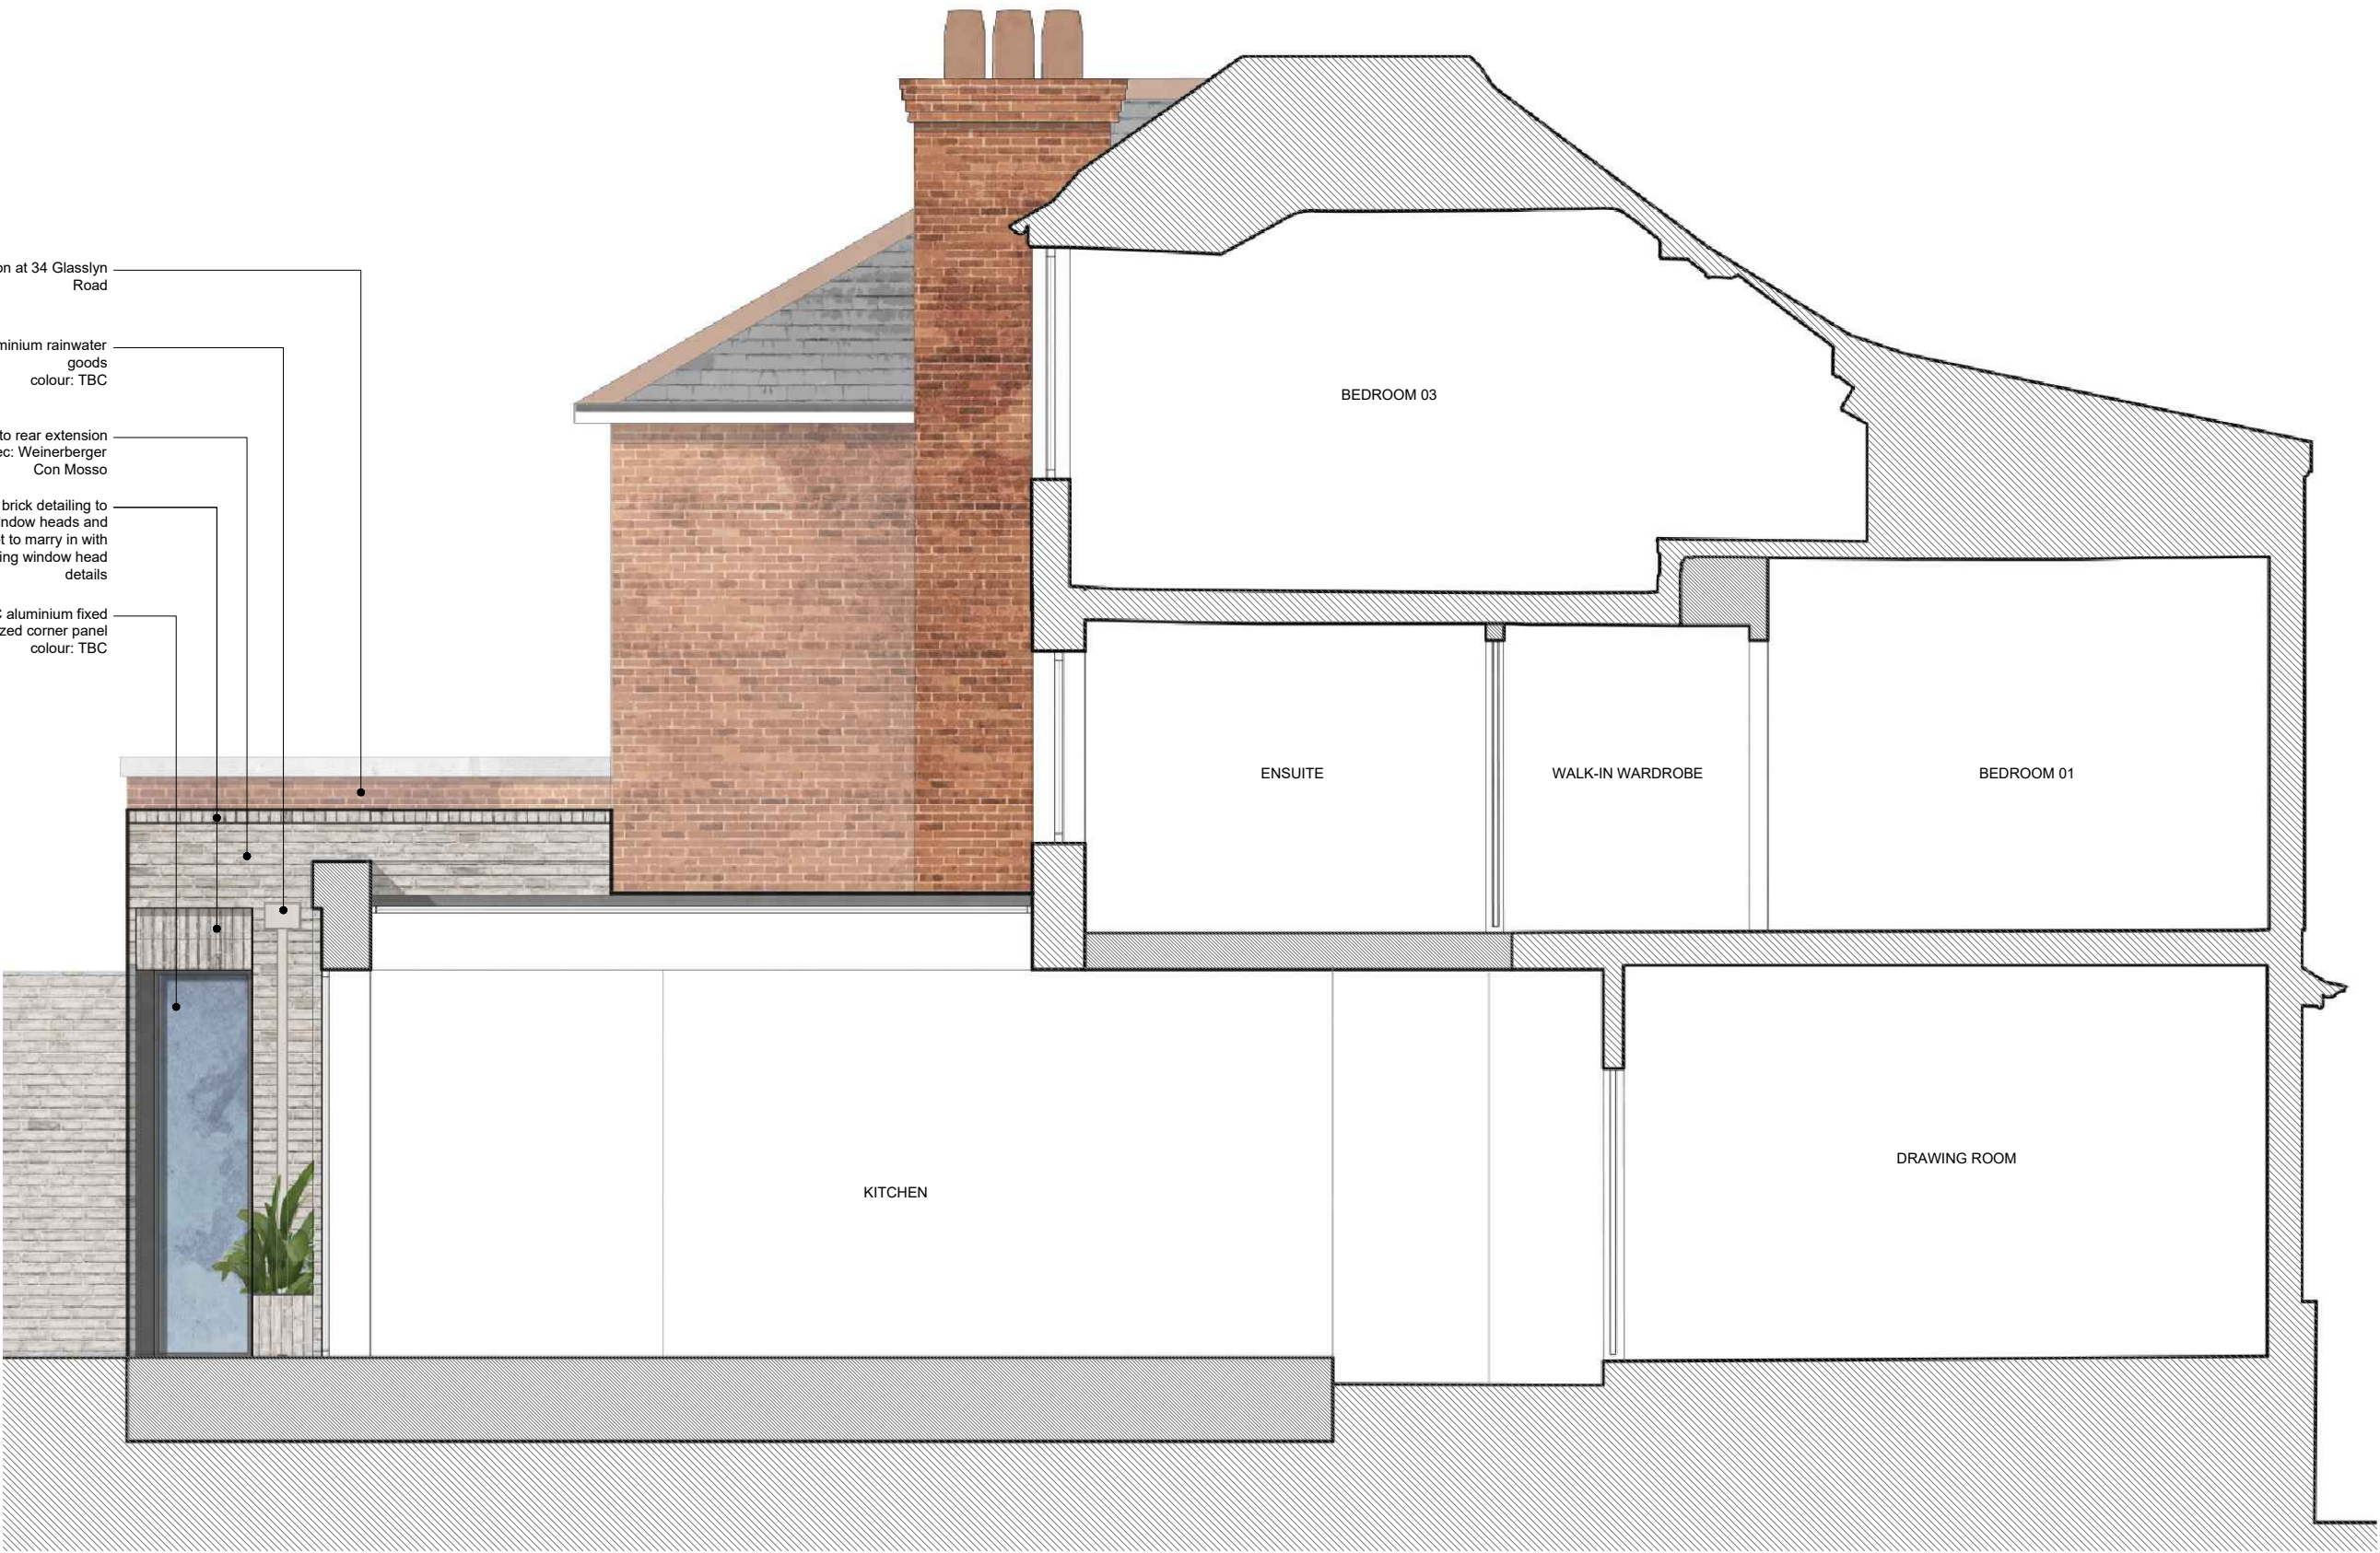

EFFCL
▽ +5735

EFFFL
▽ +3065
EGFCL
▽ +2800

PGFFL
▽ +0

KEY

 existing structural elements

 new structural elements

Orientation

Scale Bar



Rev	Issue	Drwn	Chk	Date
--	Stage 3 - Planning	AR	MW	19.06.23
A	Stage 3 - Planning	AR	MW	11.08.23
B	Stage 3 - Planning	AR	MW	22.11.23

Revision	Scale
B	1:50 @A3

Title

Proposed Flank Elevation

Drawing No

GLS.32_GA-P07

Revision

B

Stage

3 - Planning

Date

MAY 2023

Scale

1:50 @A3

Client

J Pinho & G Rouault

Client Address

32 Glasslyn Road
London N8 8RH

Project Address

32 Glasslyn Road
London N8 8RH

melissa white architects

Do not scale this drawing | All dimensions to be checked and confirmed on site prior to commencement of any work. Any discrepancies to be reported to the architect | All work and materials to be in accordance with current legislation, regulations, and codes of practice and British Standards | Drawing to be read in conjunction with relevant consultants, sub-contractors, and manufacturers information and specifications.