



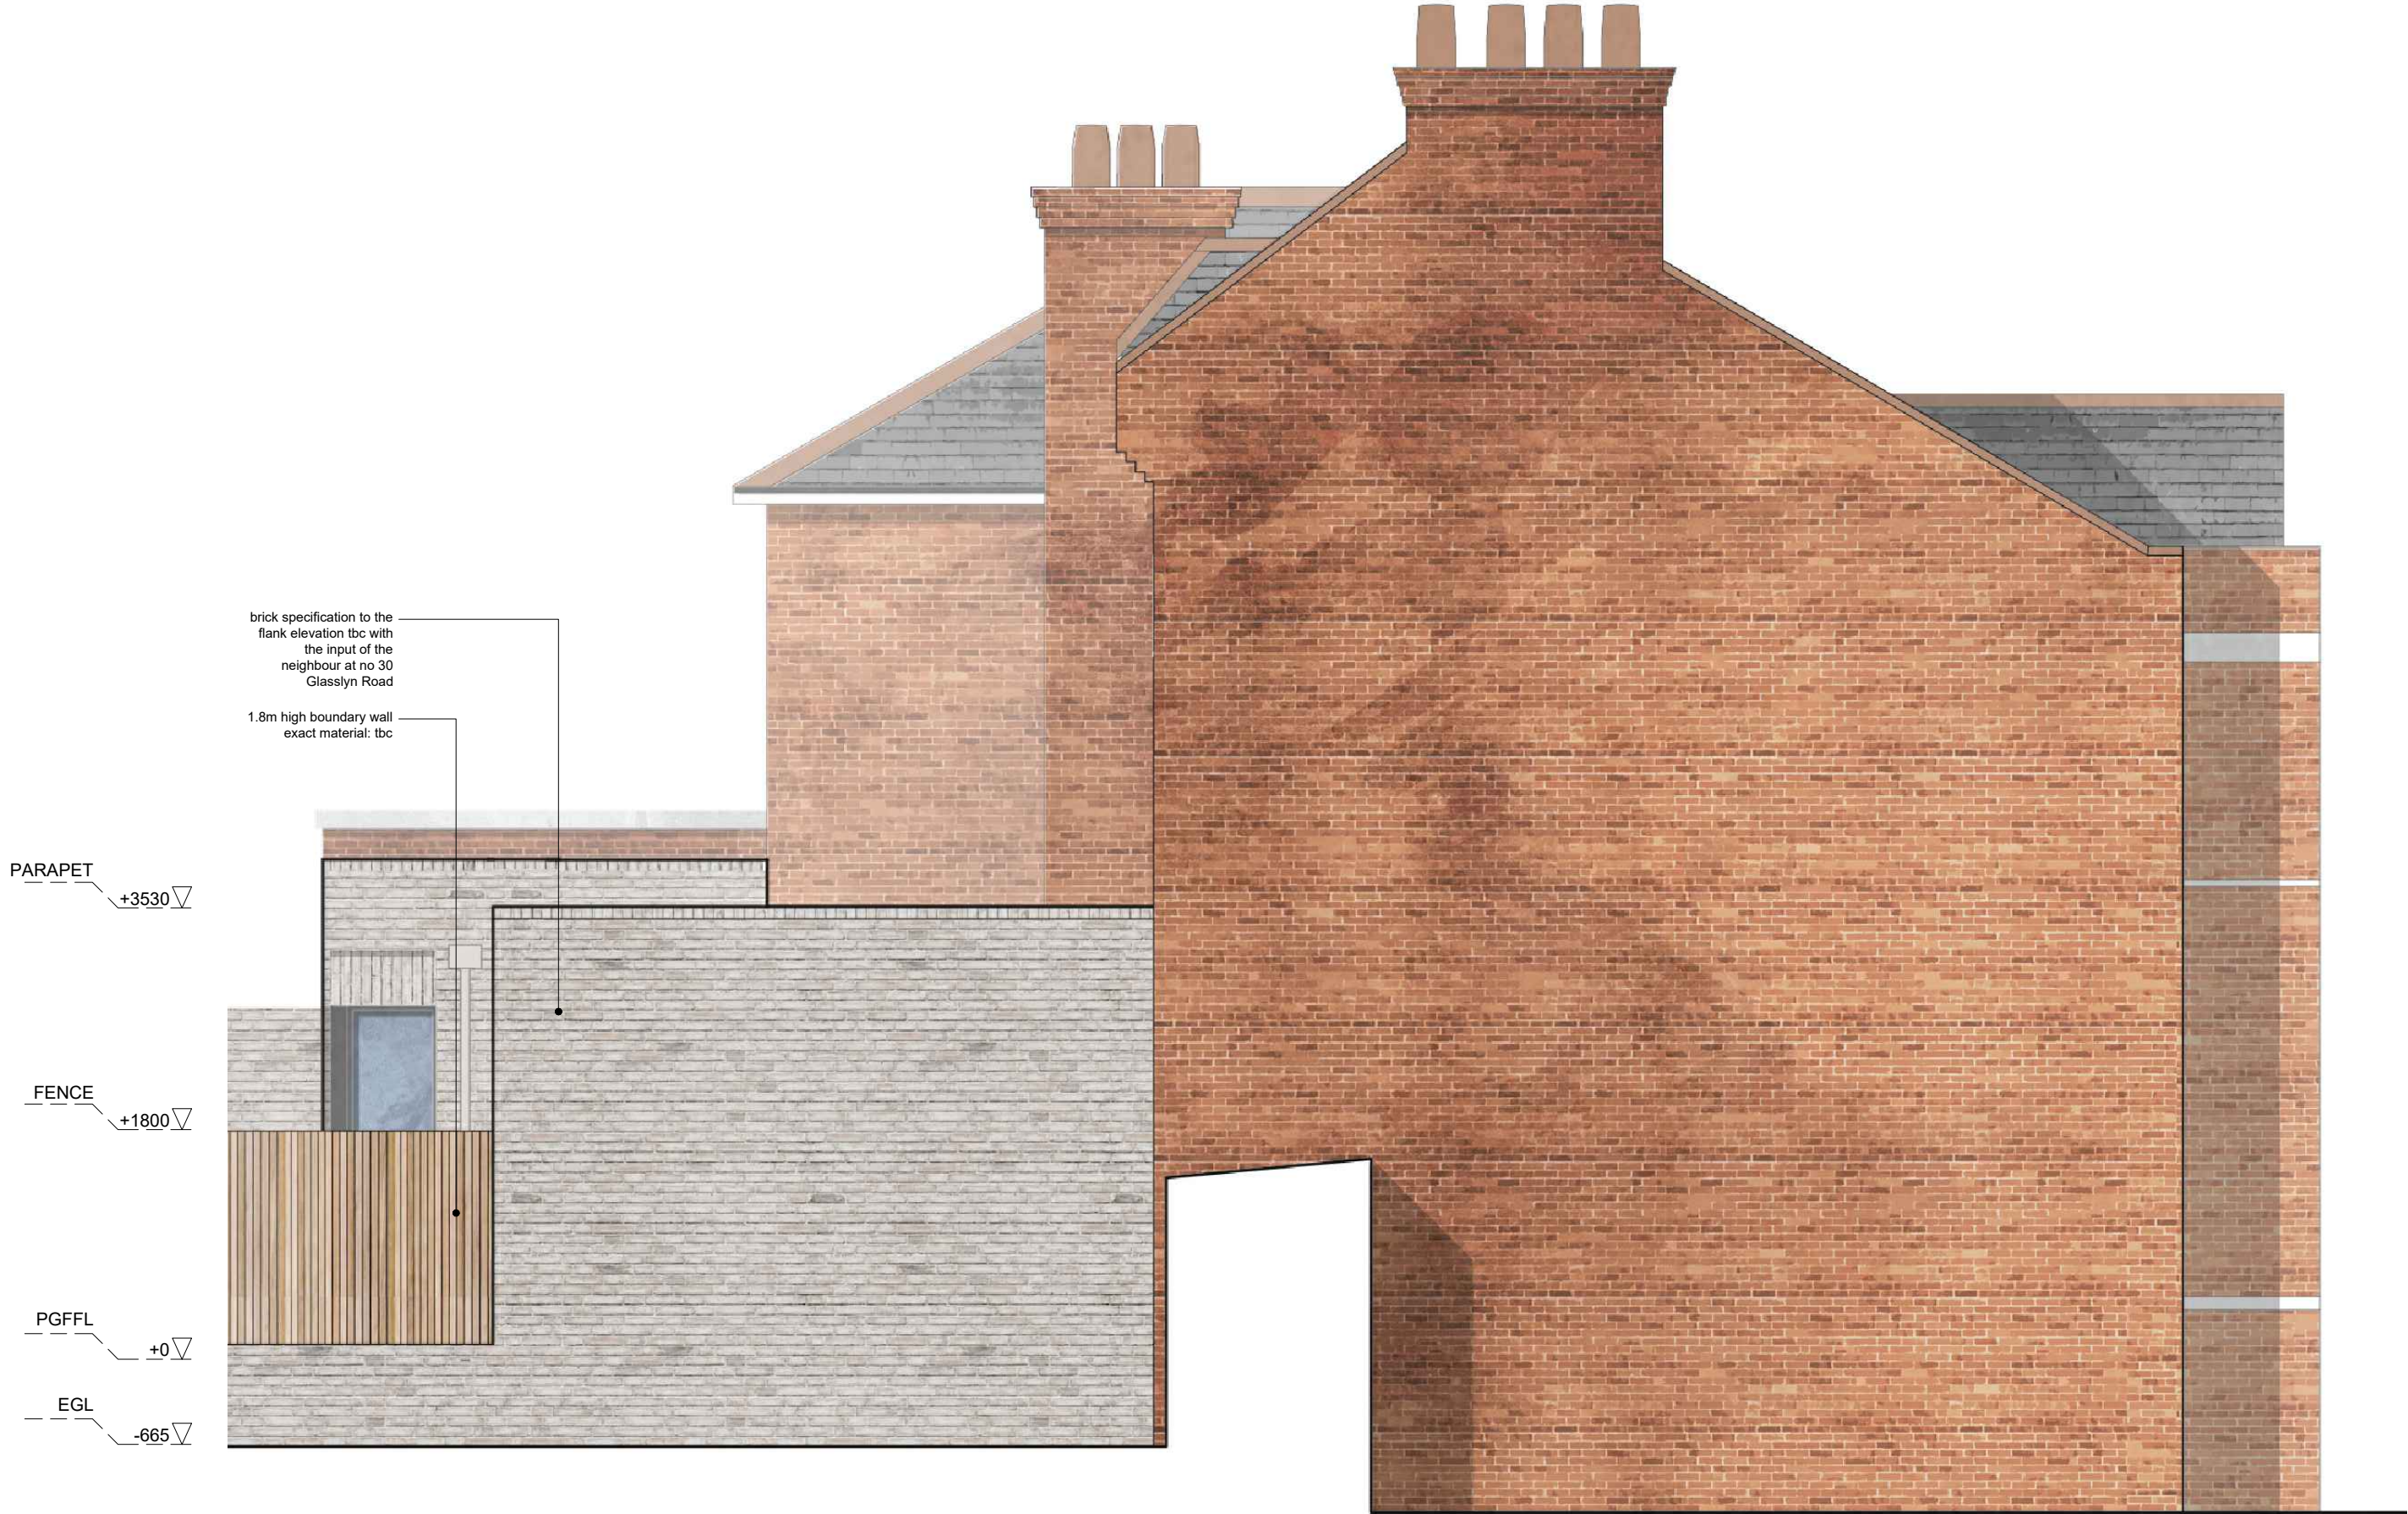

Orientation

Scale Bar

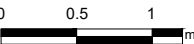

Rev	Issue	Drwn	Chk	Date
--	Stage 3 - Planning	AR	MW	07.08.23
A	Stage 3 - Planning	AR	MW	11.08.23
B	Stage 3 - Planning	AR	MW	22.11.23

Title

Proposed Flank Elevation

Drawing No

GLS.32_GA-P10

Revision

B

Stage

3 - Planning

Date

MAY 2023

Scale

1:50 @A3

Client

J Pinho & G Rouault

Client Address

32 Glasslyn Road
London N8 8RH

Project Address

32 Glasslyn Road
London N8 8RH

melissa white architects

Do not scale this drawing | All dimensions to be checked and confirmed on site prior to commencement of any work. Any discrepancies to be reported to the architect | All work and materials to be in accordance with current legislation, regulations, and codes of practice and British Standards | Drawing to be read in conjunction with relevant consultants, sub-contractors, and manufacturers information and specifications.