
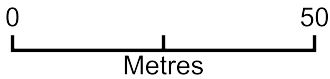


Location Plan - N8 7HL

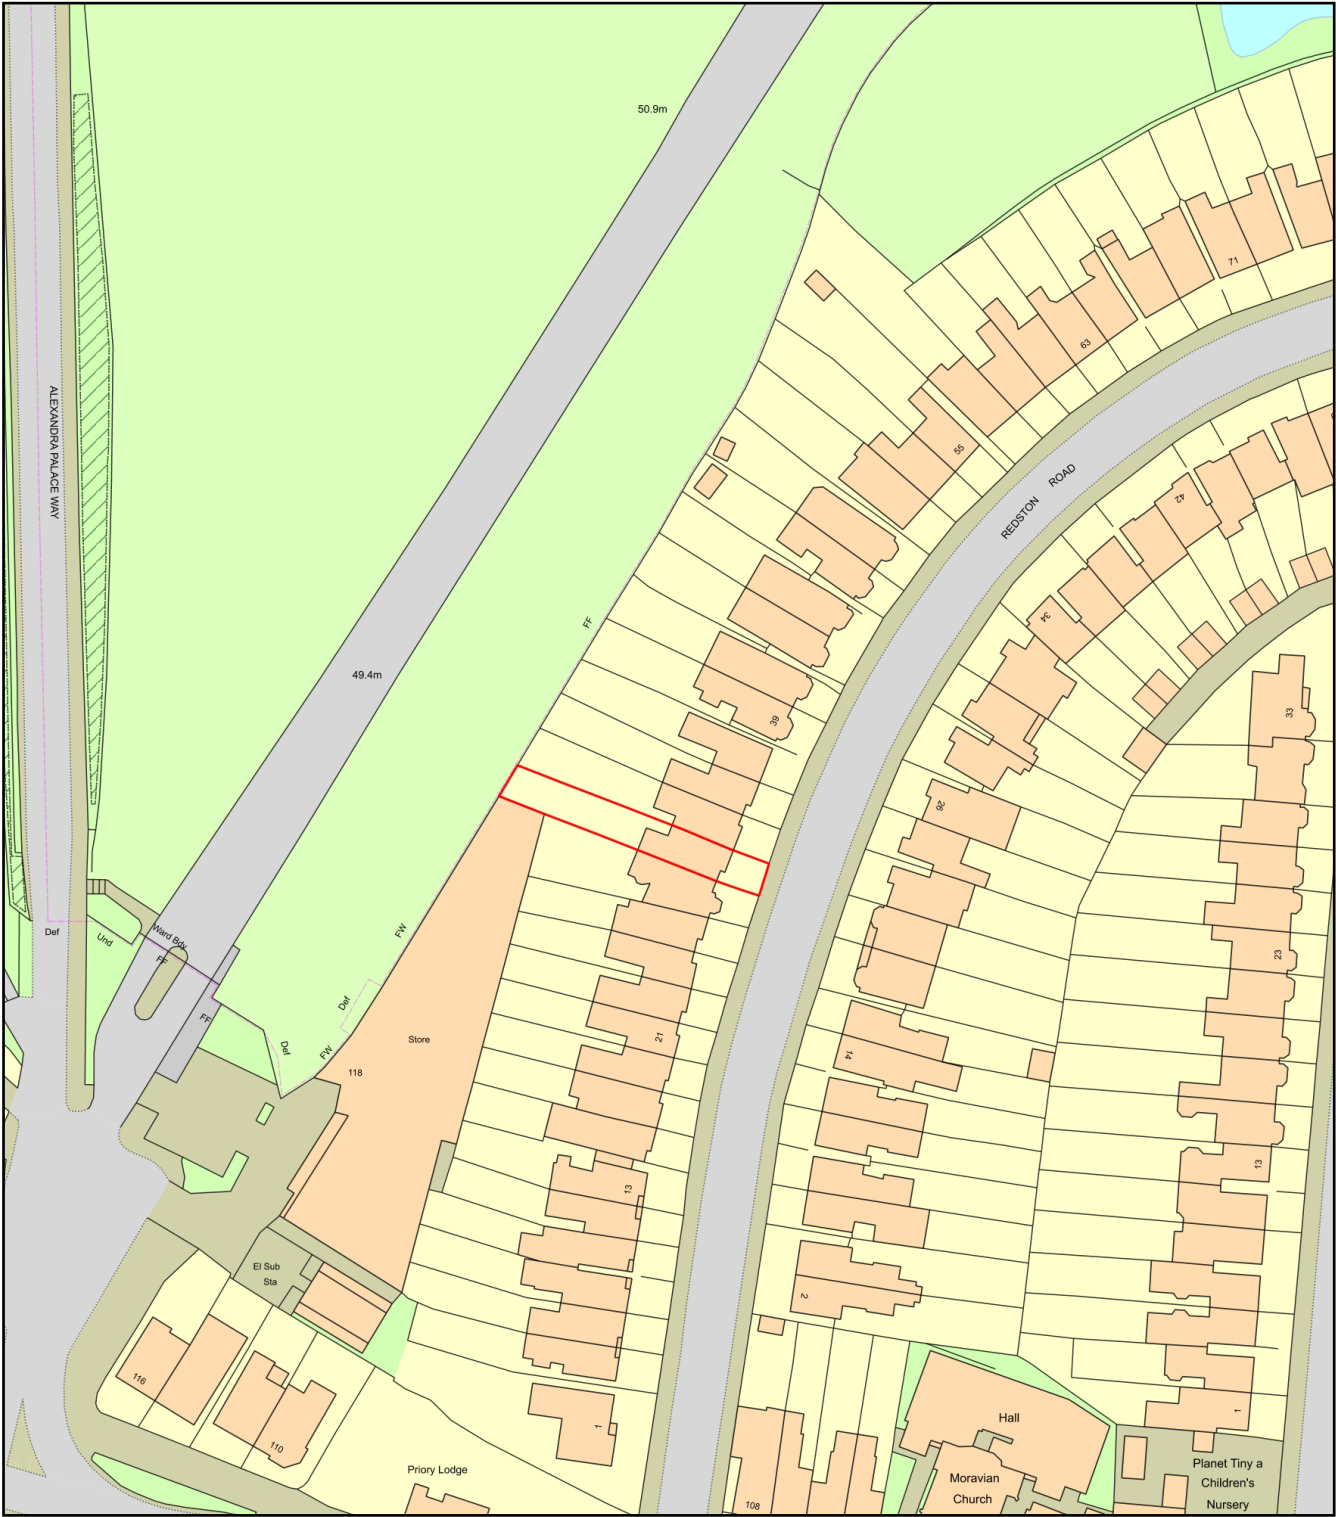

Plan Produced for: Lisa Minden
Date Produced: 13 Nov 2023
Plan Reference Number: TQRQM23317115120845
Scale: 1:1250 @ A4