
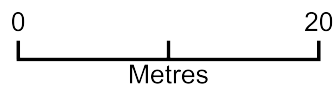


Block Plan - N8 7HL

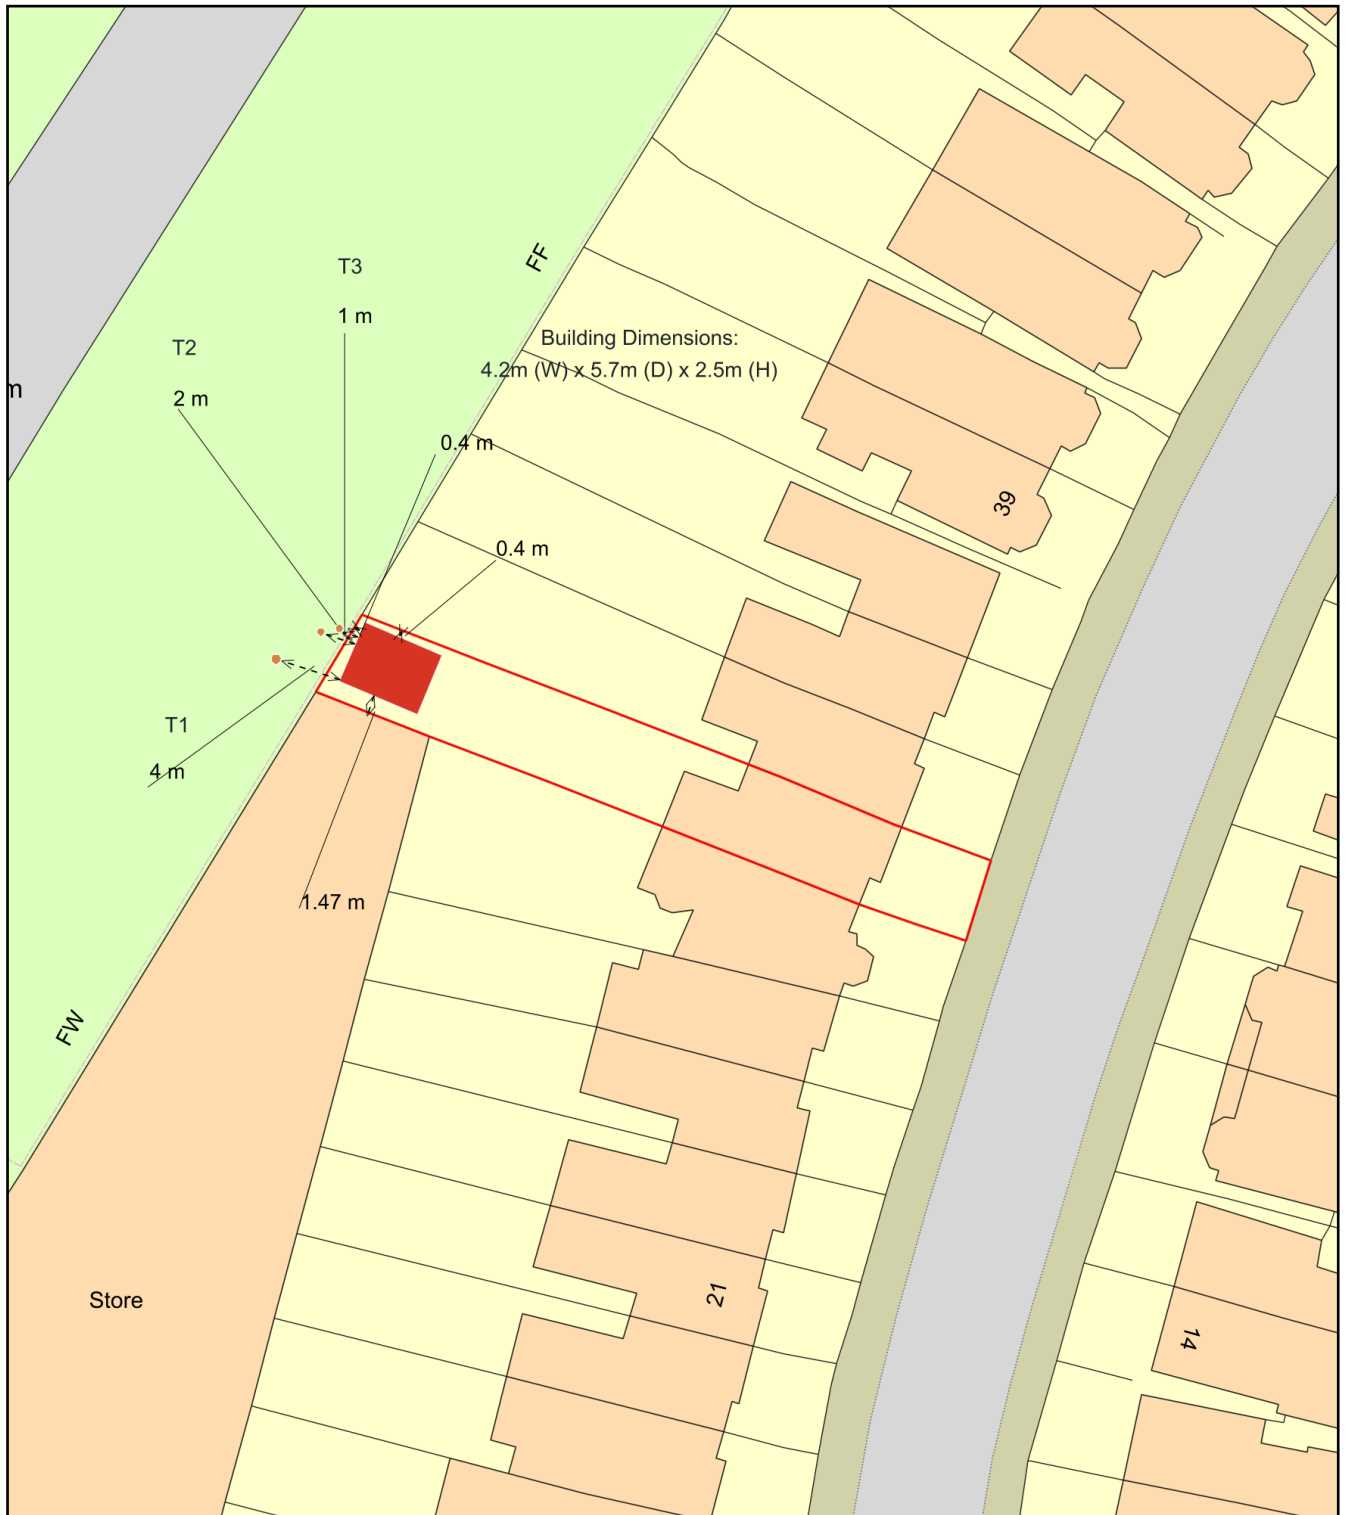

Plan Produced for: Lisa Minden

Date Produced: 13 Nov 2023

Plan Reference Number: TQRQM23317115239221

Scale: 1:500 @ A4