


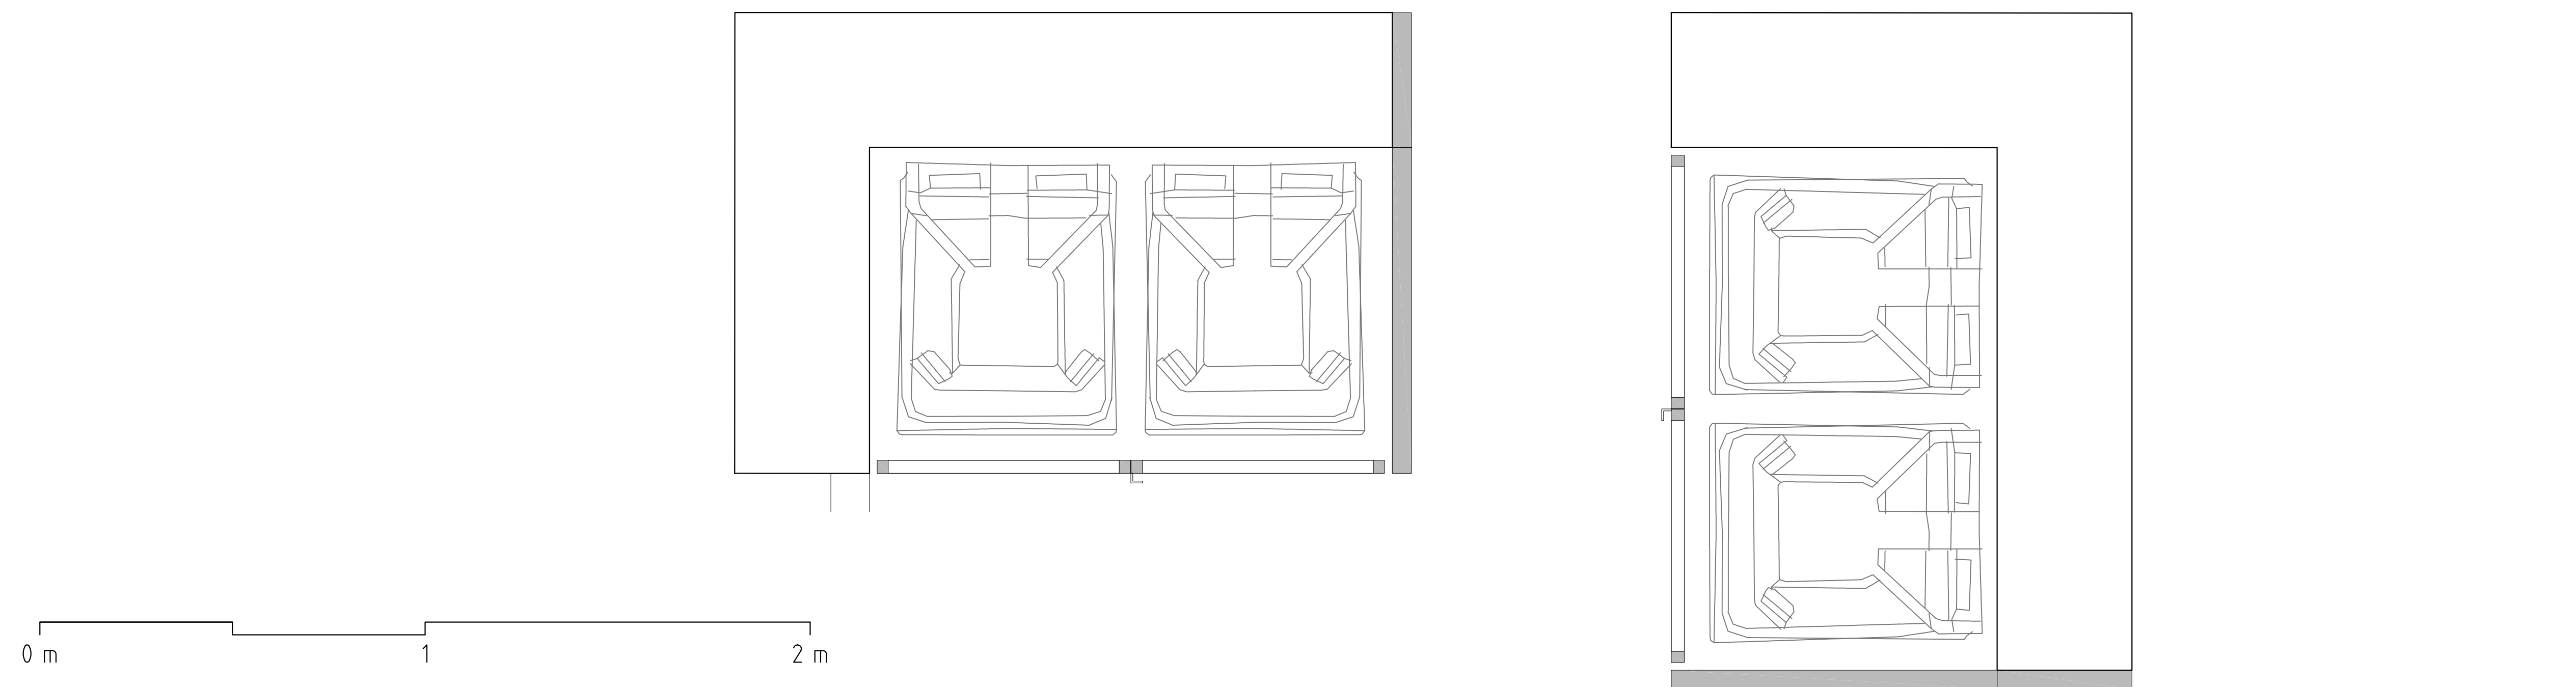


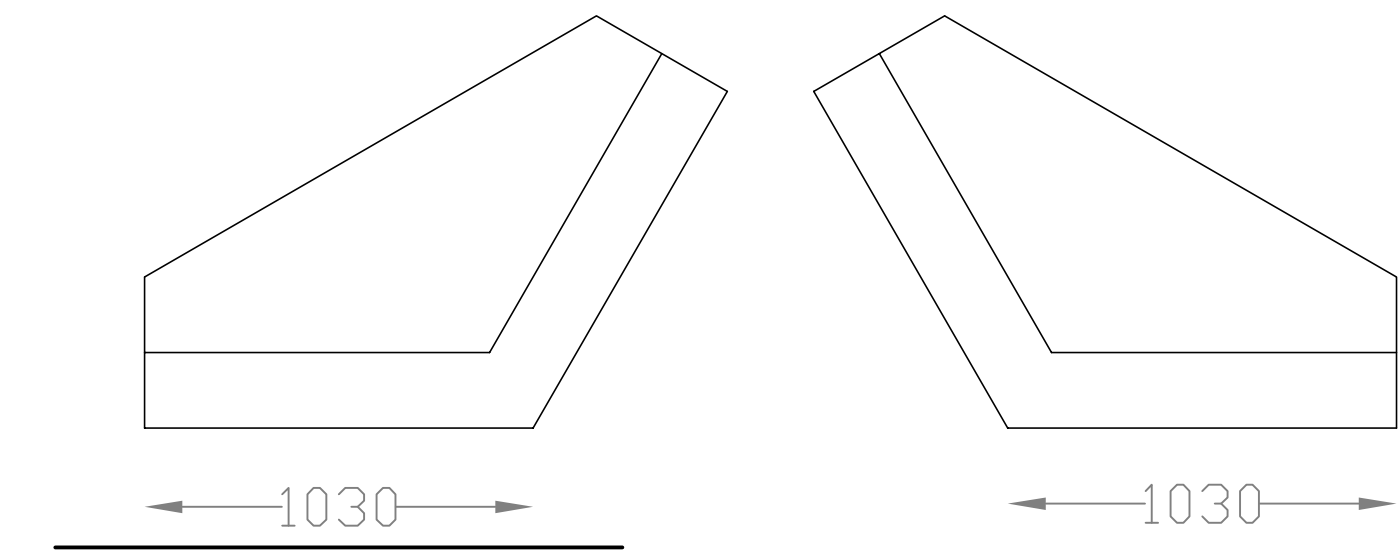

DATE	DRAWING NO.	REVISION
13.06.2023	PL2.15	
SCALE		-
1/10 @ A3		
ICE JOB NO.		
ICE 21 273		
CAD FILE NAME		
PL01	© Copyright ICE ARCHITECTS LTD. 2023	

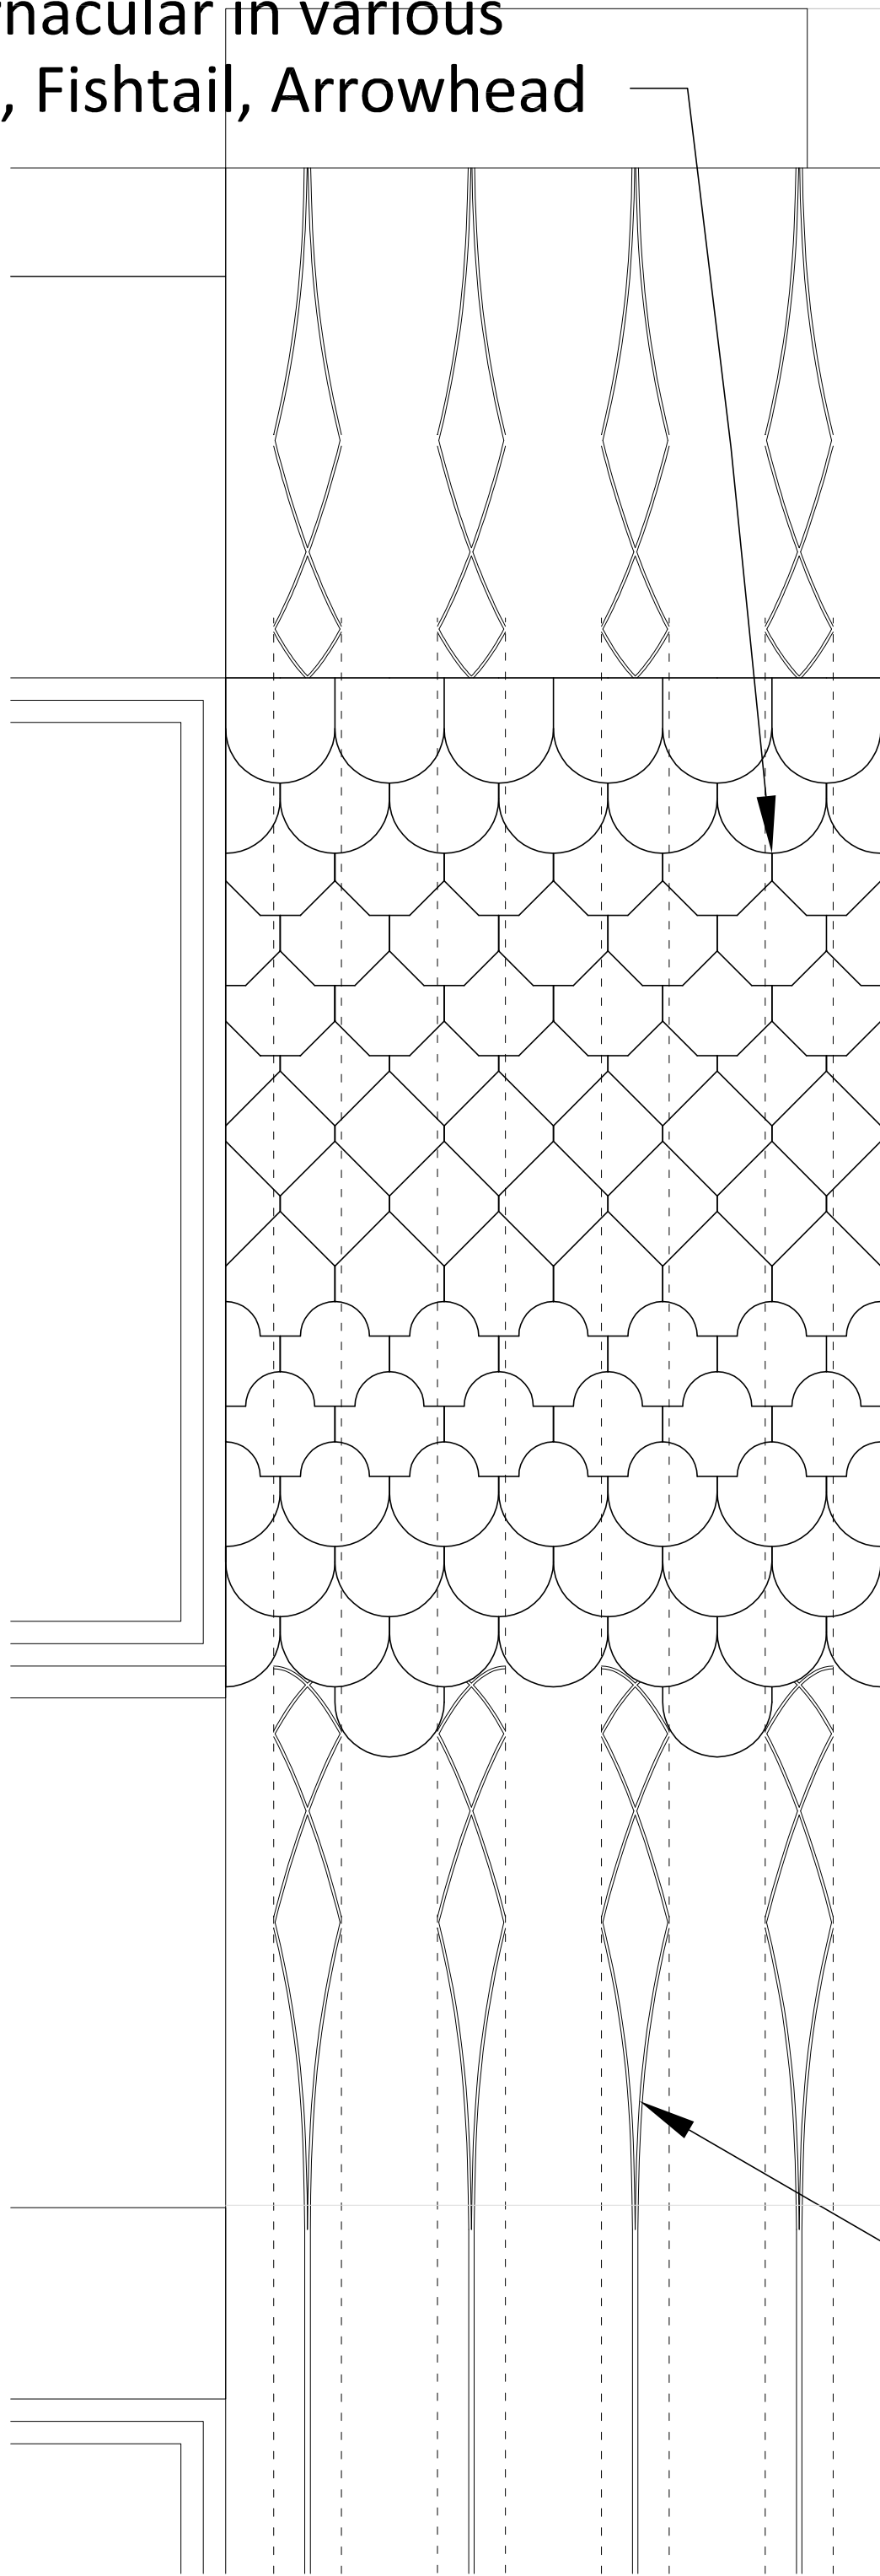

Terracotta vernacular in various
shapes: Spade, Fishtail, Arrowhead
and Club

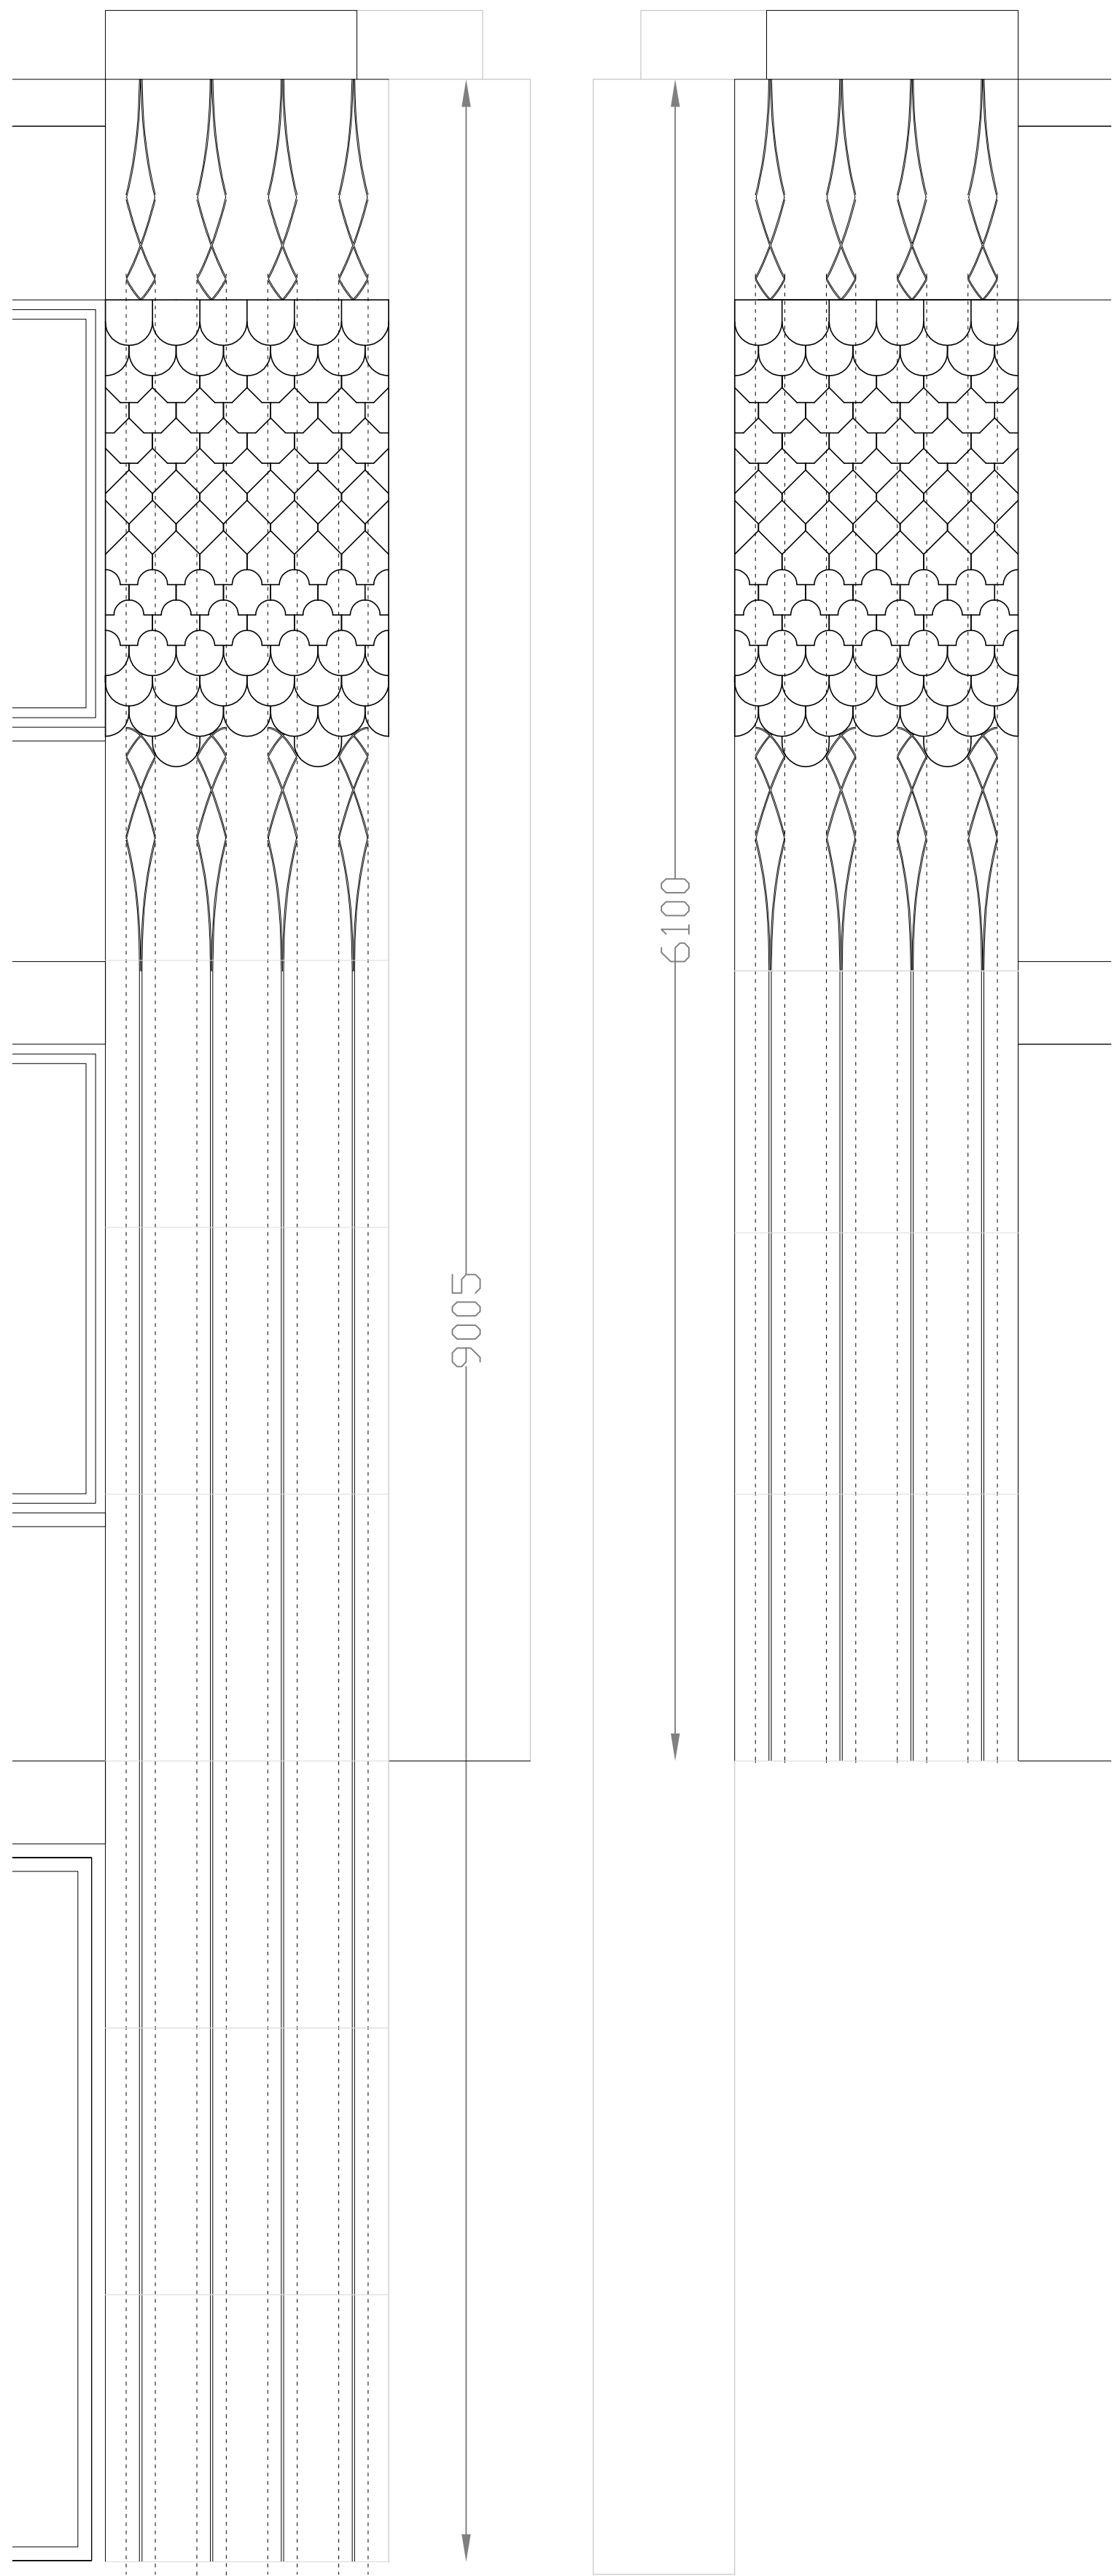

Metal trellis for
climbing plants


0 m 1 2 m

0 m 1 2 m

CLIENT
John Healy
Siobhan O'Shaughnessy

ARCHITECT
ice

ICE ARCHITECTS | 70 White Lion Street | N1 9PP London | uk
telephone + 44 (0) 20 32150015
www.ice-architects.com | ice-london@ice-architects.com

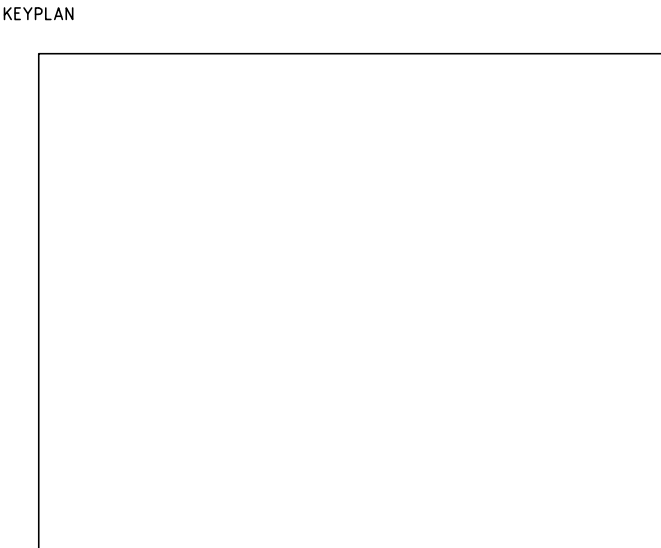

NOTES:

- 13.06.2023 First Issue

NO. DATE ISSUE

REVISIONS

PROJECT

Land adjacent to
29 Milton Park

DRAWING TITLE
DETAIL OF CORNER
FEATURE

DATE
13.06.2023

DRAWING NO.

REVISION



SCALE
1/10&1/20 @ A3

ICE JOB NO.
ICE 21 273

CAD FILE NAME
PL01


PL2.18 -

© Copyright ICE ARCHITECTS LTD. 2023

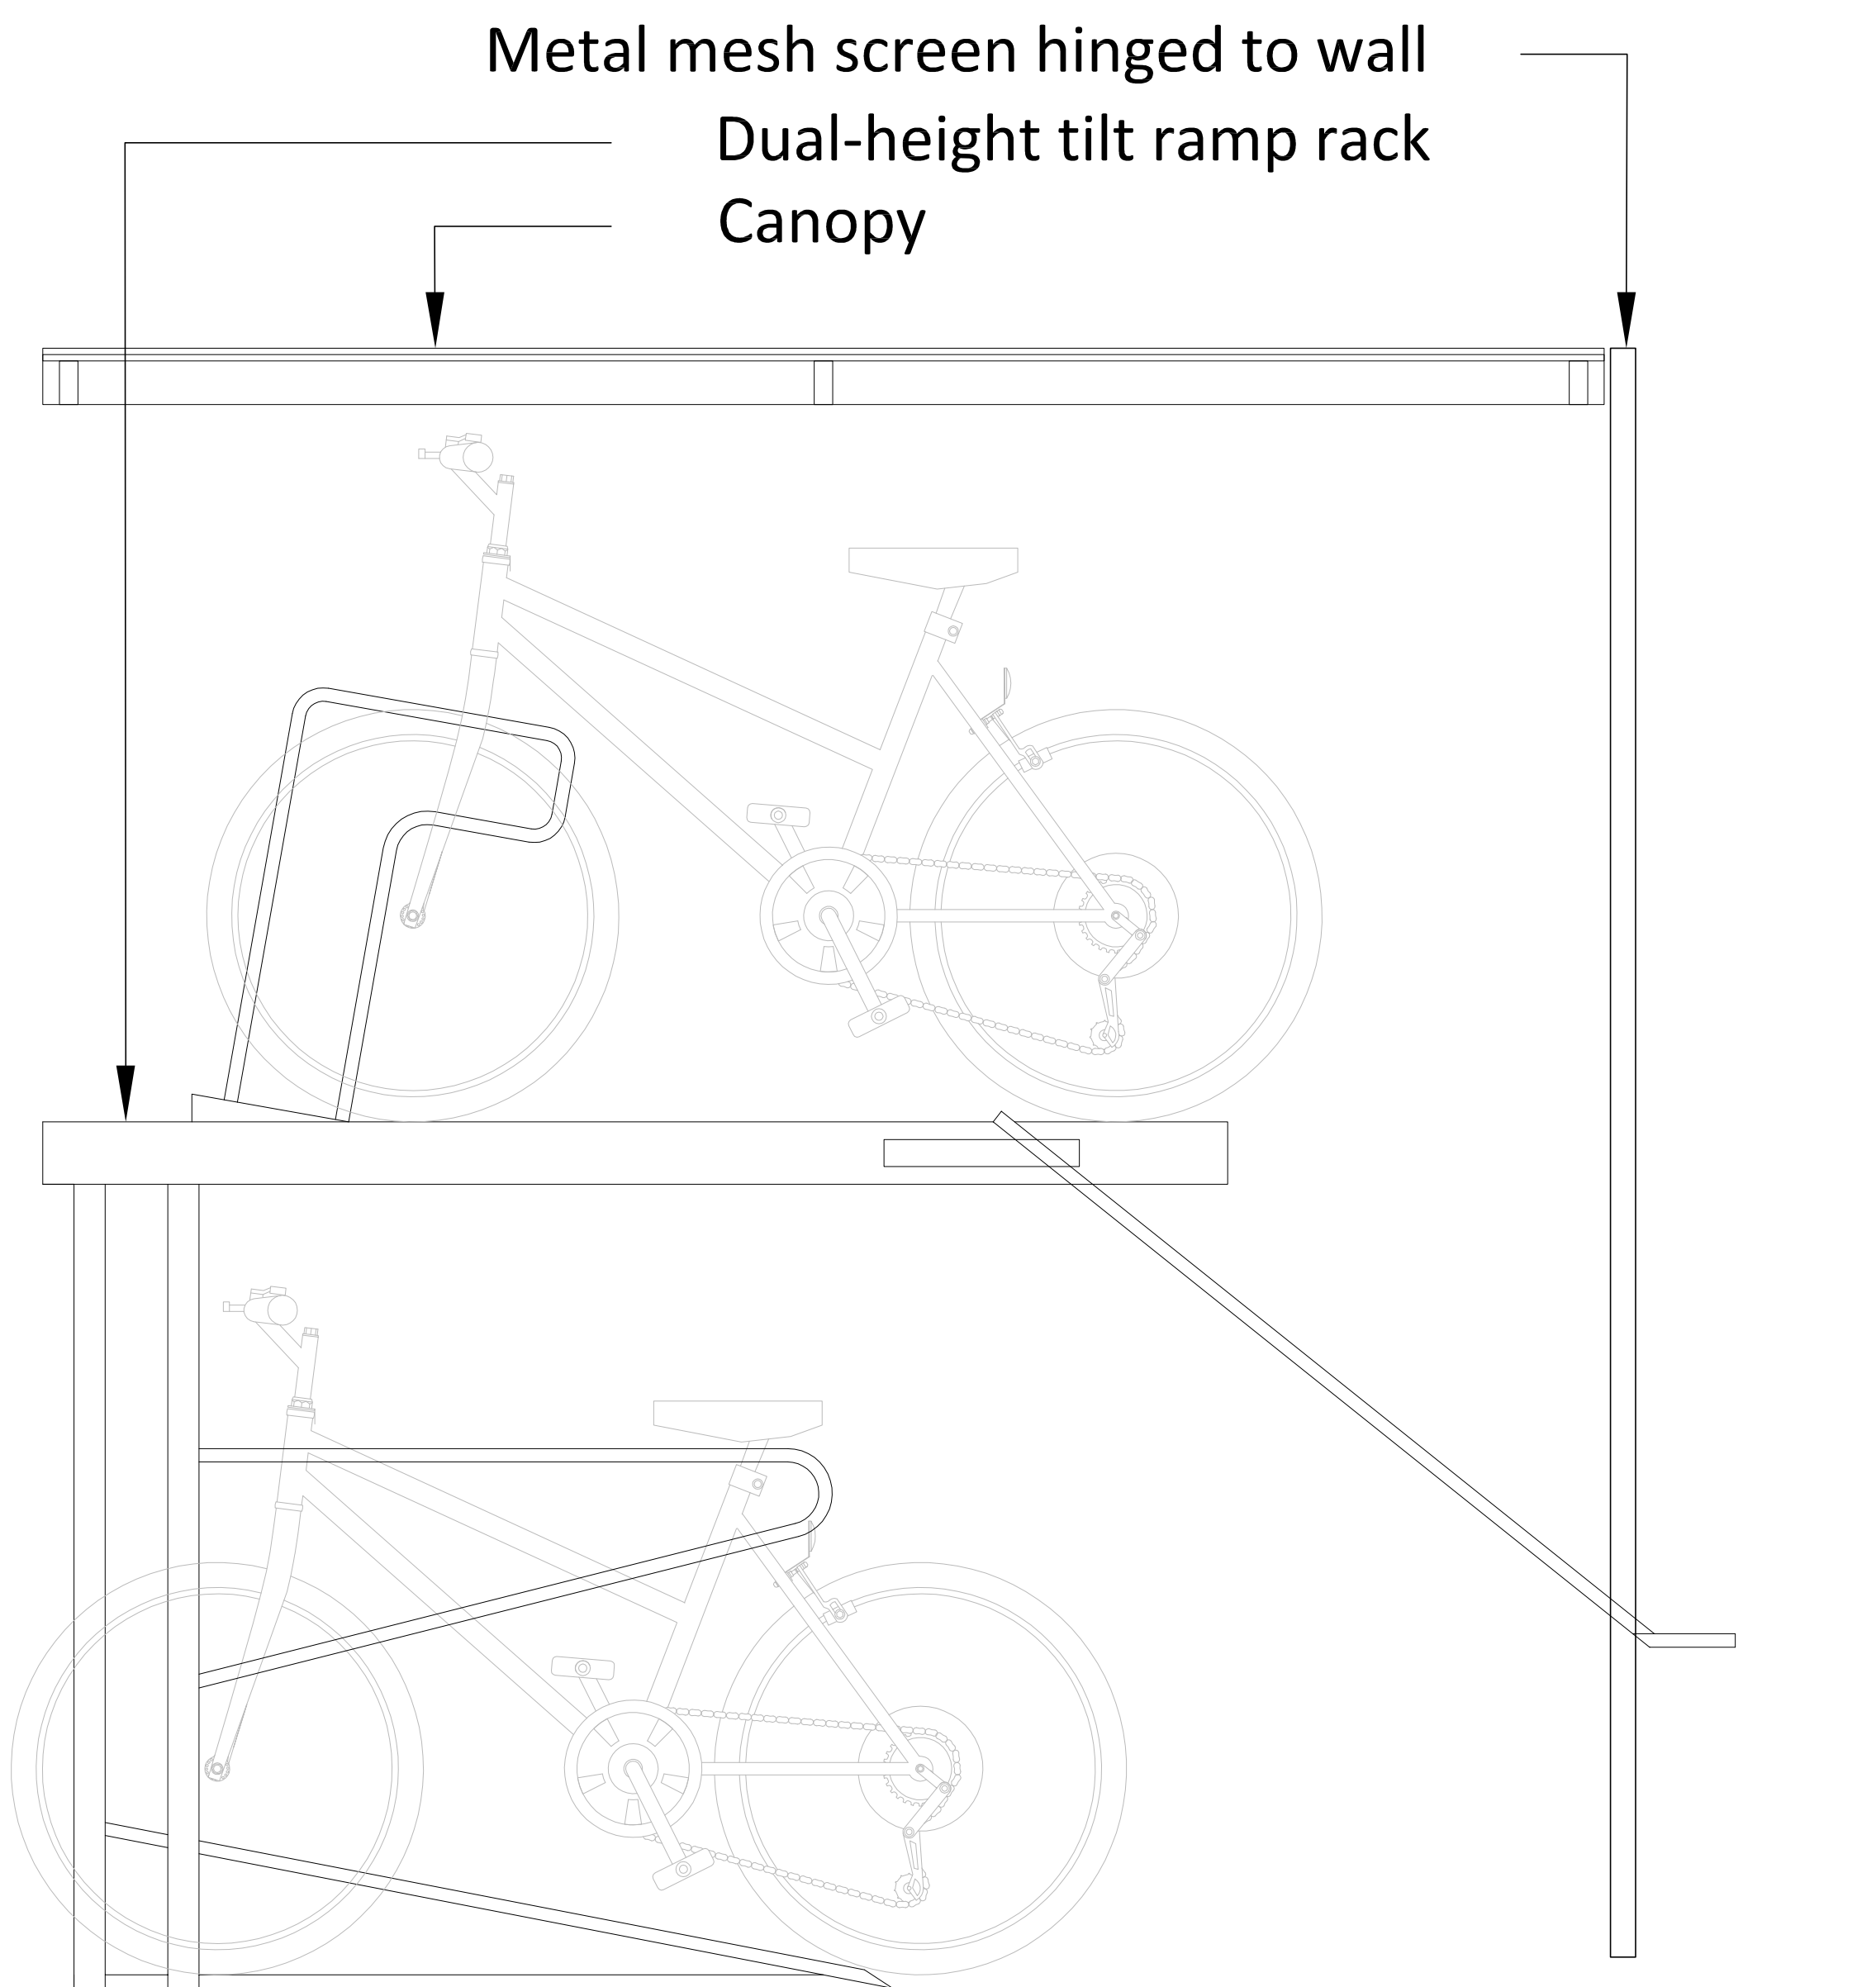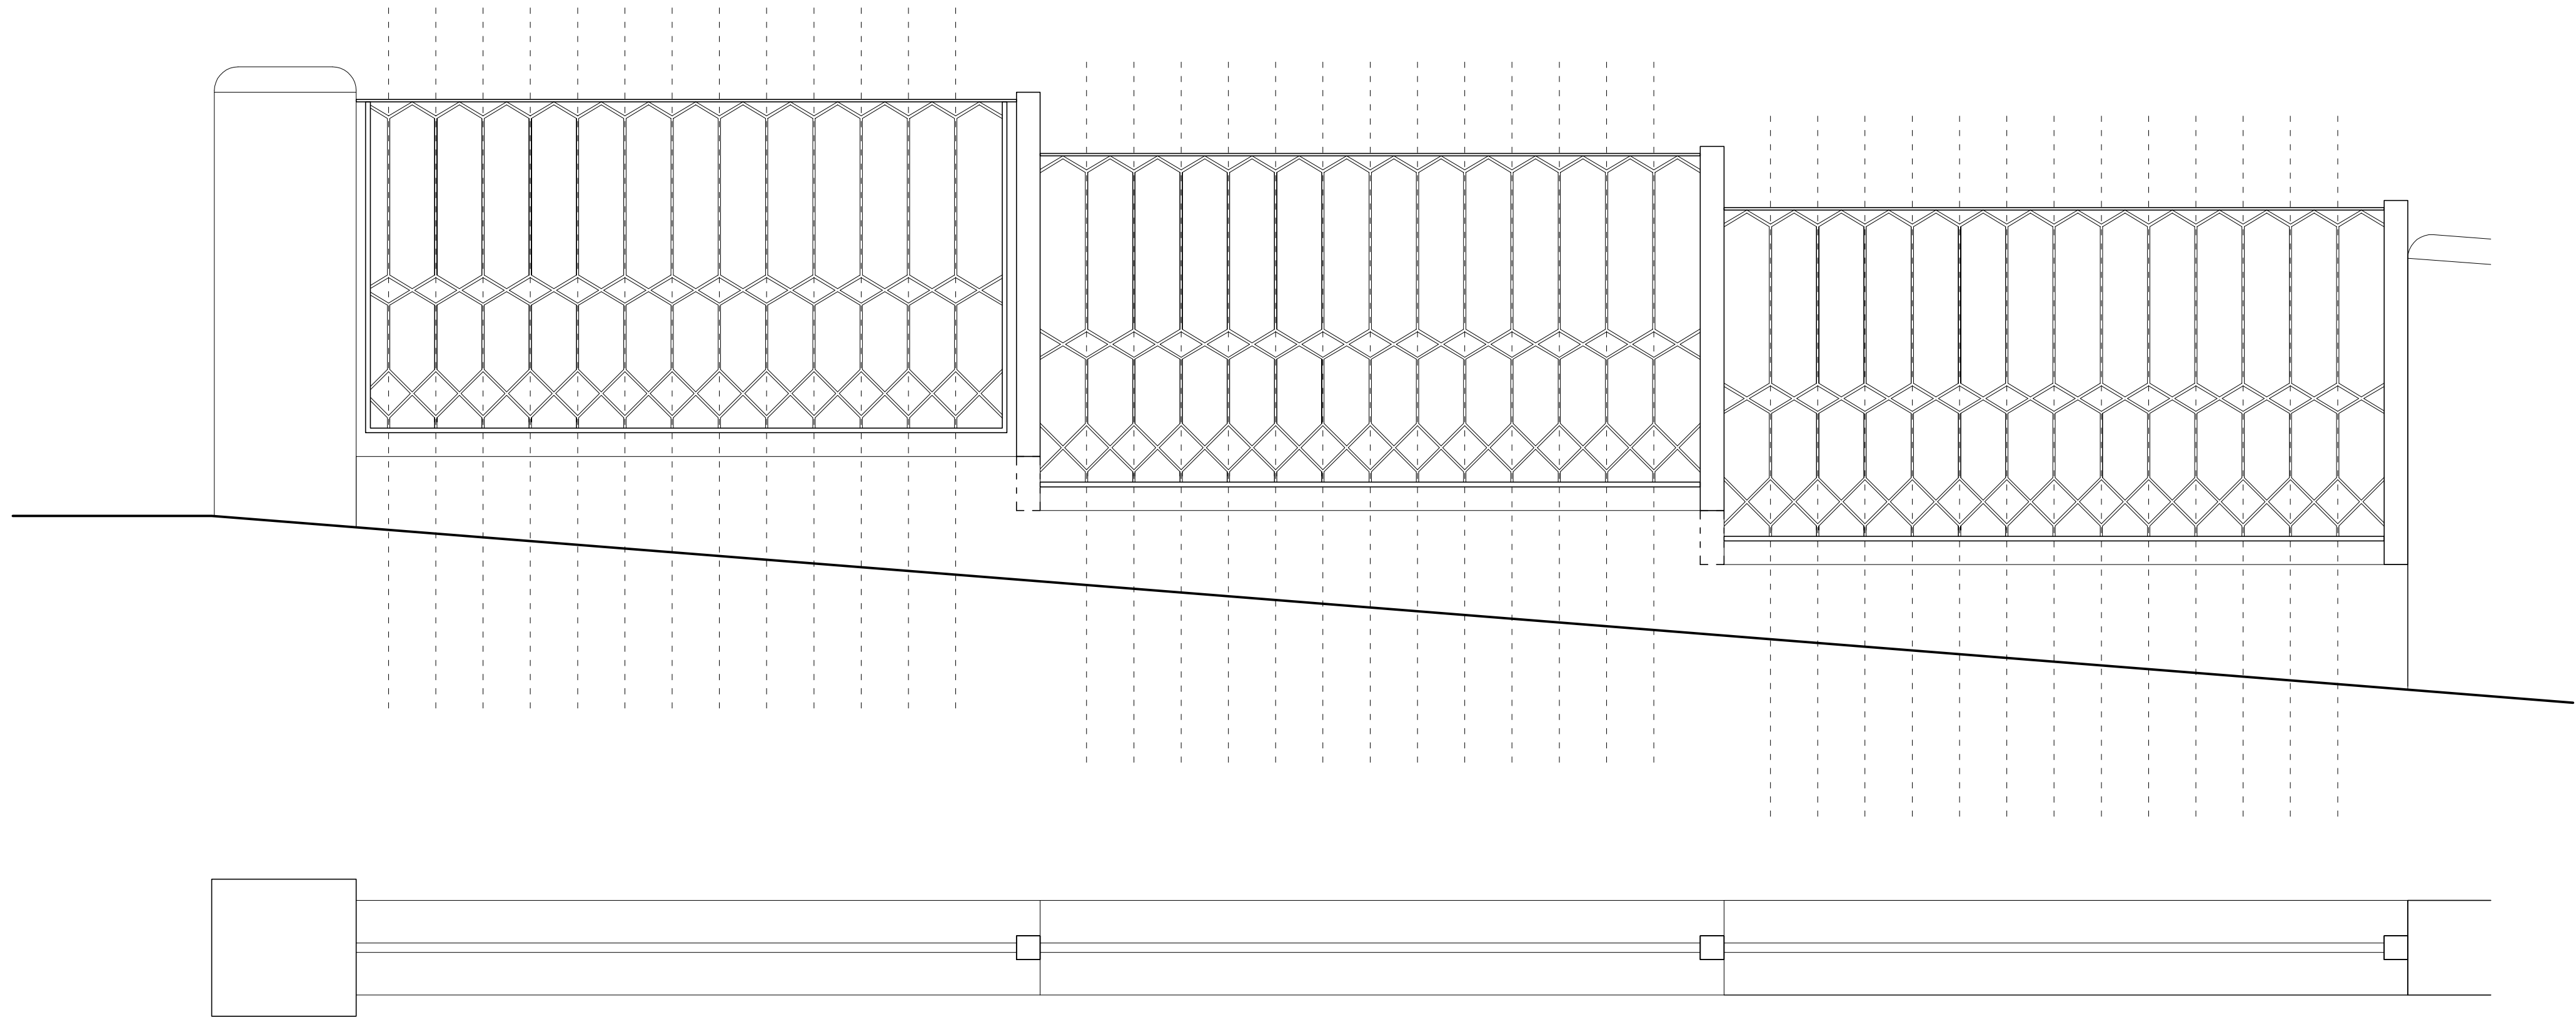

0 m 1 2 m

New development

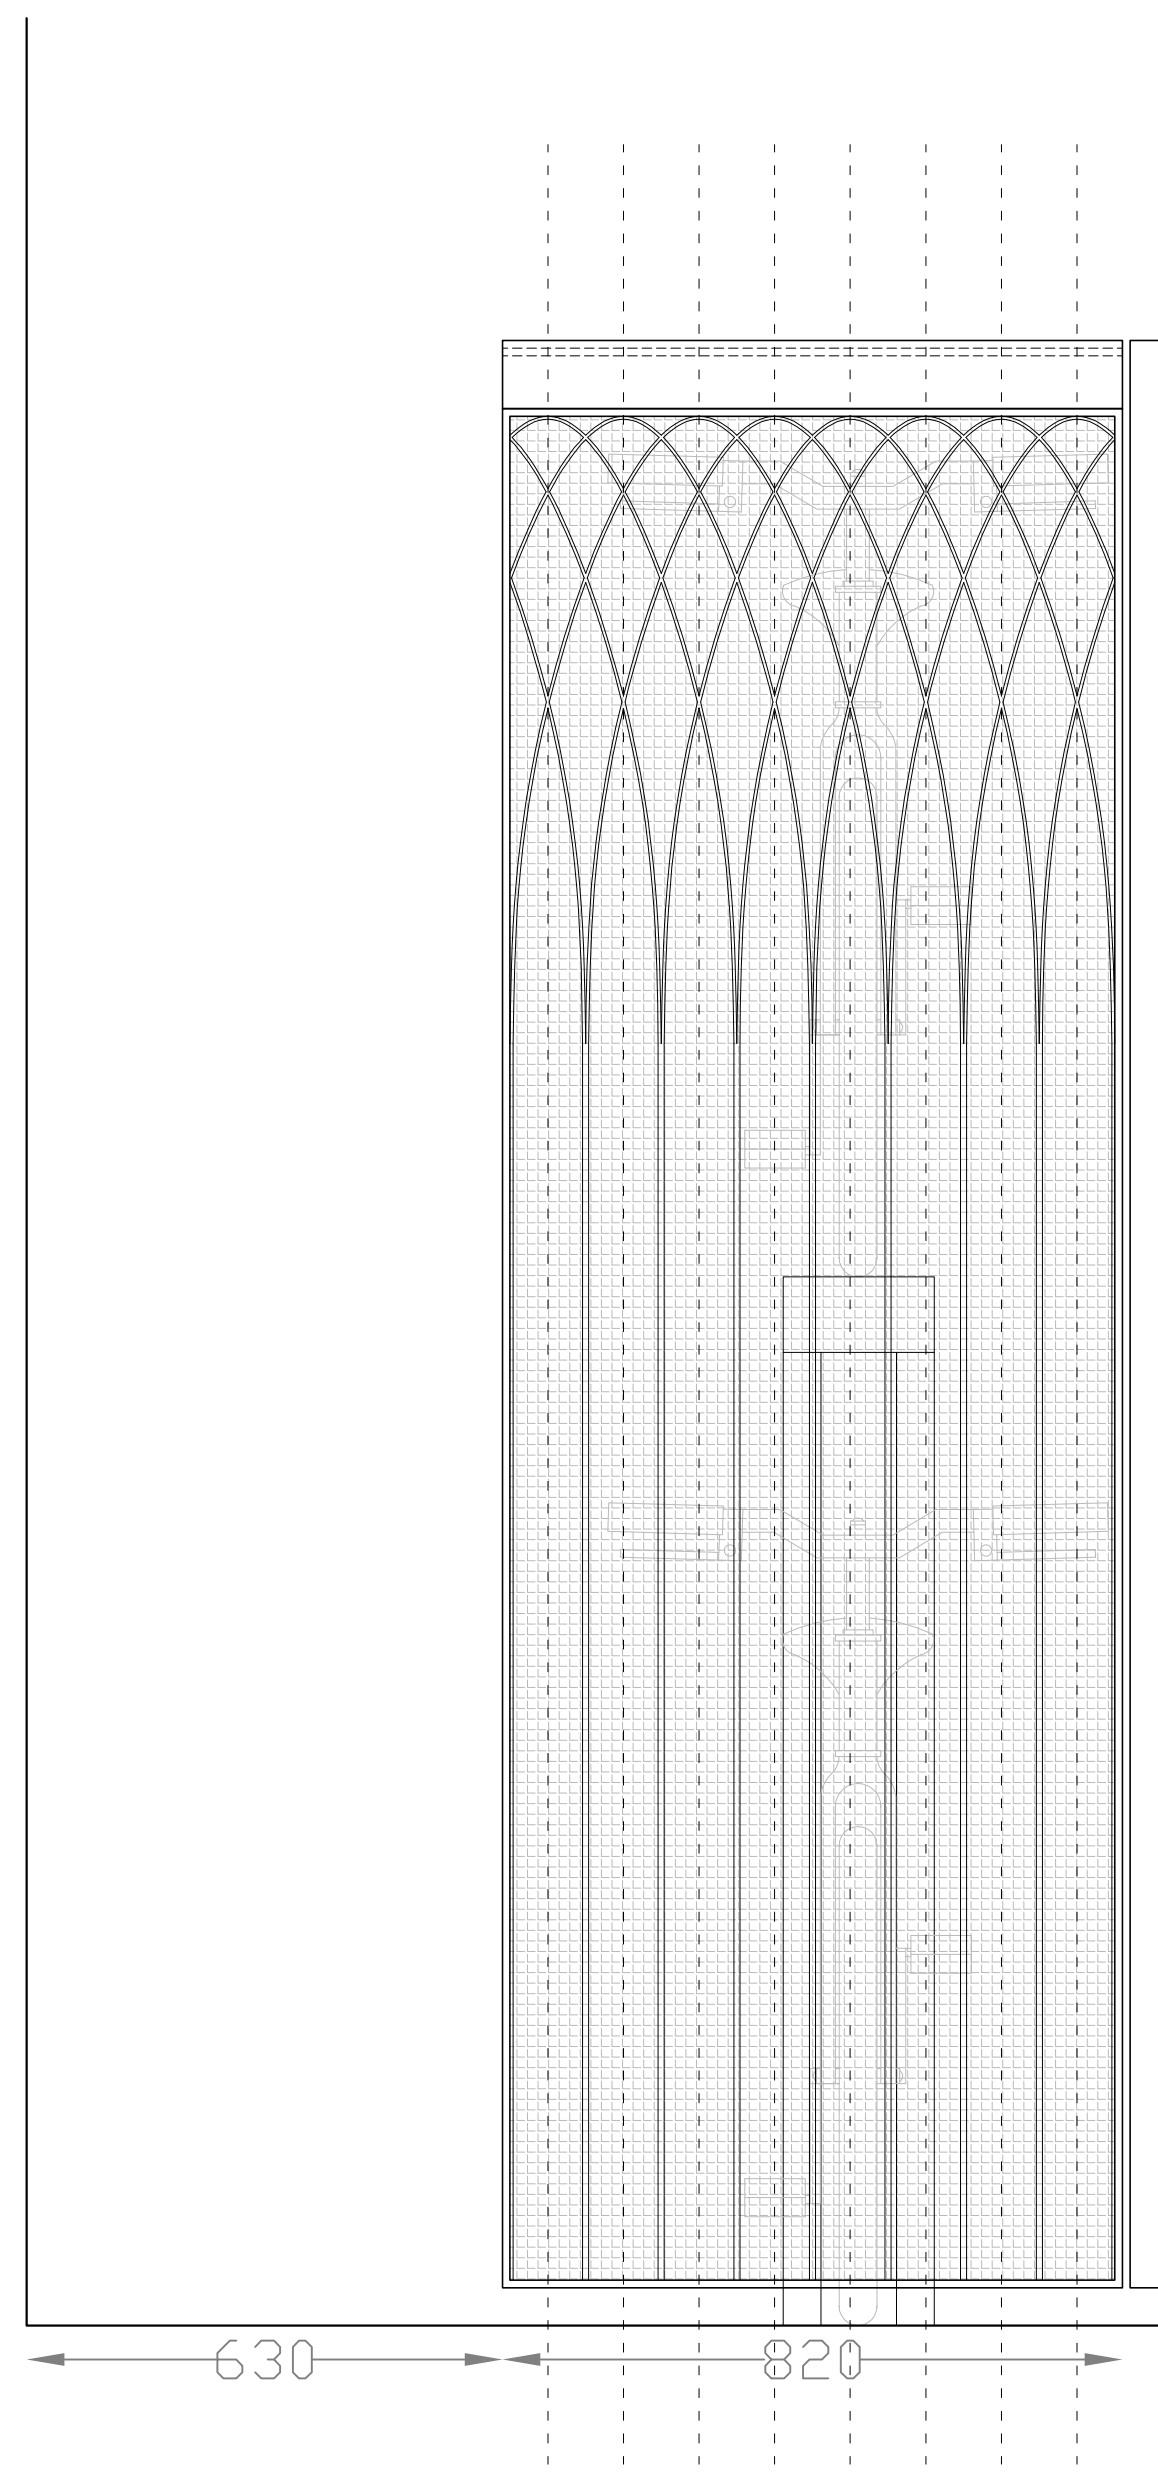

29 Milton Park

CLIENT
John Healy
Siobhan O'Shaughnessy

ARCHITECT

ice

ICE ARCHITECTS | 70 White Lion Street | N1 9PP London | uk
telephone + 44 (0) 20 32150015
www.ice-architects.com | ice-london@ice-architects.com

KEYPLAN



NOTES:

- 13.06.2023 First Issue

NO. DATE ISSUE

REVISIONS

PROJECT

Land adjacent to
29 Milton Park

DRAWING TITLE

FRONT RAILING AND BIKE
SCREEN

DATE
13.06.2023

SCALE
1/10 @ A3

ICE JOB NO.
ICE 21 273

CAD FILE NAME
PL01

DRAWING NO.

REVISION

PL2.17 -

© Copyright ICE ARCHITECTS LTD. 2023