


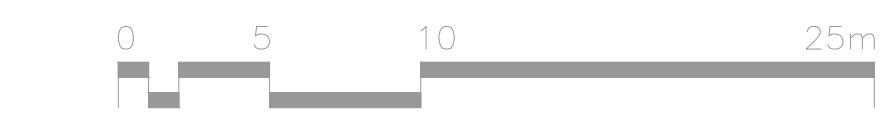

NOTES:
SUBJECT TO STATUTORY CONSENTS
BASED ON SURVEY BY HOLLIS REF: 92550-10100 A7
BASED ON OS MAP REPRODUCED BY PERMISSION OF CONTROLLER OF HM STATIONARY OFFICE (c) CROWN COPYRIGHT
COPYRIGHT RESERVED
DO NOT USE ELECTRONIC VERSIONS OF THIS DRAWING TO DETERMINE DIMENSIONS UNLESS SPECIFICALLY AUTHORISED BY MICHAEL SPARKS ASSOCIATES
IF USING AN ELECTRONIC VERSION OF THIS DRAWING FIGURED DIMENSIONS TAKE PRECEDENCE AND NOTIFY MICHAEL SPARKS ASSOCIATES OF ANY DISCREPANCIES

AIR SOURCE HEAT PUMPS / CONDENSERS (LOW LEVEL)



G	23.11.23	Western boundary fence amended; roof layouts updated.	mk	mt
F	10.02.23	Boundary amended.	mk	mt
E	23.01.23	PVs shown; air source heat pumps/condensers indicated.	sd	-
D	27.09.22	Amenity space added. Mono-pitch roof shown.	sd	-
C	20.06.22	Cycle parking enlarged.	sd	-
B	08.02.22	Rooflights shown	sd	-
A	14.09.21	Roof hips removed.	sd	-
-	10.09.21	First issue	sd	-
REV	DATE	NOTE	DRAW	CHK

GRAFTONGATE

CHARTERED ARCHITECTS

11 PLATO PLACE
STATIONERS ROAD
LONDON SW6 4TU

TELEPHONE 020 7736 6162
www.msa-architects.co.uk

TITLE
DYSON'S ROAD, EDMONTON

DRAWING
SITE LAYOUT PLAN

CLIENT
GRAFTONGATE DEVELOPMENTS

DATE JULY 2021	SCALE 1:250@A1	DRAWN SD
STATUS PLANNING		CHECKED MS

DRAWING NUMBER
31380-PL-201G