

PROPOSED DORMER
H2.40 x W5.54 x D3.91 ÷ 2 = 25.99m³

TOTAL 25.99m³

Rooflights not to project
more than 150mm above
the flat roof

Warm deck roof
(100mm insulation
above roof joists)
3910

Steel straps
fixing rafters to
roof joists

Velux window
size & spec to
be confirmed



Rafters Doubled
100x50 (C16)

22mm chip board
laid on existing ceiling
joist for sound insulation
100mm rockwool laid if
not already present

Notes:
The General contractor is responsible for the
verification of all dimensions on site and shall
inform the contract administrator of any
discrepancies.

Do not scale from this drawing. Use figure
dimension only.

Existing foundations, lintels and wall to be exposed
if required by Building Control for assessment and
upgrading if found inadequate.

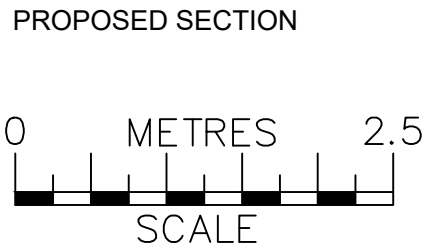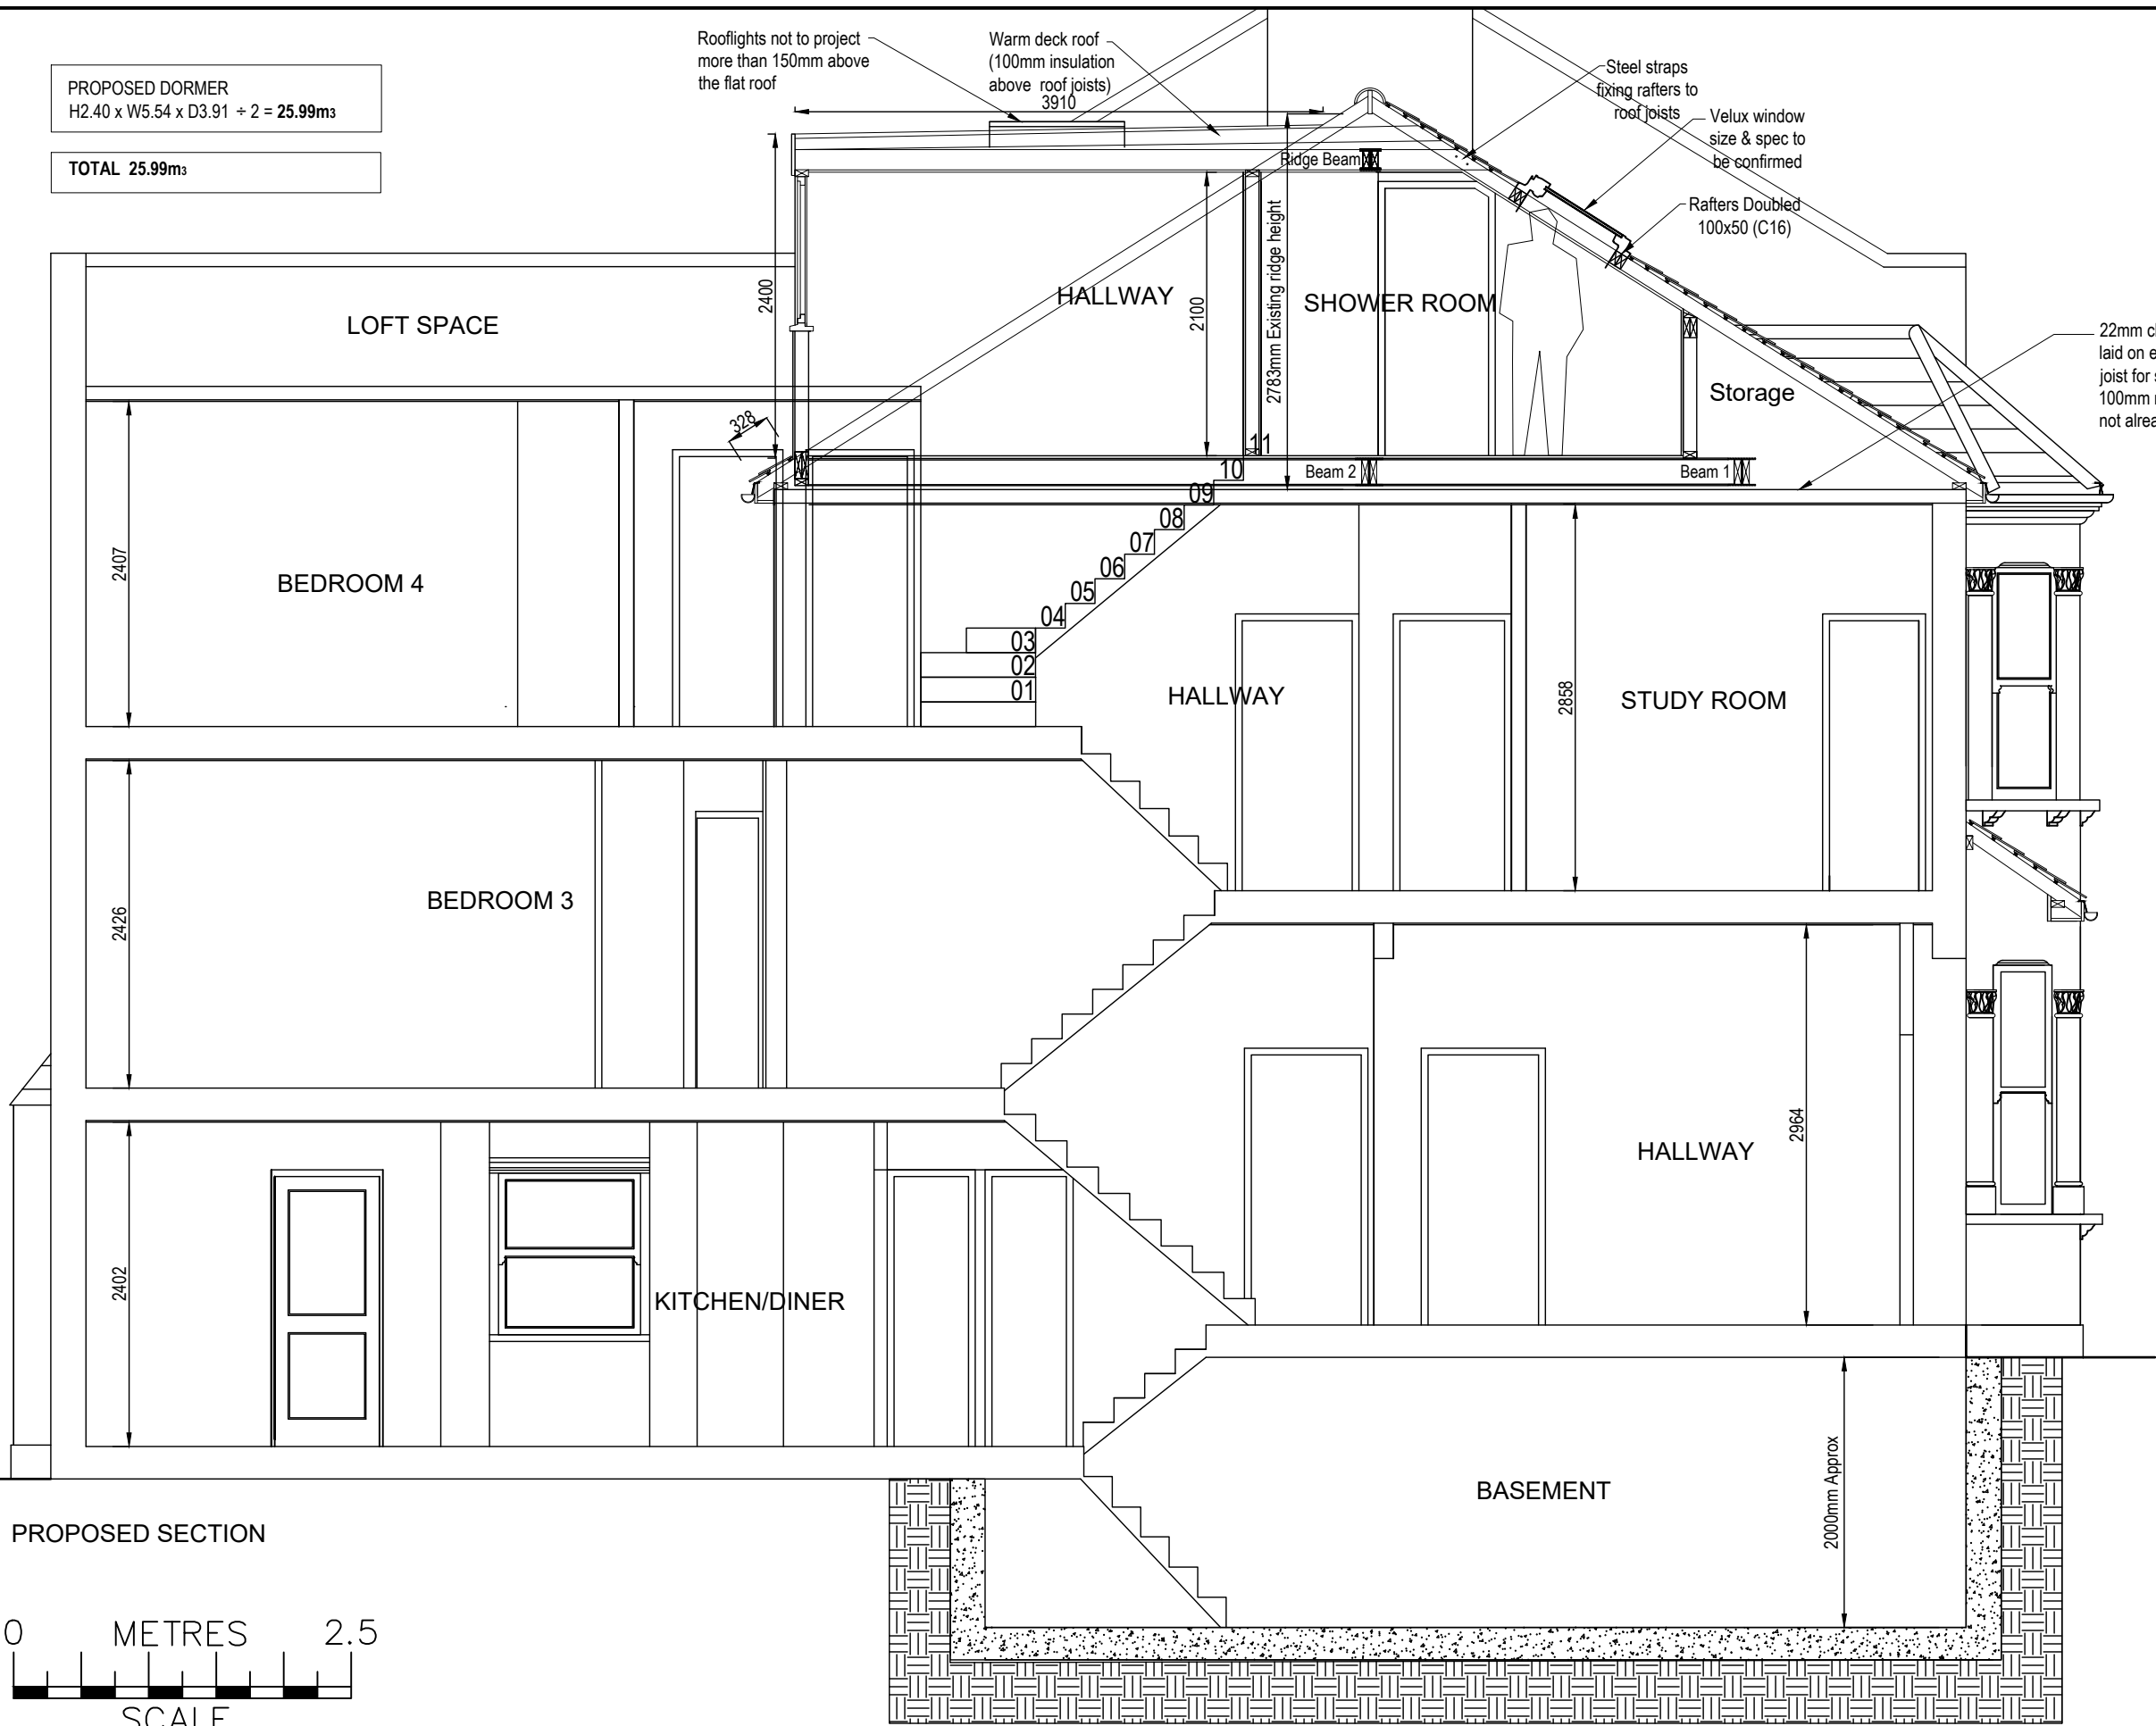

Date	Description	Rev
Drawing 6		
Project 16 Inderwick Road, London N8 9LD Loft Conversion Project		
Client Daisy Zawadzki		
Title Proposed Side Section		Revision
Date 12-10-23	Scale 1-50 @A3	Drawn SH
Job No.	Dwg No.006	Checked by